
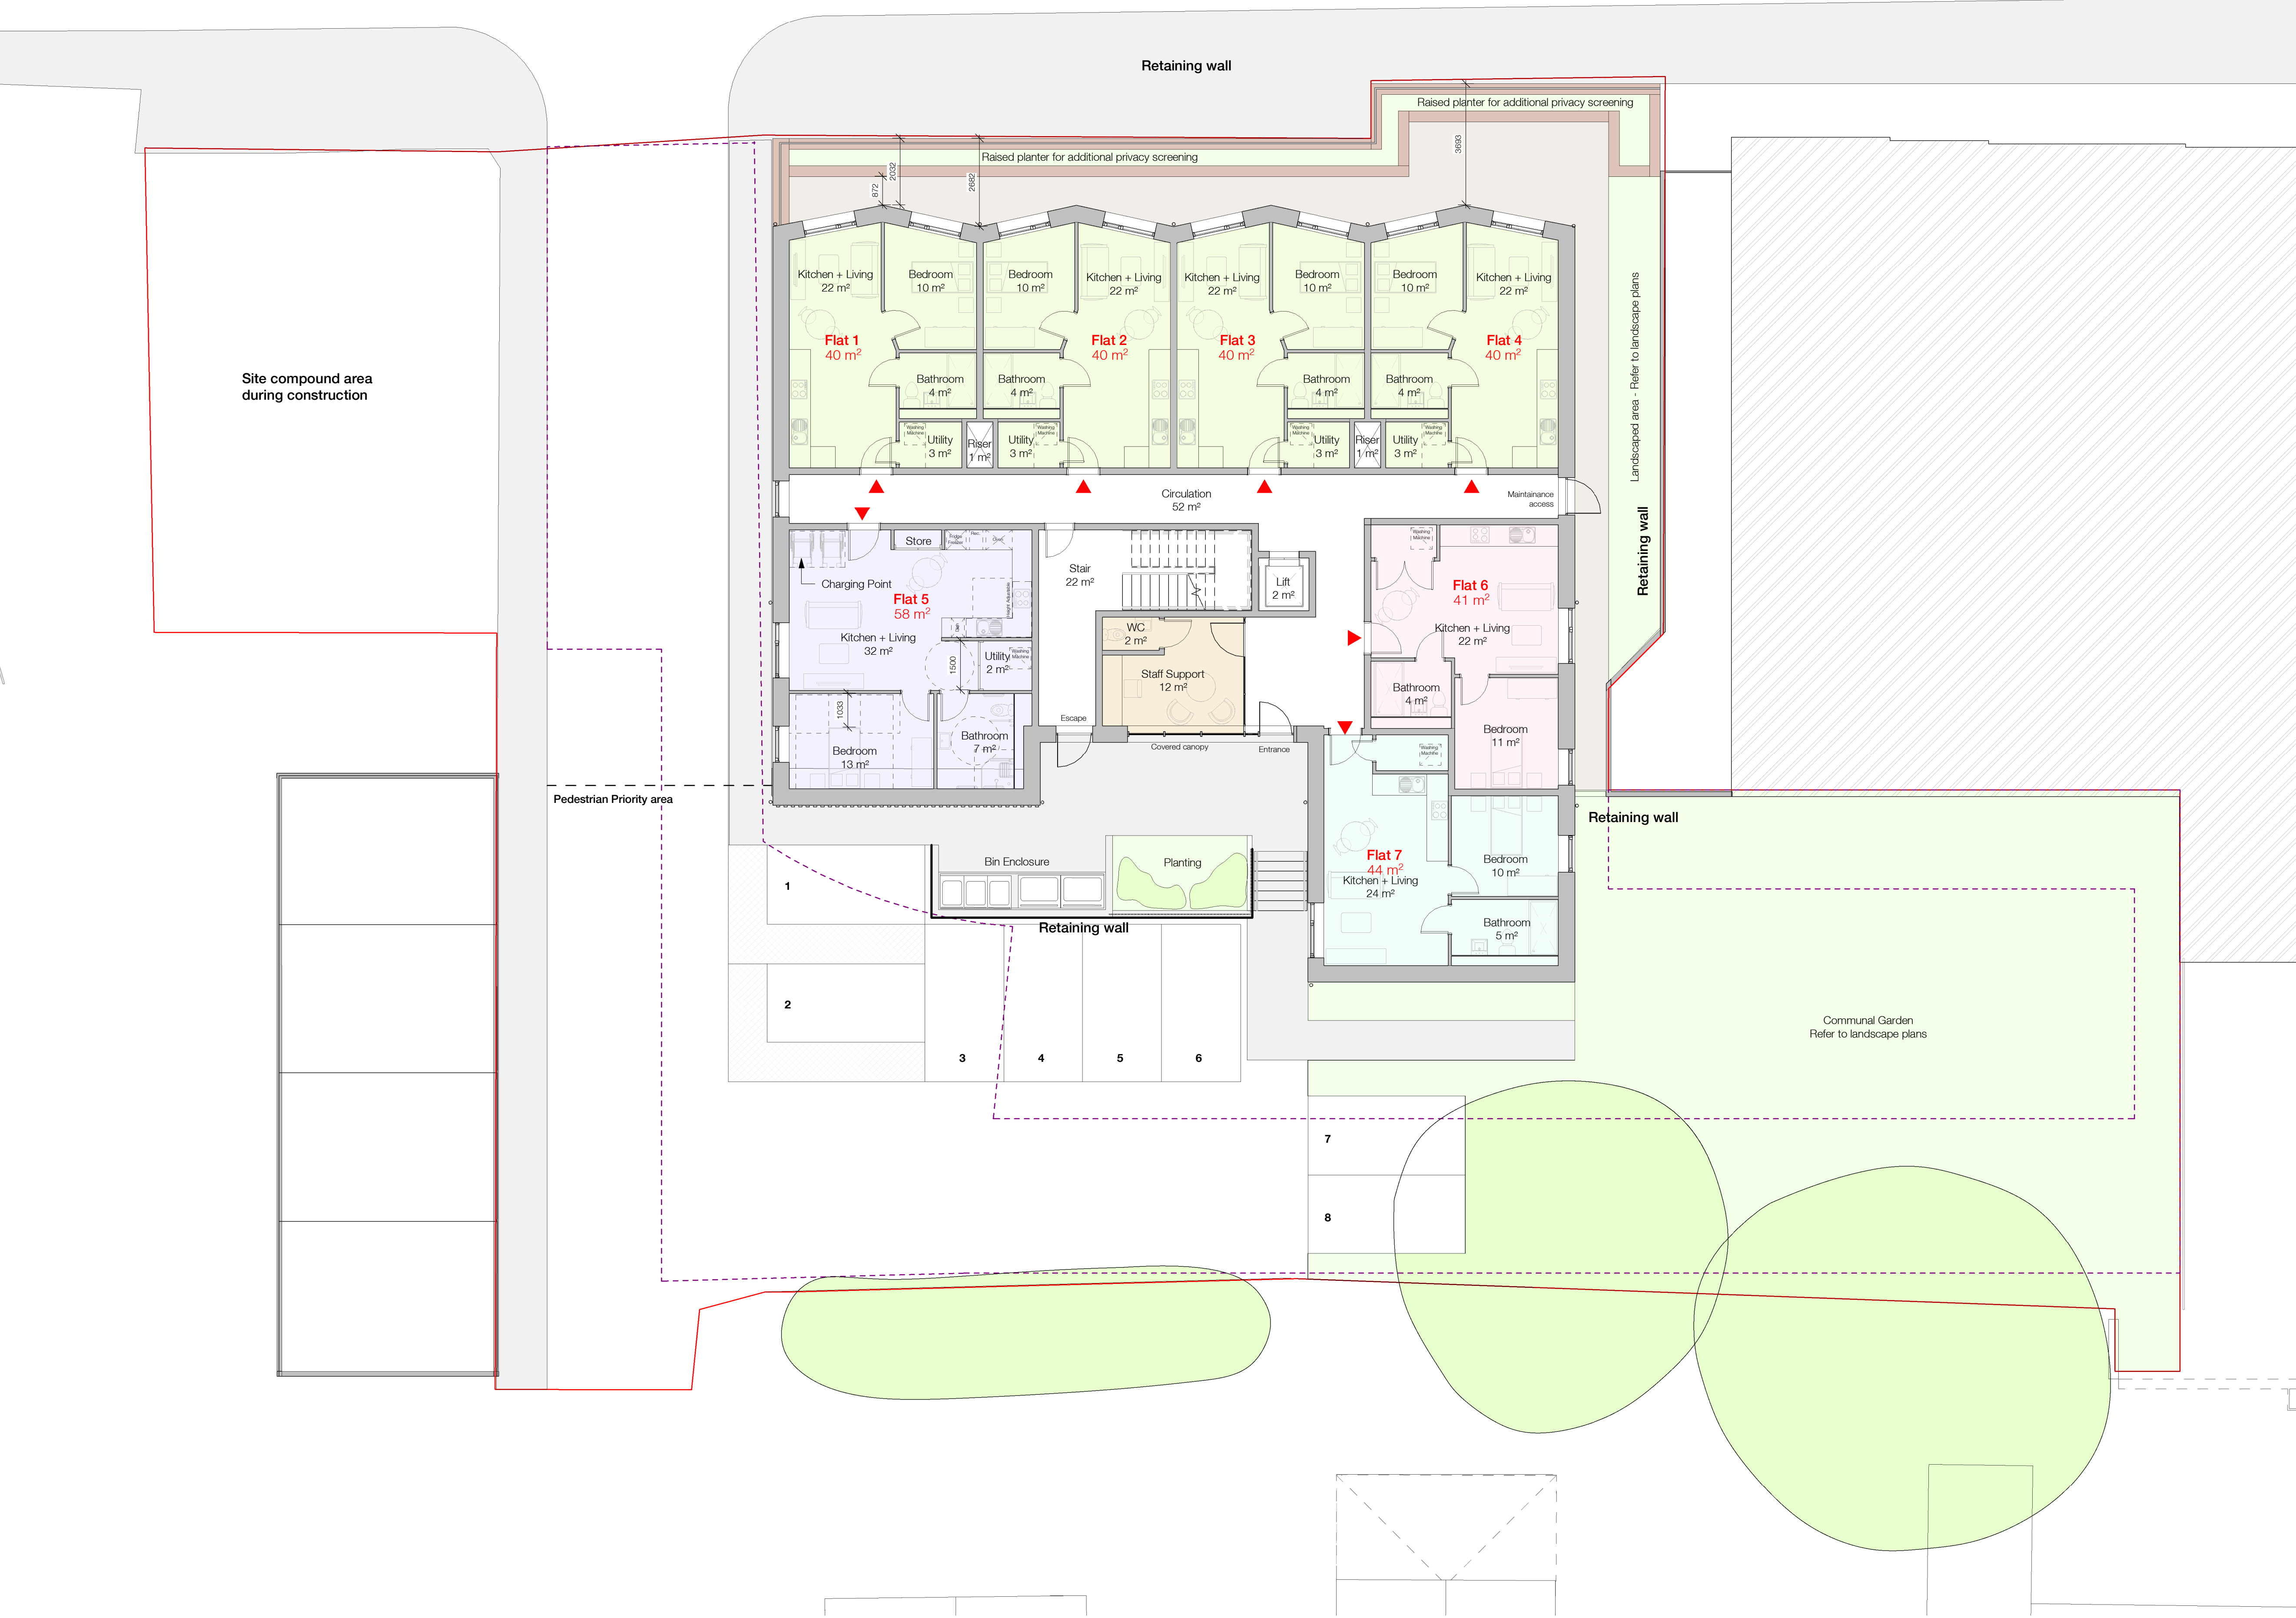
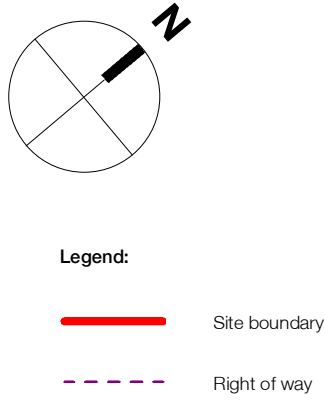


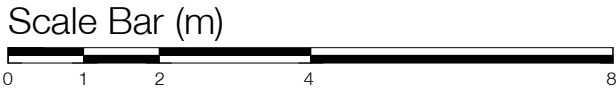

P10	Draft Issue for Information	LWA	AW	05/07/24
P9	Scheme revised for planning	AW	AAL	12/06/24
P8	Issued to LPA for review and comment	AW	SWA	24/04/24
P7	Site boundary line updated	DPA	FTA	06/12/23
P6	Drawing Updated based on planning comments	DPA	FTA	26/10/23
P5	Planning	ALO	FTA	15/09/23
P4	Planning	ALO	FTA	14/09/23
P3	Internal draft	LWI	ALO	15/08/23
P2	Revised Layout	ALO	HRU	18/07/23
P1	Revised Layout	ALO	HRU	05/05/23

Rev	Description	Drawn	Checked	Date
-----	-------------	-------	---------	------

Suitability
Information

Project
PossAbilities
Vuerdle Street
Halifax Road, Rochdale, OL12 9QD

Drawing
Proposed GA Plan Level 00

Drawing Number	Project ID	Originator	Zone	Level	Type	Role	Number
POSWD	- RYD	- 00	- 00	- DR	- A	-	3000
Project Number	Scale at A1	Status	Revision				
10745-01	1 : 100	S3	P10				