

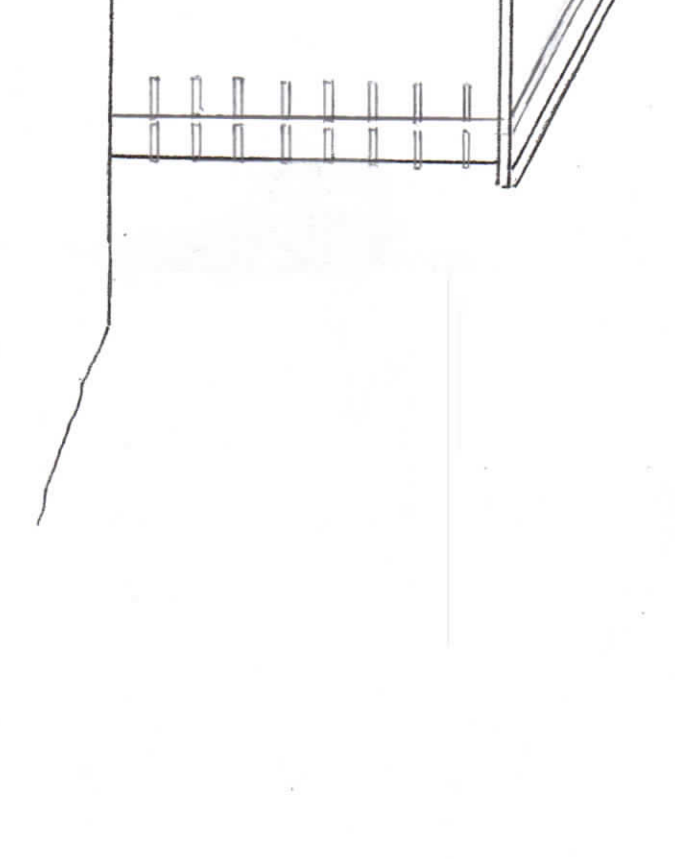
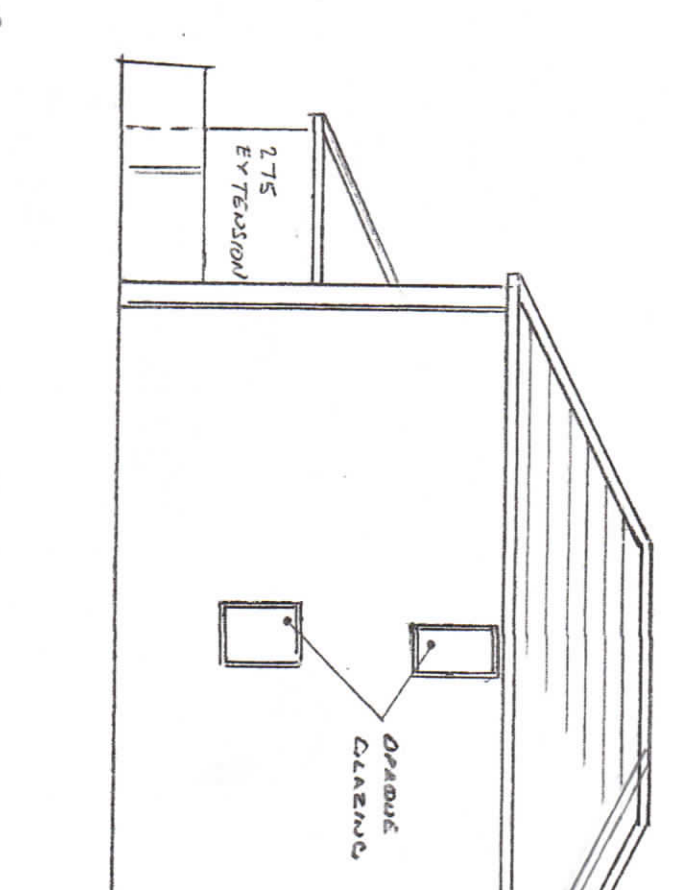
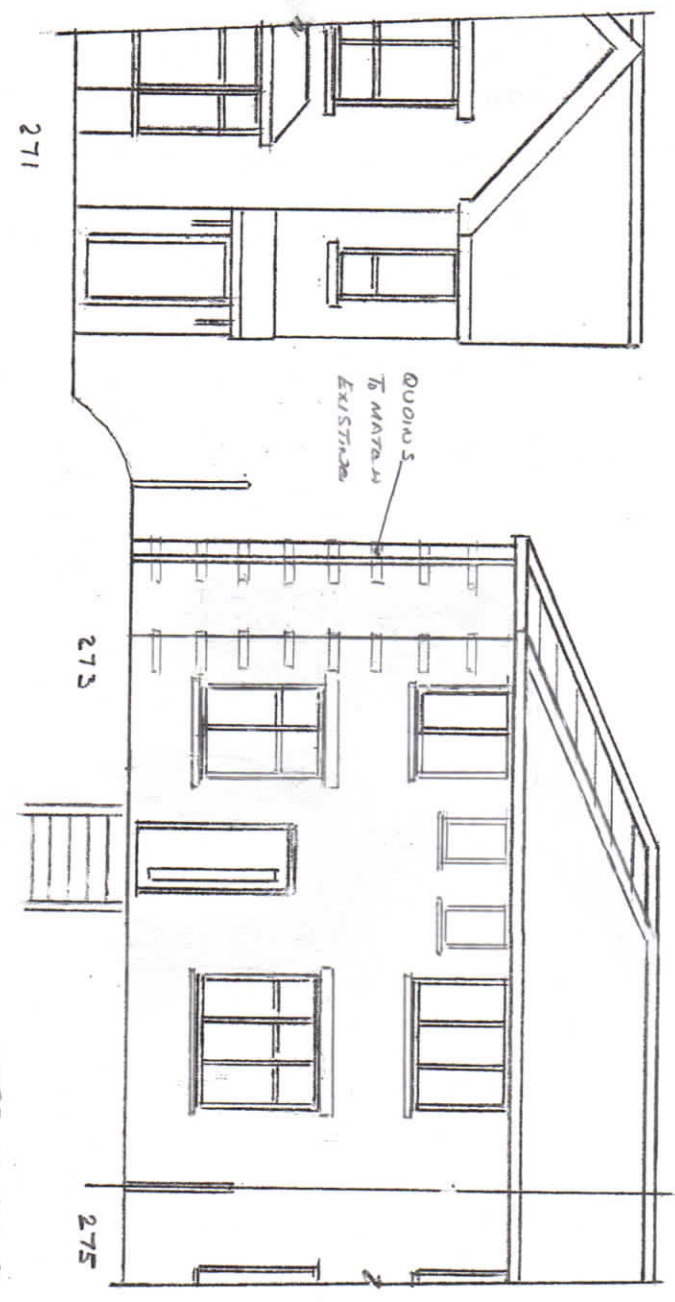
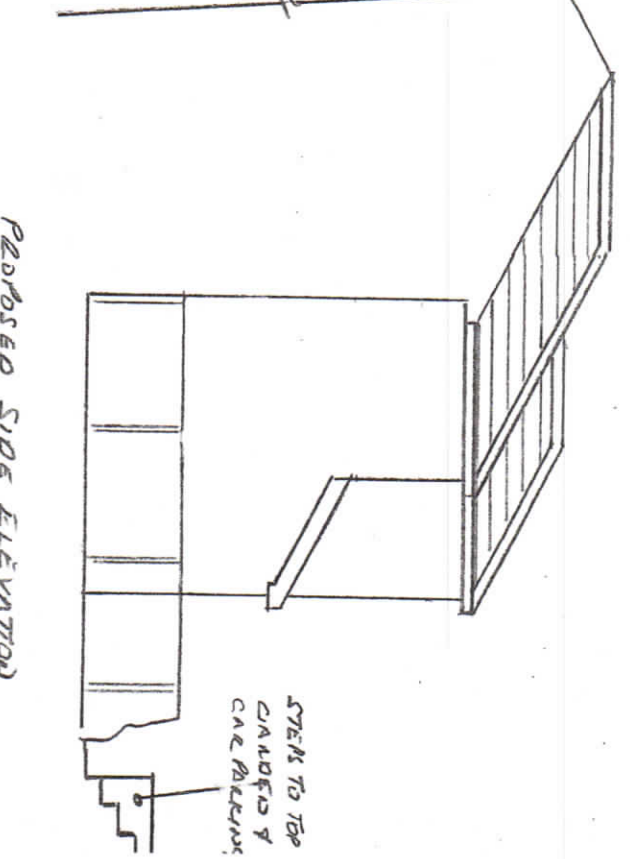
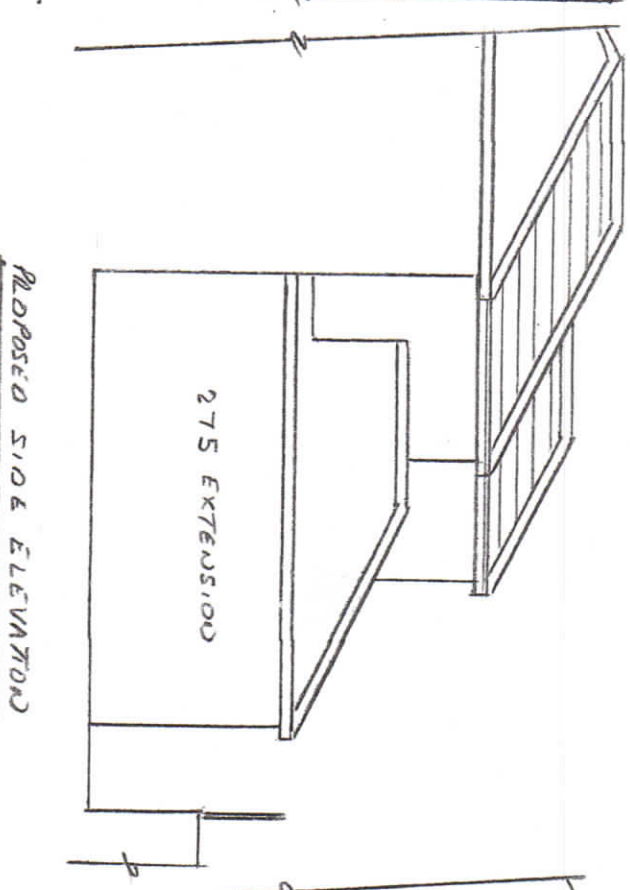


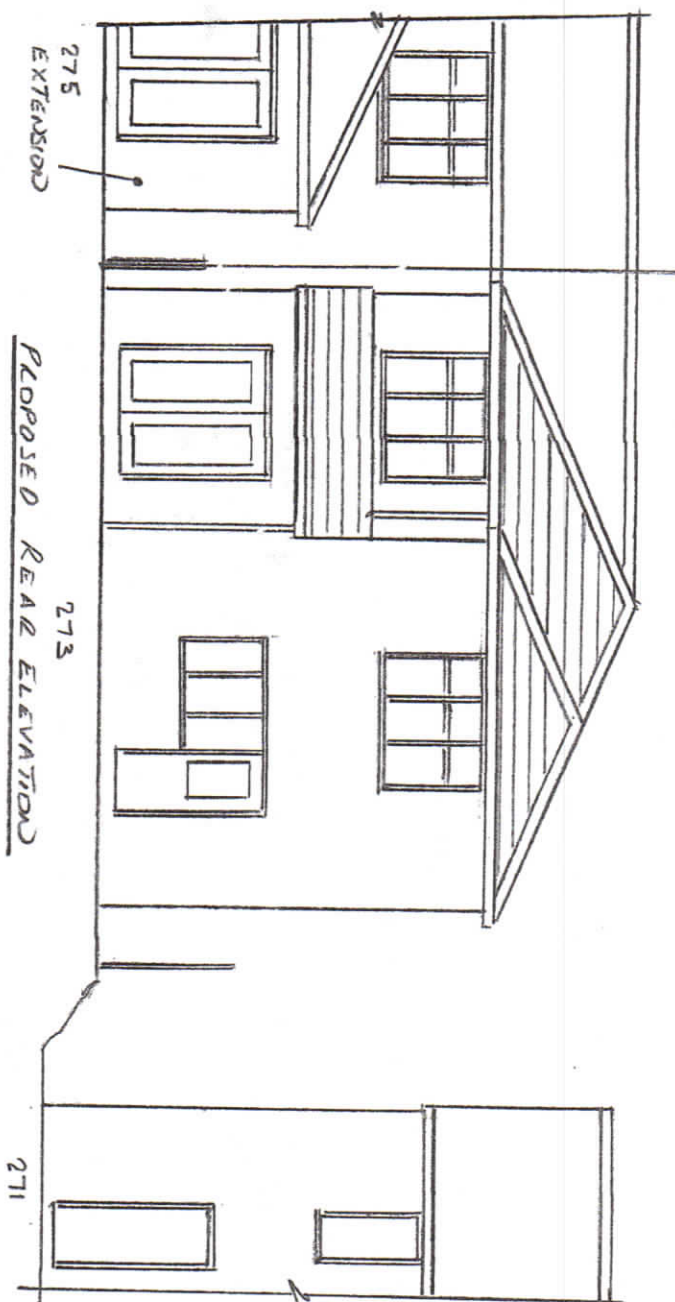

NOTE WINDOW CILLS
TO MATCH EXISTING &
LIFTED OVER GROUND
FLOOR WINDOWS

PROPOSED SIDE ELEVATION

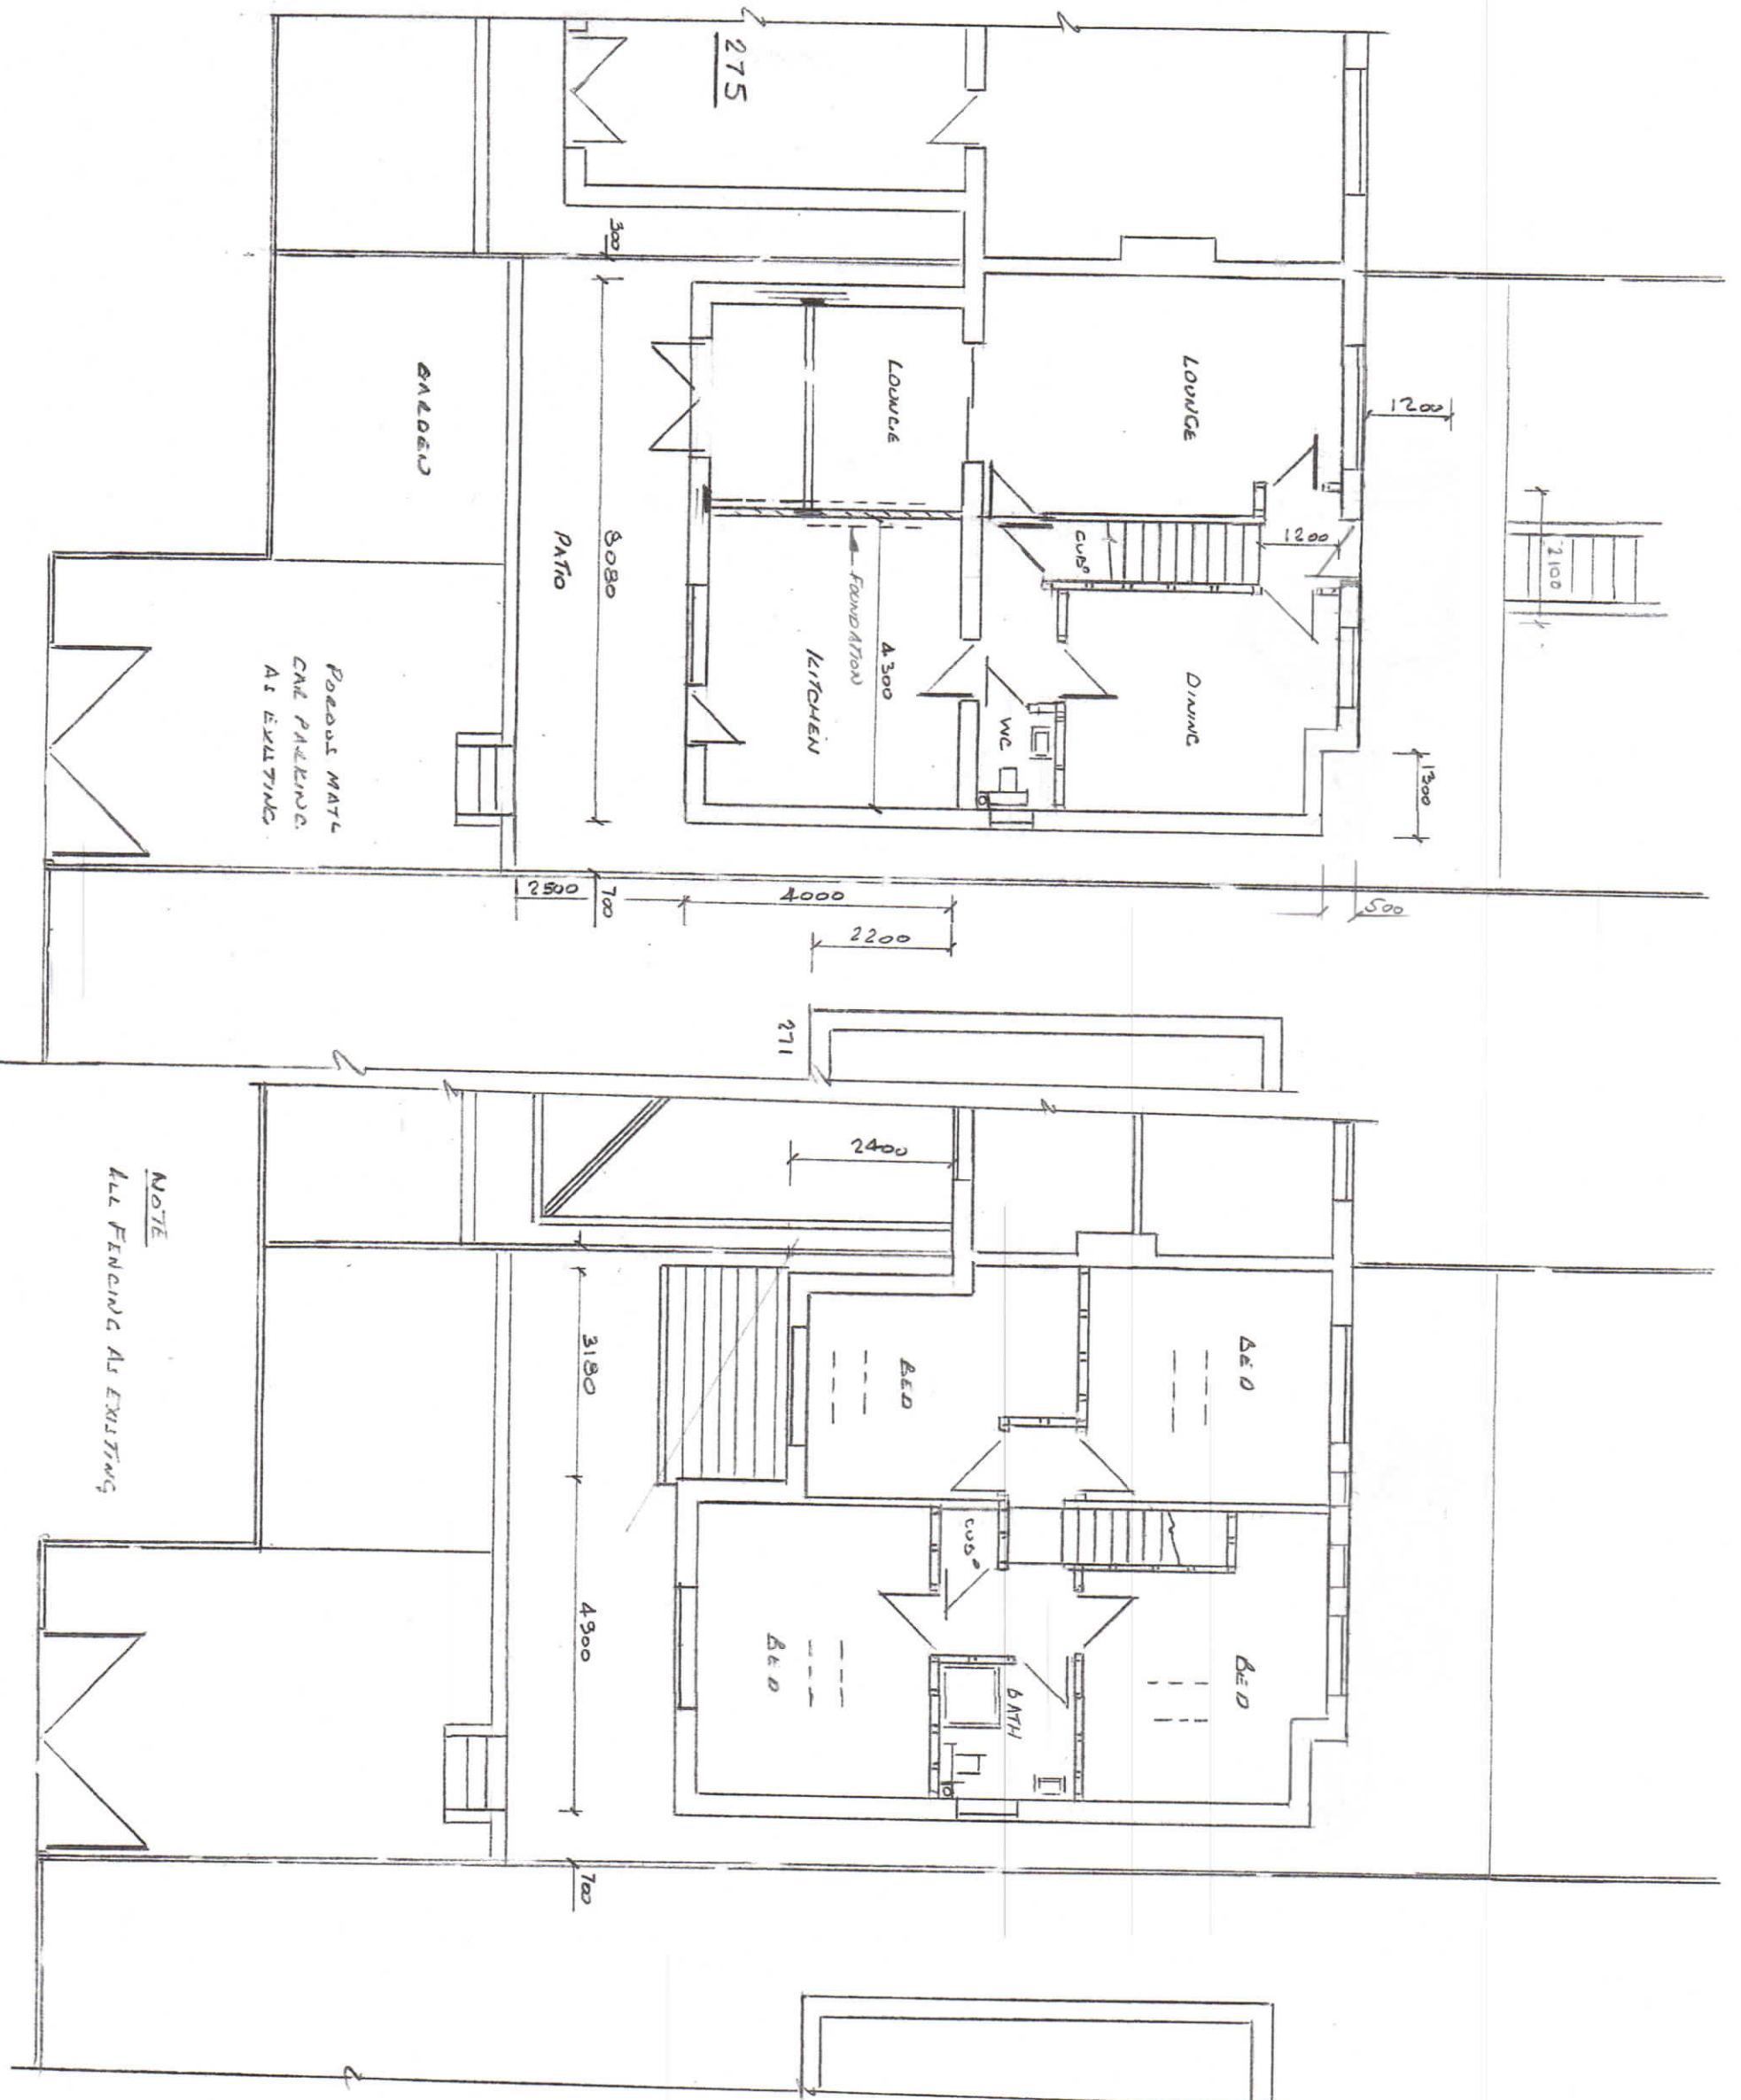

Thompson Designs
Tel 0161 705 1458 Mob 07884 318634

Sheet 4

Proposed Plans
273 Albert Roys Street
Rochdale OL16 2TZ
Scale 1:100 @ A3 Date February 2023

Rev 3