
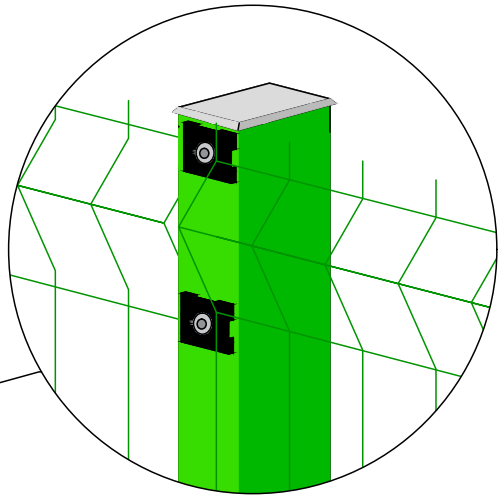


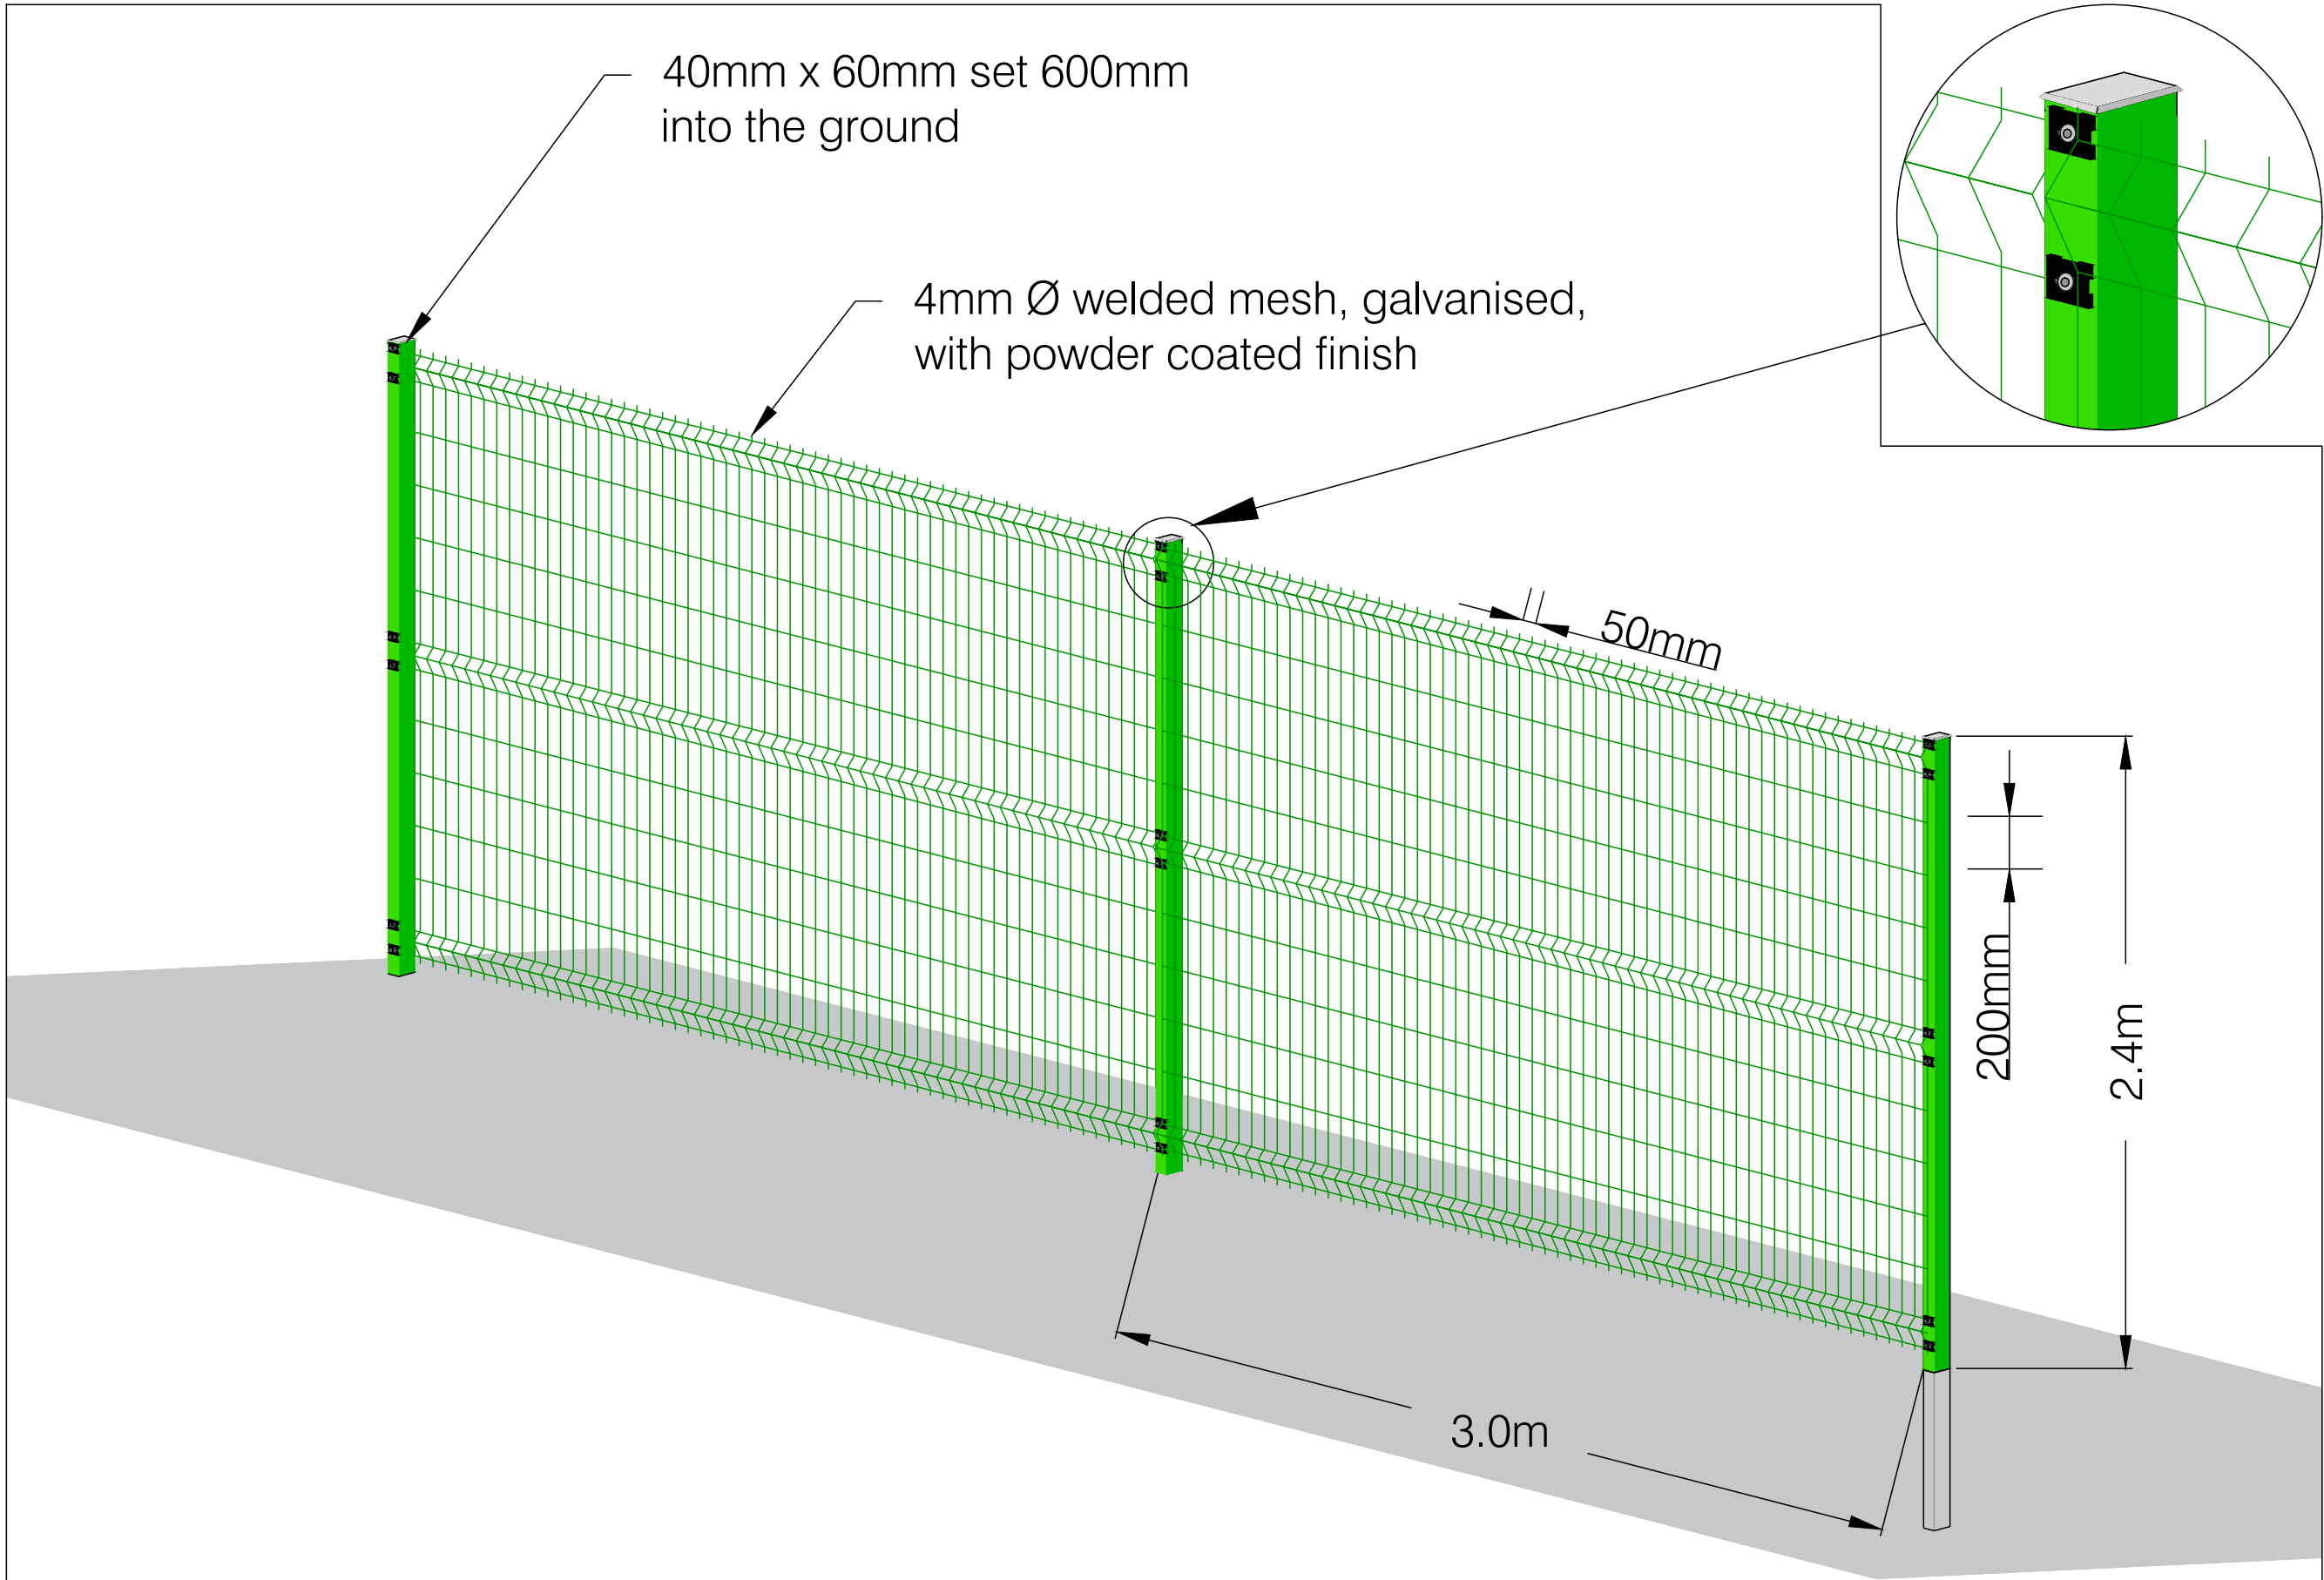

LEGEND

Rev.	Date	Details

SITE

YLEM BATTERY ENERGY
STORAGE SITE

TITLE
BESS COMPONENTS
DIMENSIONS
V-MESH FENCE

DWG. No.	REV
YLM-BESS-GEN-001.7	A

SCALE	DATE
AS SHOWN	05/08/24
DRAWN	STATUS
KN	FINAL



NOT FOR CONSTRUCTION