


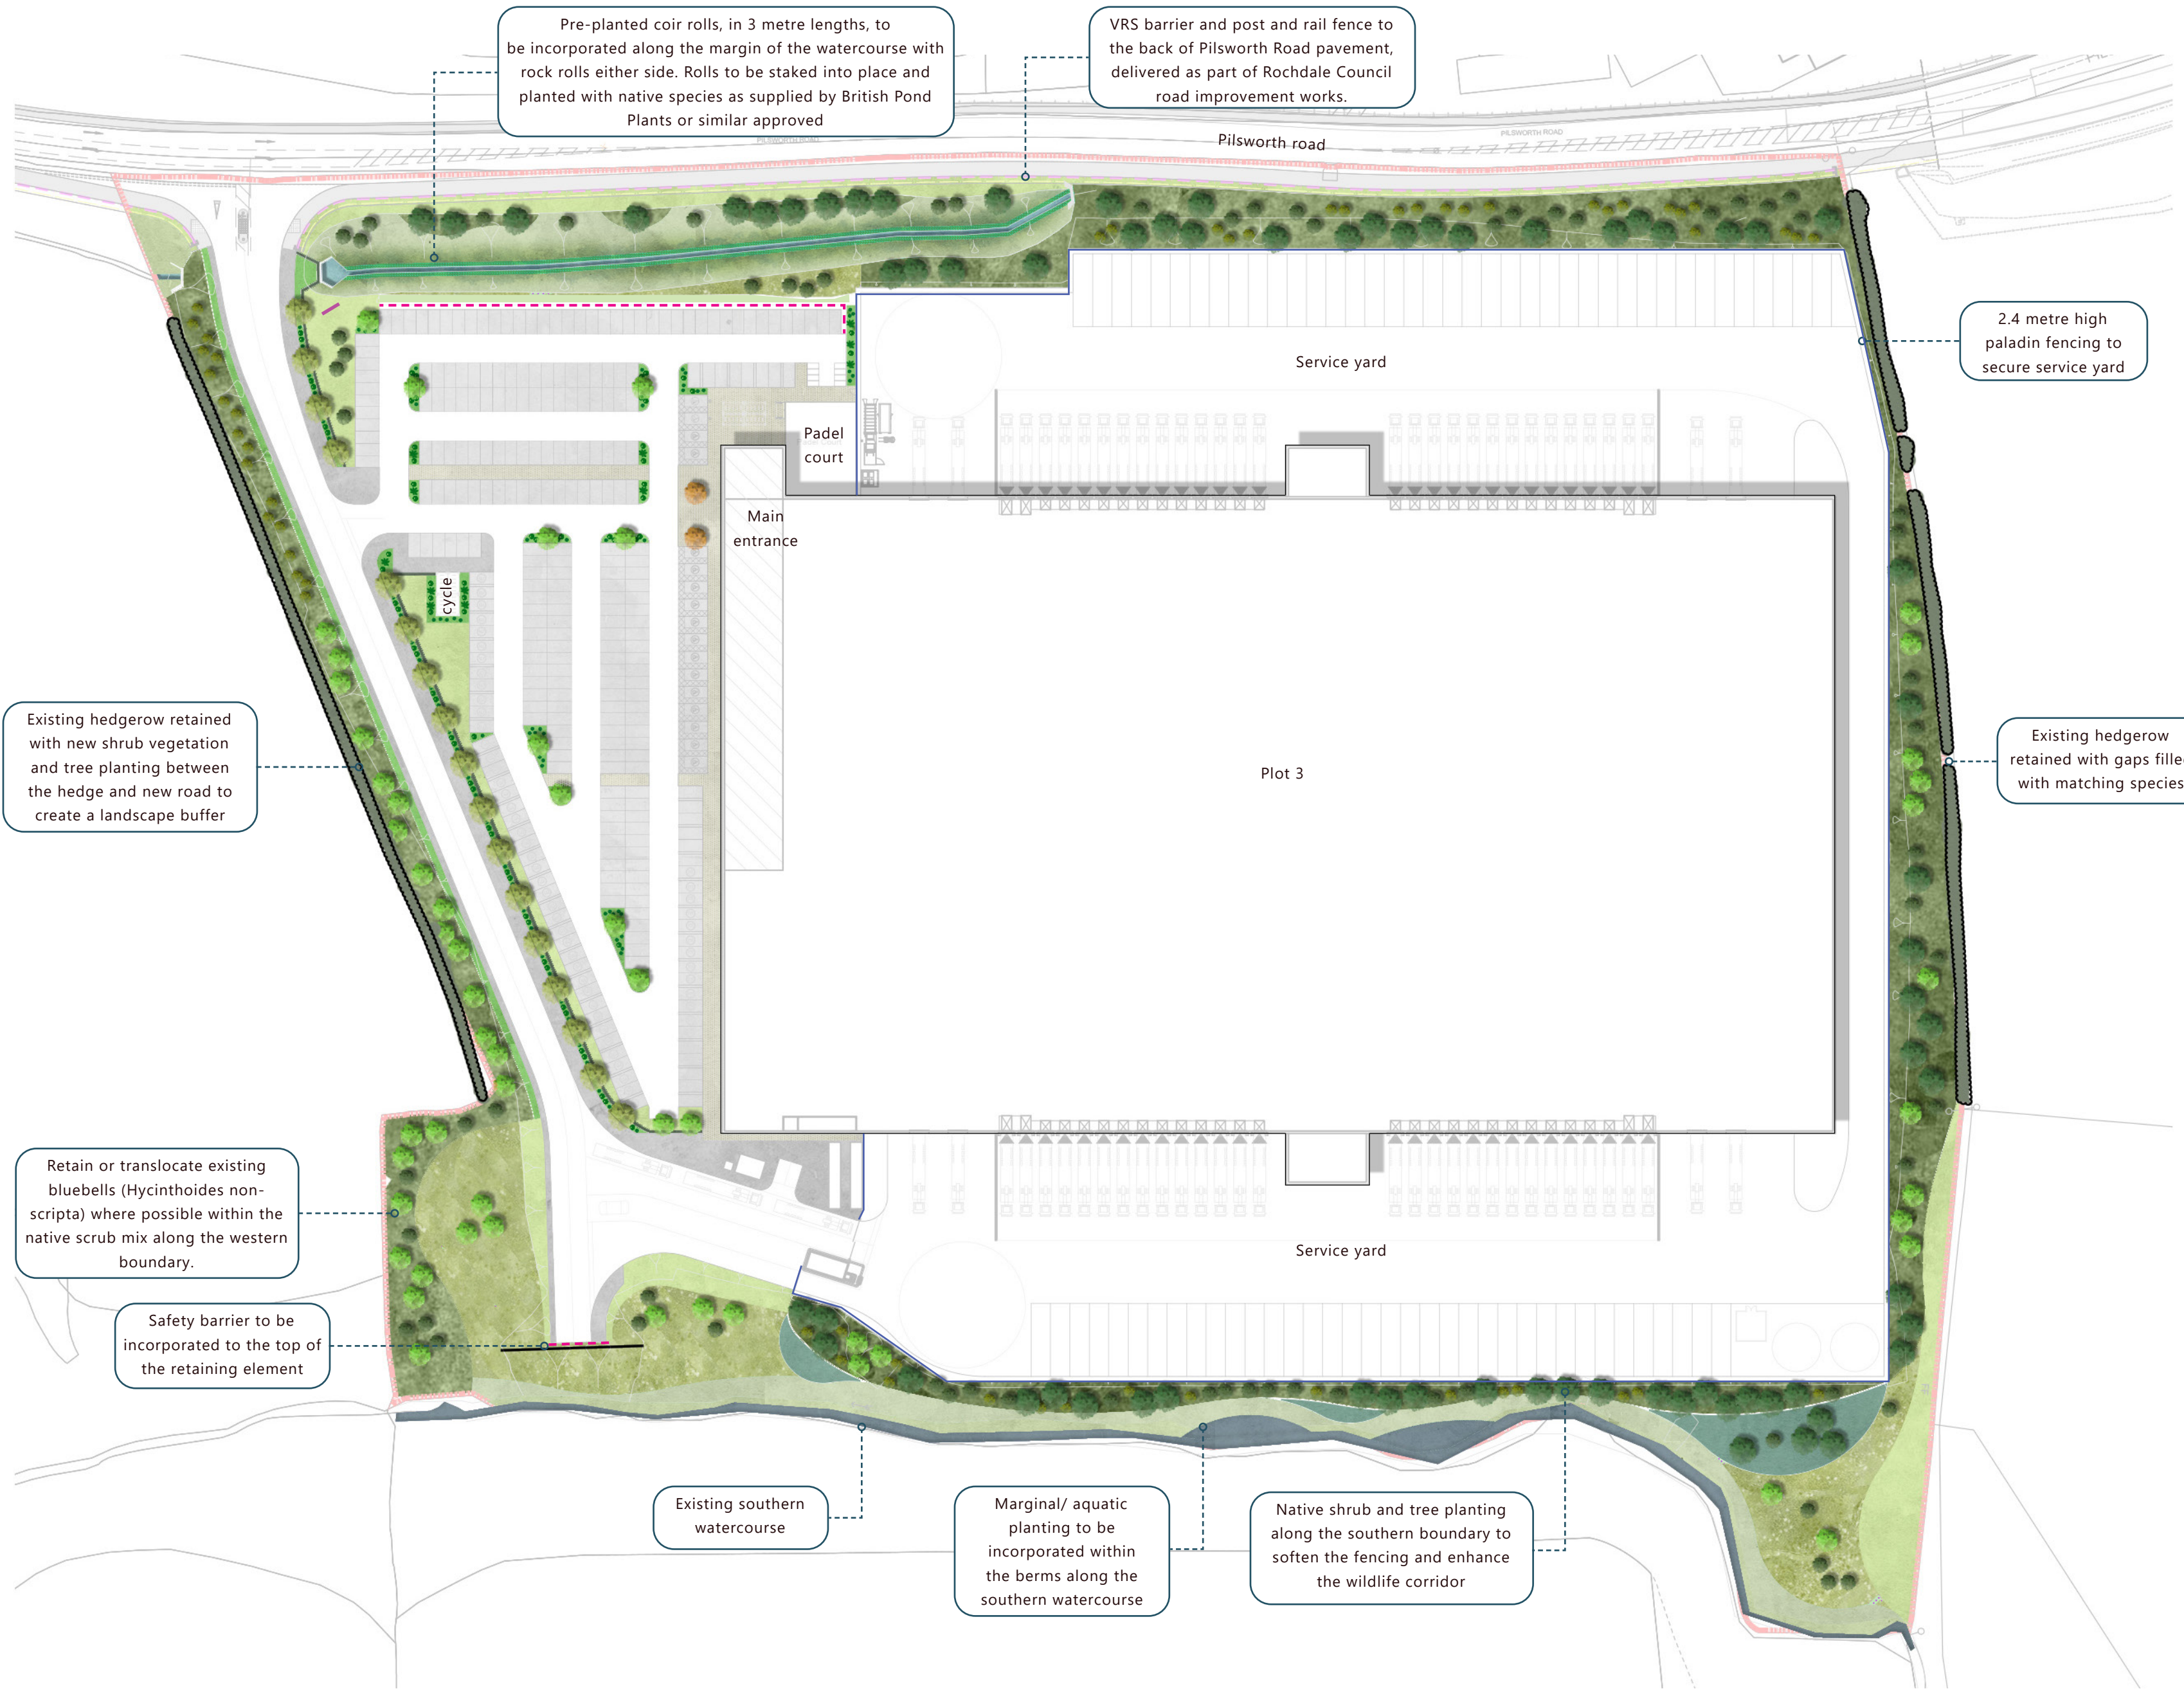

- Legend:**
- Existing trees/ hedgerow retained
 - Proposed street tree (in soft)
 - Proposed native tree
 - Proposed medium tree
 - Proposed small tree
 - Proposed feature tree
 - Proposed hedgerow
 - Proposed shrubs with feature specimens
 - Proposed native shrubs
 - Proposed scrub vegetation
 - Proposed grass
 - Proposed wildflower meadow
 - Proposed pre-planted coir rolls
 - Proposed aquatic planting to berms
 - 2.4m high paladin fence
 - Safety barrier within car park
 - Entrance sign
 - Retaining wall (to engineers details)

