




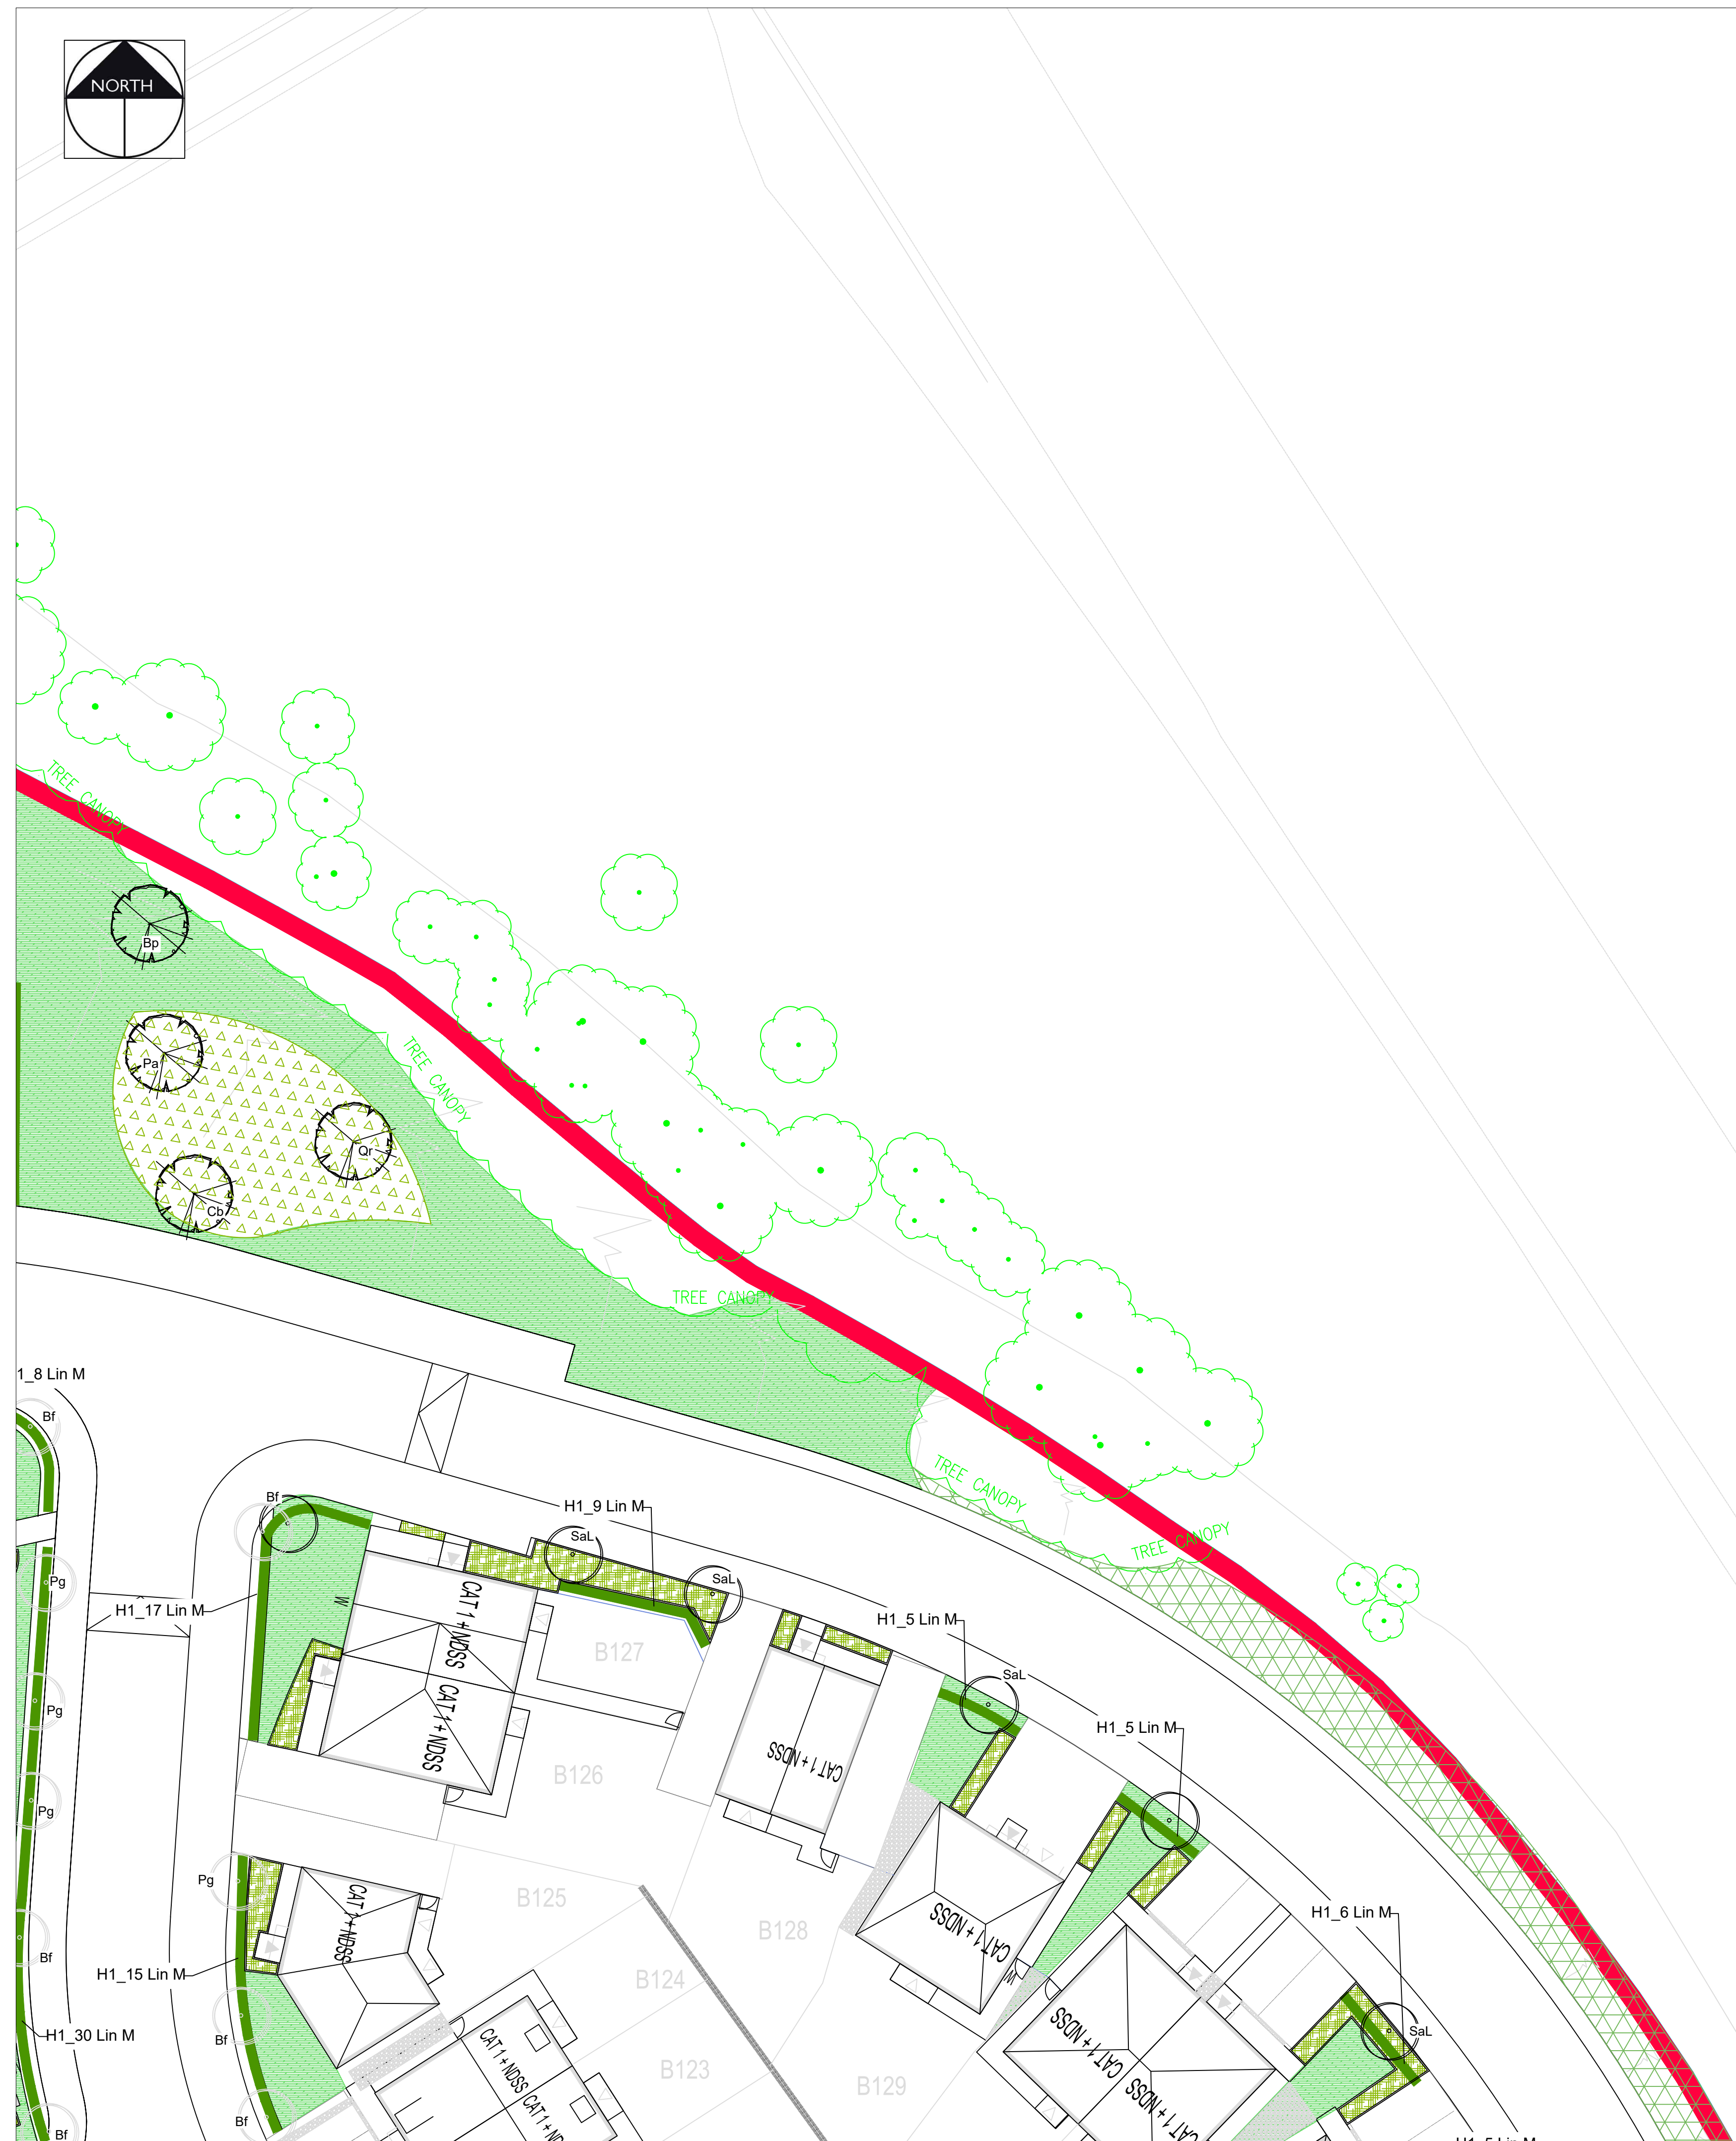


To be retained. Refer to the Tree Survey and Ecology Reports for further details on species & maintenance

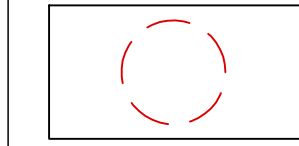


To be removed. Refer to the Tree Survey and Ecology Reports for further details on species

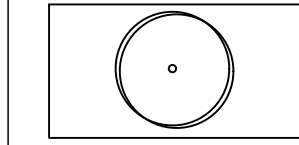


Refer to the planting schedule for details on species, quantities and nursery grades

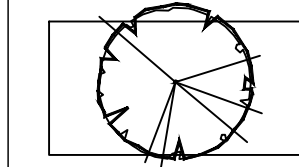


Refer to the planting schedule for details on species, quantities and nursery grades

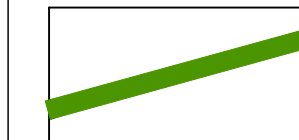


Refer to the planting schedule for details on species, quantities and nursery grades

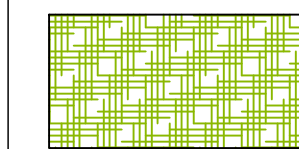

Refer to the planting schedule for details on species, quantities and nursery grades.

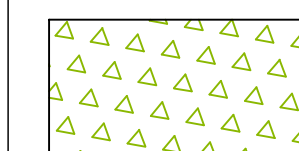


Refer to the planting schedule for details on species, quantities and nursery grades.

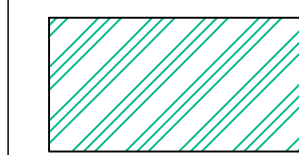


Refer to the planting schedule for details on species, quantities and nursery grades.





Refer to the planting schedule for details on species, quantities and nursery grades.

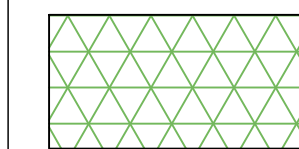

Refer to the planting schedule for details on species, quantities and nursery grades.

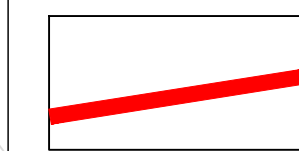

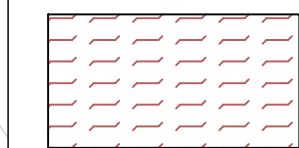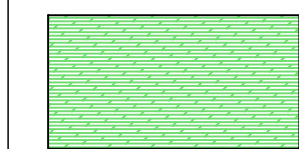

Rev	Date	Description	Initials
-----	------	-------------	----------



Project	
---------	--

PLANTING PLAN

Scale	Drawn	Checked	Date
-------	-------	---------	------

Job number	Drawing number	Revision
TRO1902	PP01.05	P5