


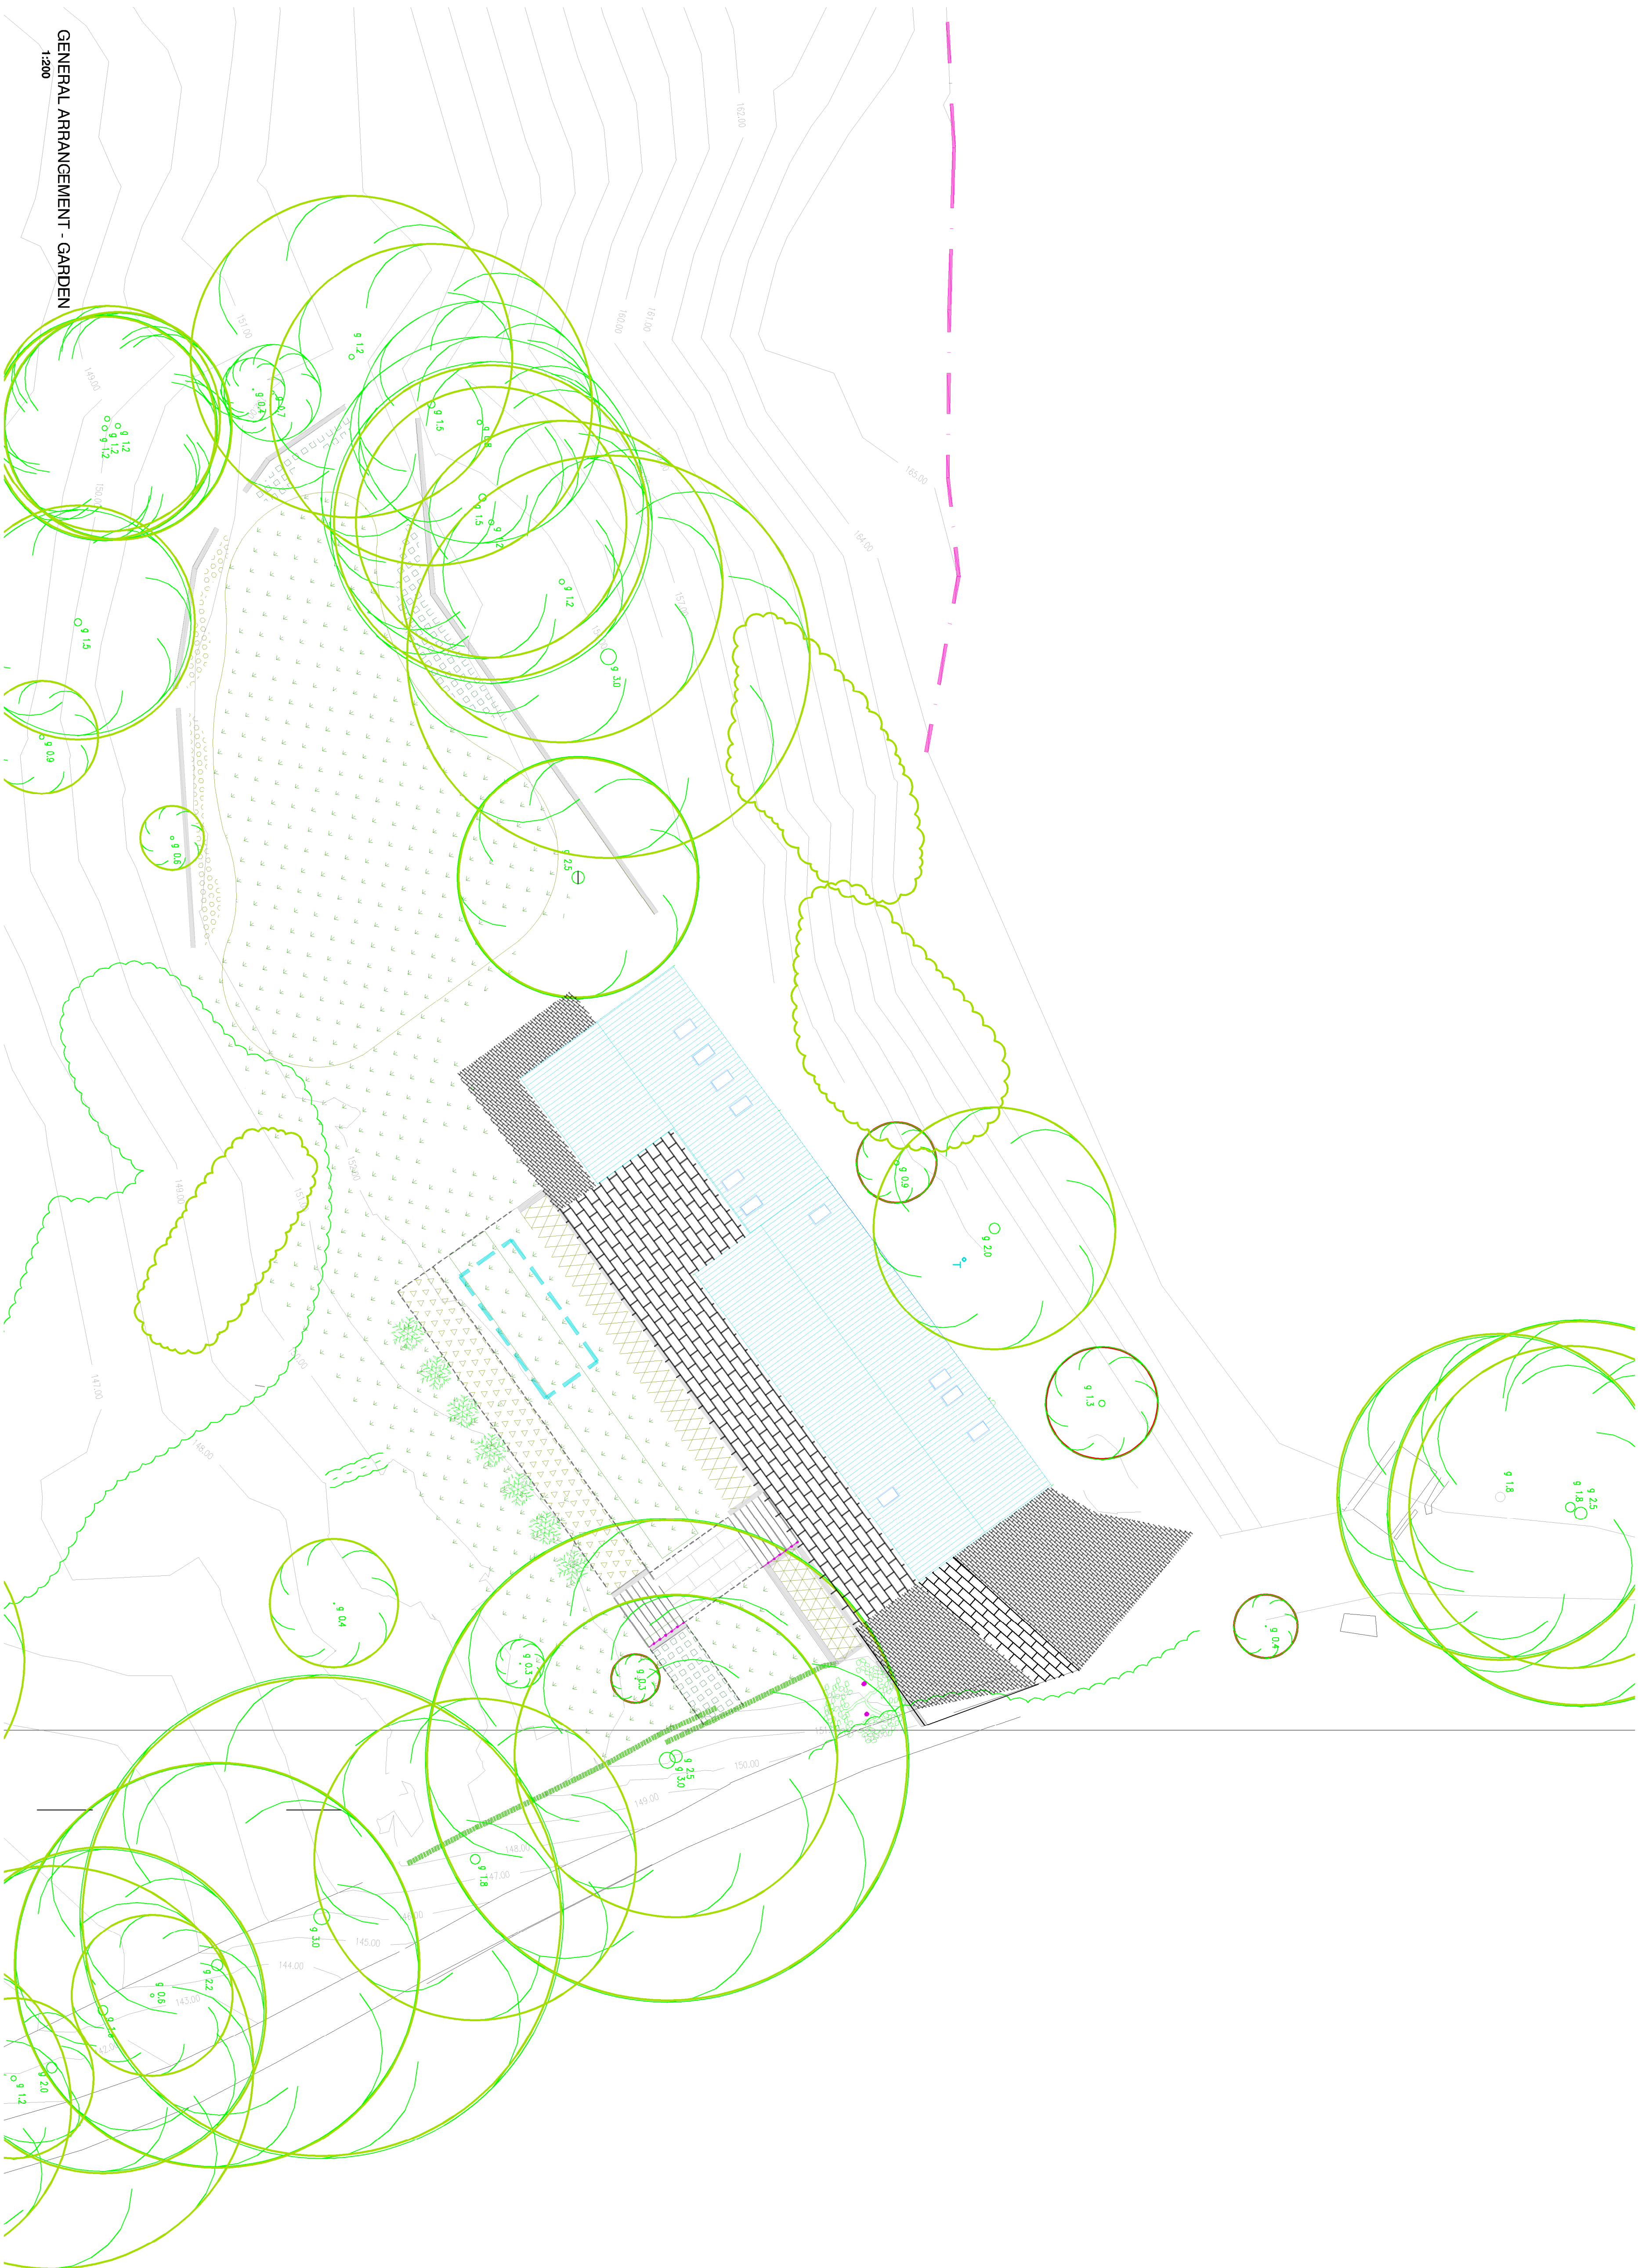

PLEASE NOTE 1. DO NOT scale from this drawing, use figured dimensions only. 2. All dimensions to be checked on site by the contractor. 3. Please report any discrepancies to JHA Ltd immediately. 4. All setting out dimensions are approximate. To be checked out on site for approval by JHA Ltd prior to construction.	NOTES	Project / Client: TWO STOREY COTTAGE AT CAR WOOD COTTAGE FOR ZOE BAMFORD			
		Drawing Title: PRELIMINARY ISSUE GENERAL ARRANGEMENT - GARDEN			
		Scale: 1:200			
		Date: JAN 2024			
		Drawn By: JW	Checked By: PC	Drawing No: M22/29/18	Sheet No: A1