


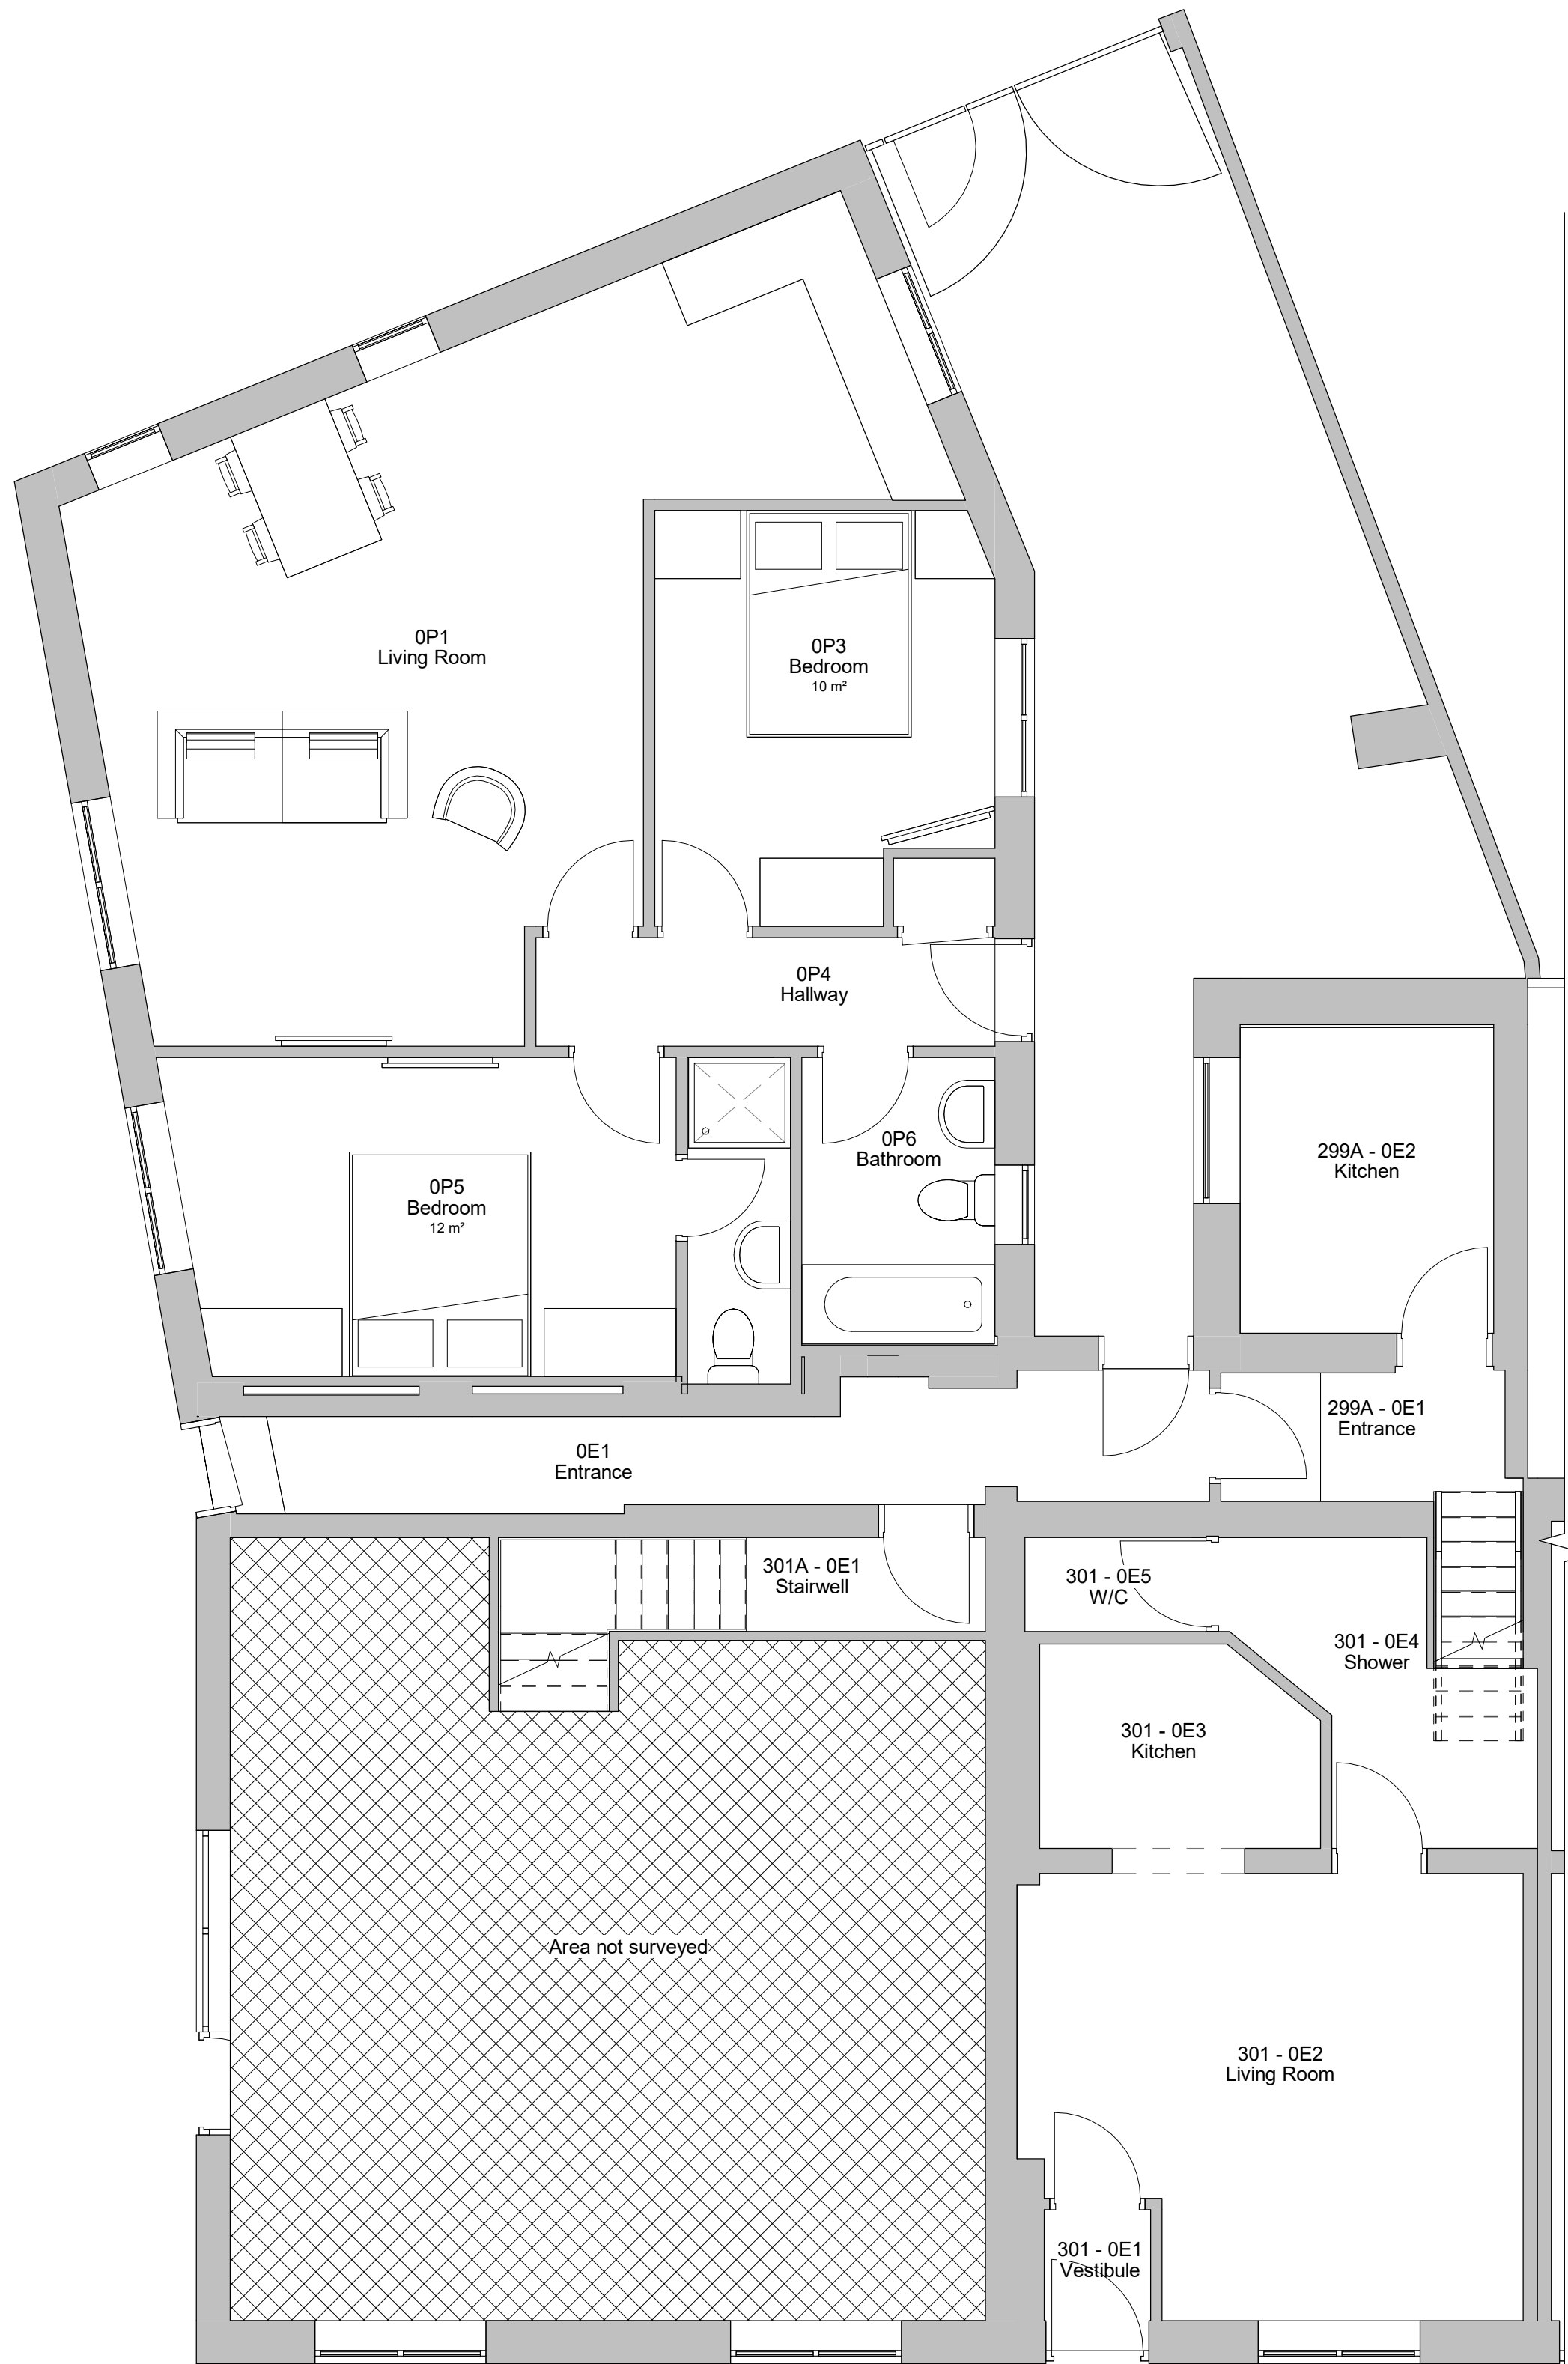


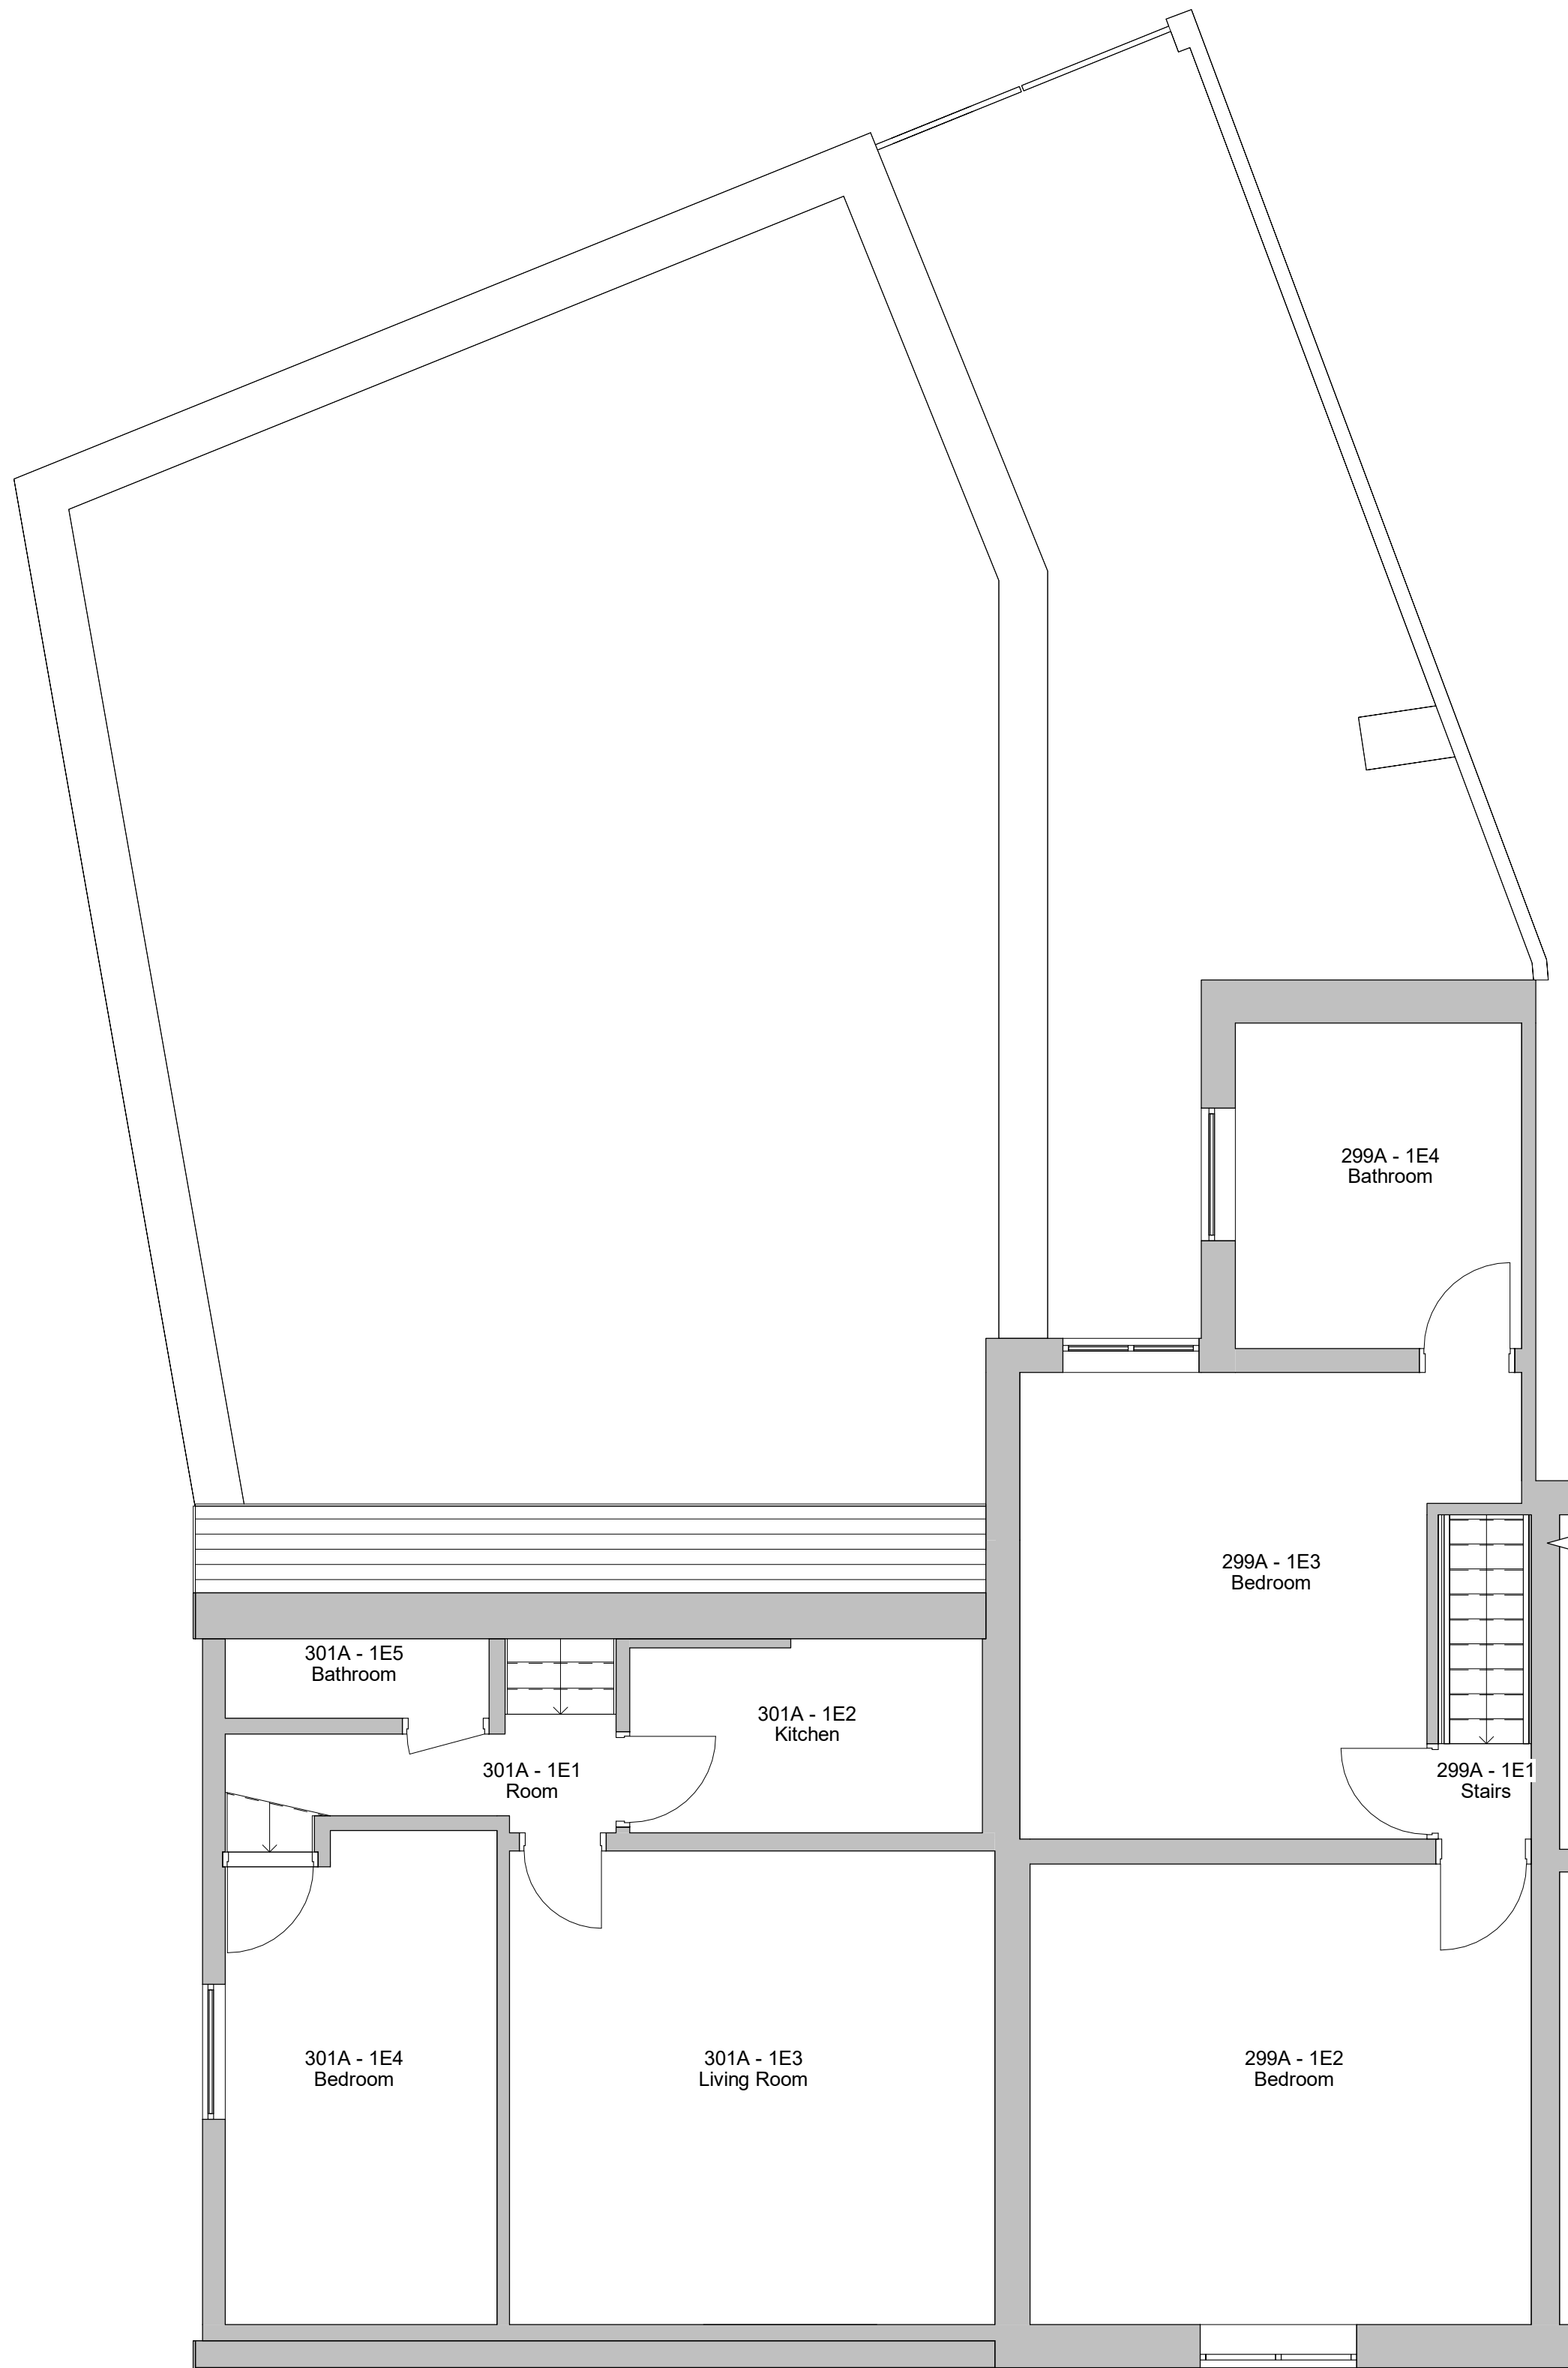

1 Level 0 New - Proposed
1 : 50

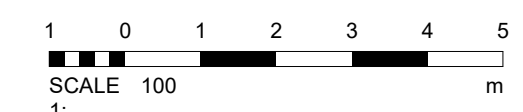

2 Level 1 - Proposed
1 : 50

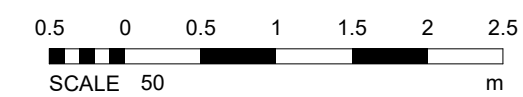

New Proposed Apartment 70sqm

2	Planning Comments	05/08/2022
1	Revised Plans	07/07/2022
No.	Description	Date

303 - 1E4
Bedroom

PROJECT 299-301 Grimshaw Lane Middleton		
TITLE Proposed Plans		
CLIENT Grunfeld		
STATUS DESIGN		
DRAWN BY SG	DATE 03/07/2022	SCALE (@ A1) 1 : 50
PROJECT NUMBER GSS22033	DRAWING NUMBER 003	REV 2
GOLD SKETCH S T U D I O S www.goldsketch.co.uk info@goldsketch.co.uk 0161 792 9595		
NOTES © COPYRIGHT ALL RIGHTS RESERVED. NO PART OF THIS DRAWING IS TO BE REPRODUCED WITHOUT WRITTEN CONSENT. DRAWING TO BE USED FOR THE SITE AS INDICATED ONLY. ALL DIMENSIONS AND SETTING OUT SHALL BE VERIFIED AND CONFIRMED ON SITE. ANY DISCREPANCIES TO BE REPORTED TO THE CLIENT IMMEDIATELY. LEGISLATION, REGULATORY CODES OF PRACTICE AND BRITISH STANDARDS. ALL DIMENSIONS ON THIS DRAWING ARE UNLESS OTHERWISE SPECIFIED.		