


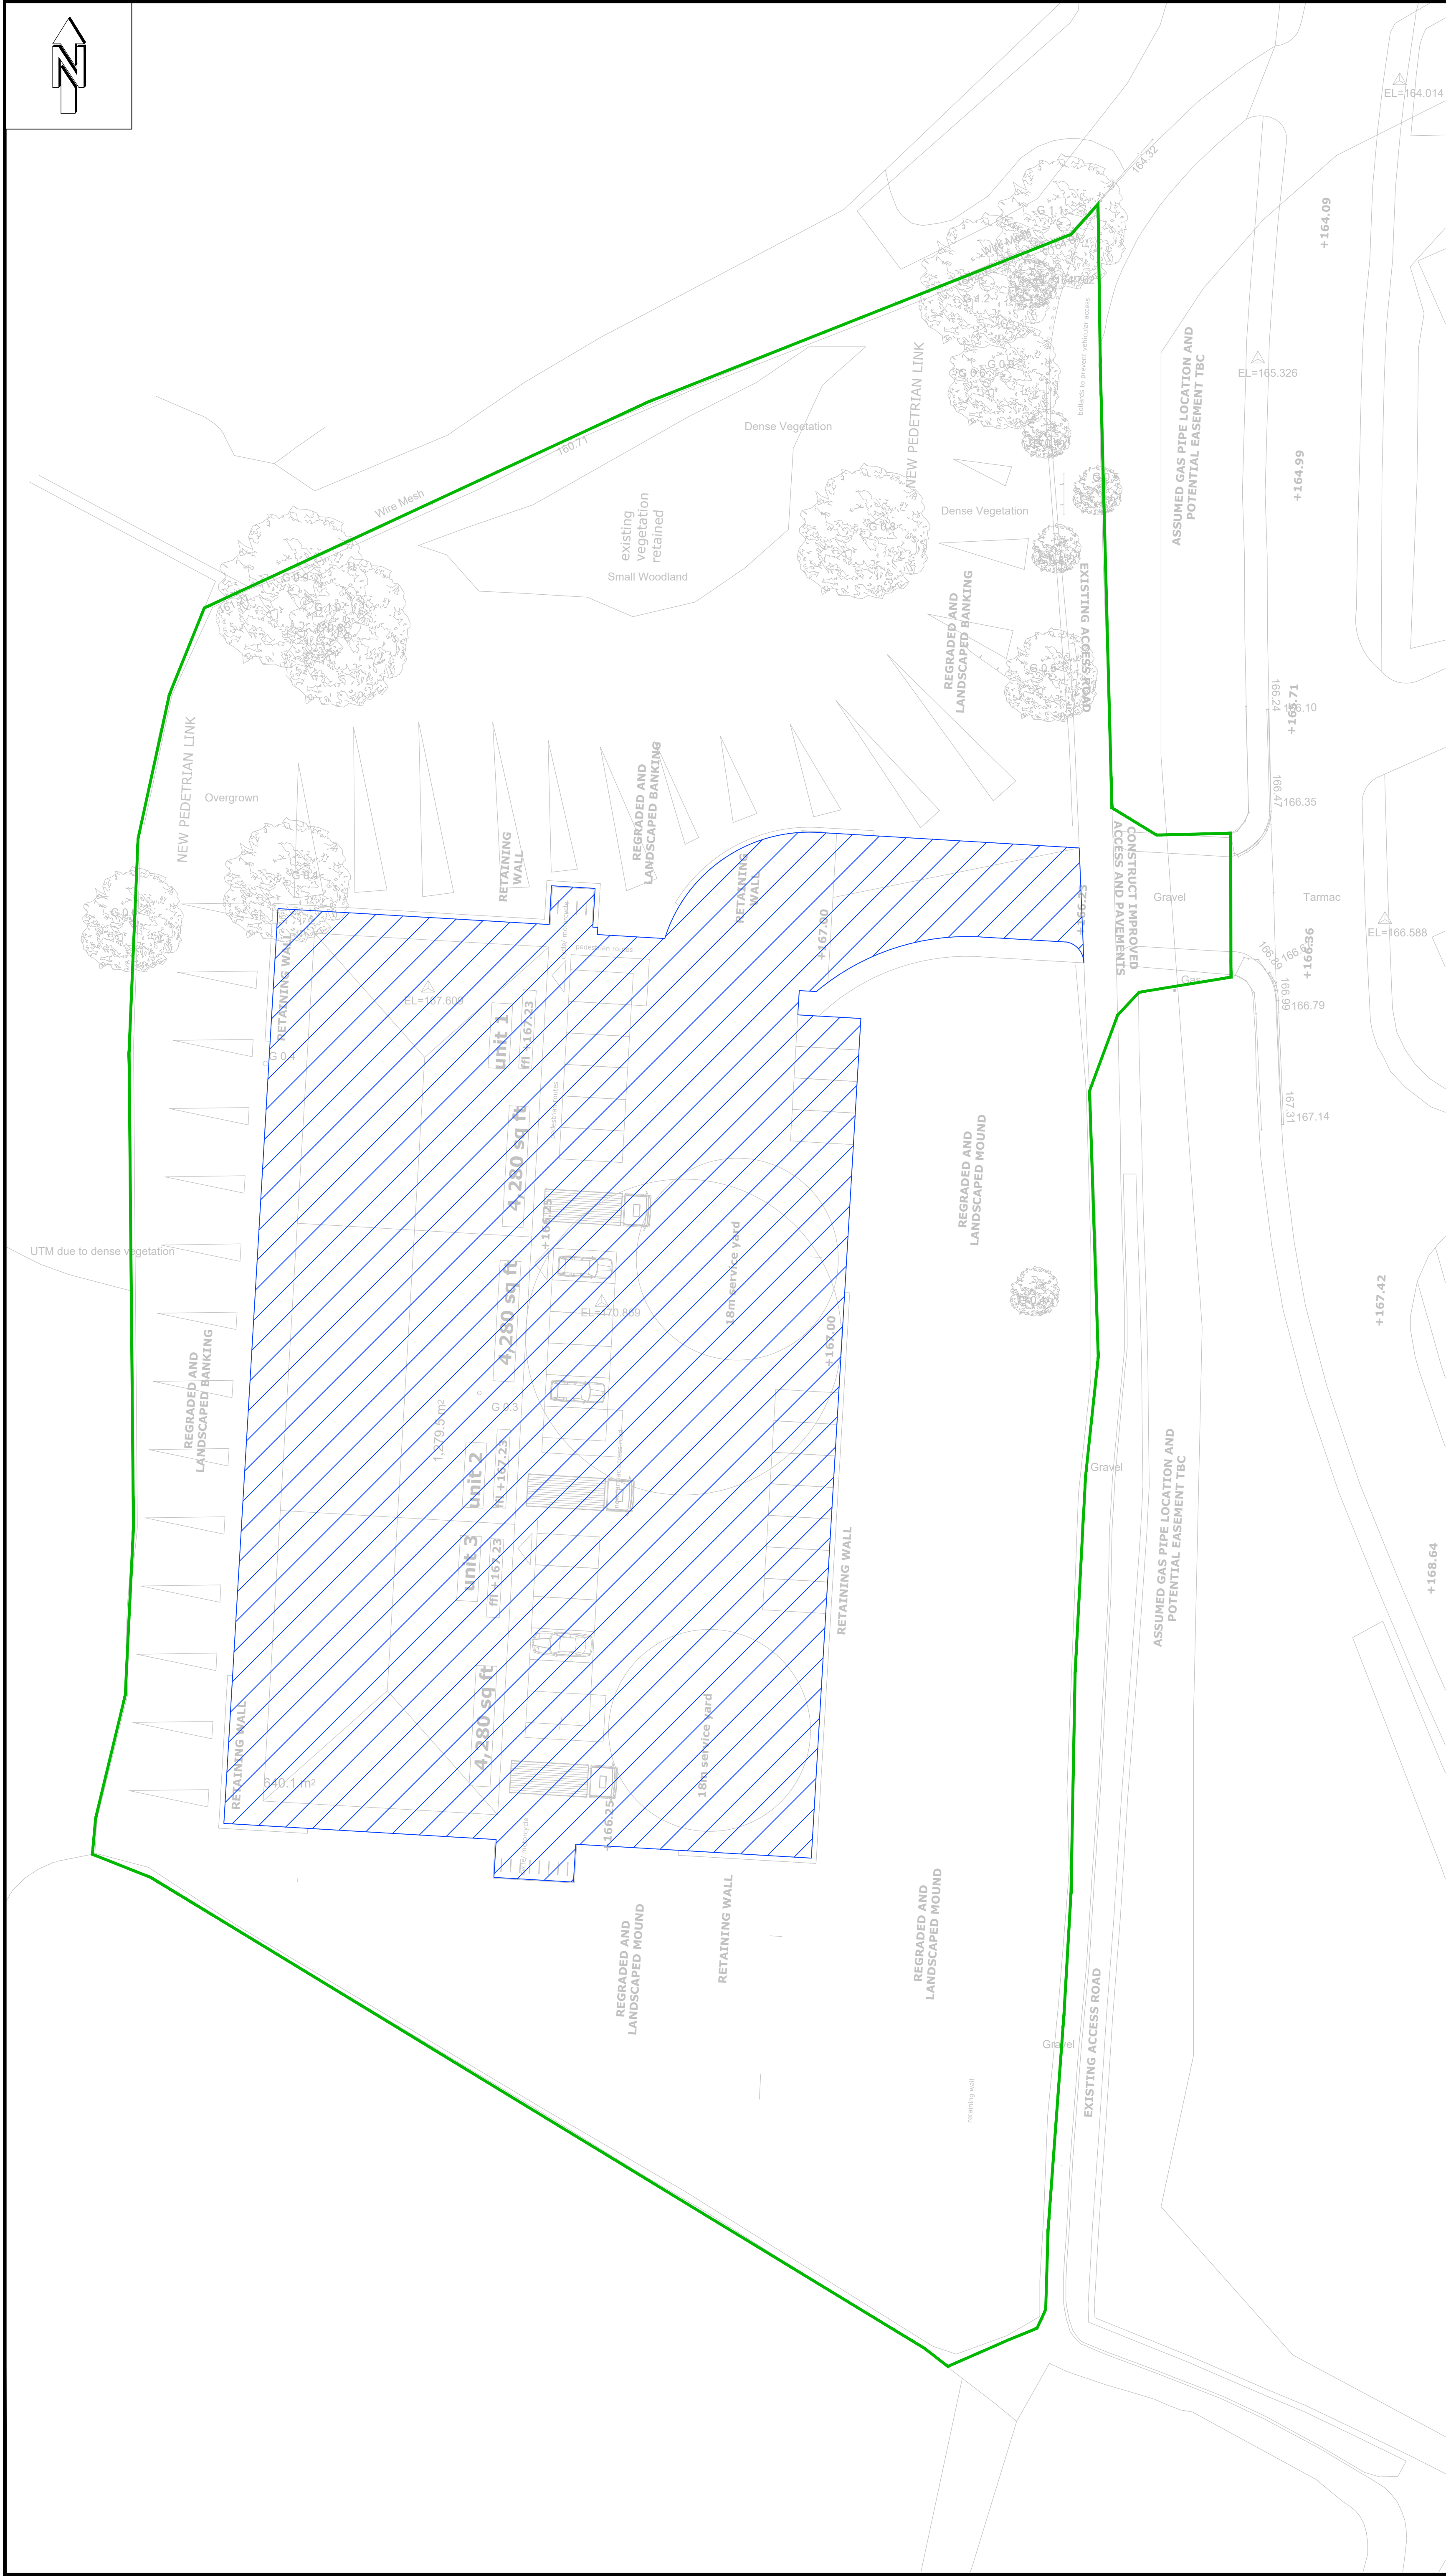

NOTES:

1. COPYRIGHT IN THIS DOCUMENT BELONGS TO PAUL WAITE ASSOCIATES LIMITED & ALL RIGHTS IN IT ARE RESERVED BY THE OWNER.
2. NO PART OF THIS DRAWING MAY BE COPIED, TRANSFERRED, OR MADE AVAILABLE TO USERS OTHER THAN THE ORIGINAL RECIPIENT, INCLUDING ELECTRONICALLY, WITHOUT PRIOR PERMISSION FROM PAUL WAITE ASSOCIATES LIMITED.
3. THIS DRAWING IS TO BE READ IN CONJUNCTION WITH ALL RELEVANT ARCHITECTS & ENGINEERS DRAWINGS & SPECIFICATIONS.
4. ALL DIMENSIONS ARE SHOWN IN MILLIMETRES.
5. NO DIMENSIONS ARE TO BE SCALED FROM THIS DRAWING.
6. ONLY PDF/HARD COPIES OF DRAWINGS SHOULD BE REFERRED TO FOR CONSTRUCTION USE, THE USE OF AUTOCAD DRAWINGS/DWG'S IS UNDERTAKEN ENTIRELY AT THE DEVELOPERS RISK AND ALL DIMENSIONS AND SETTING OUT MUST BE CHECKED IN CONJUNCTION WITH THE ARCHITECT AND ENGINEERS CONSTRUCTION DRAWINGS. ALL DRAWINGS SHOULD BE CONFIRMED AS LATEST AND ON THE DOCUMENT ISSUE SHEET PRIOR TO COMMENCEMENT OF WORKS AND SHOULD BE USED ONLY FOR THEIR DEFINED DRAWING STATUS. ANY DISCREPANCIES BETWEEN THE ARCHITECT AND ENGINEERS DRAWINGS ARE TO BE IMMEDIATELY NOTIFIED TO ALL PARTIES.

KEY:

— SITE BOUNDARY



KEY PLAN - 1:5000

AREA	IMPERMEABLE CATCHMENT AREA, m ² (ha)
PROPOSED IMPERMEABLE	3635m ² (0.364ha)

*TOTALS FOR HECTARES (ha) AND METERS SQUARED (m²) DIFFER SLIGHTLY DUE TO ROUNDING AND ACCUMULATION OF INDIVIDUAL AREAS.

STORAGE REQUIREMENTS	
STORM EVENT	STORAGE VOLUME
1 IN 100 YEAR	142.00m ³
1 IN 100 YEAR + 95%CC	208.00m ³

Rev	Date	Remarks	Drawn	CHK'D



Consulting Civil, Structural & Geo-Environmental Engineers
Summit House, Riparian Way, The Crossings, Crosshills, Keighley, BD20 7BW
T - 01535 633350 E-Mail: info@pwa.co.uk www.pwa.co.uk

Client
CAMPBELL DRIVER PARTNERSHIP

Project
GENESIS BUSINESS PARK
COWN TOP LANE
ROCHDALE

Title
PROPOSED IMPERMEABLE AREA

Size	Scale	Designed	Checked	Date
A1	1:250	IB	LS	OCT 22

Drawing Status
PRELIMINARY

Job Number	Originator	Zone	Level	Type	Role	Drawing No.	Rev
22228	- PWA	- 00	- XX	- DR	- C	- 1001	P01