

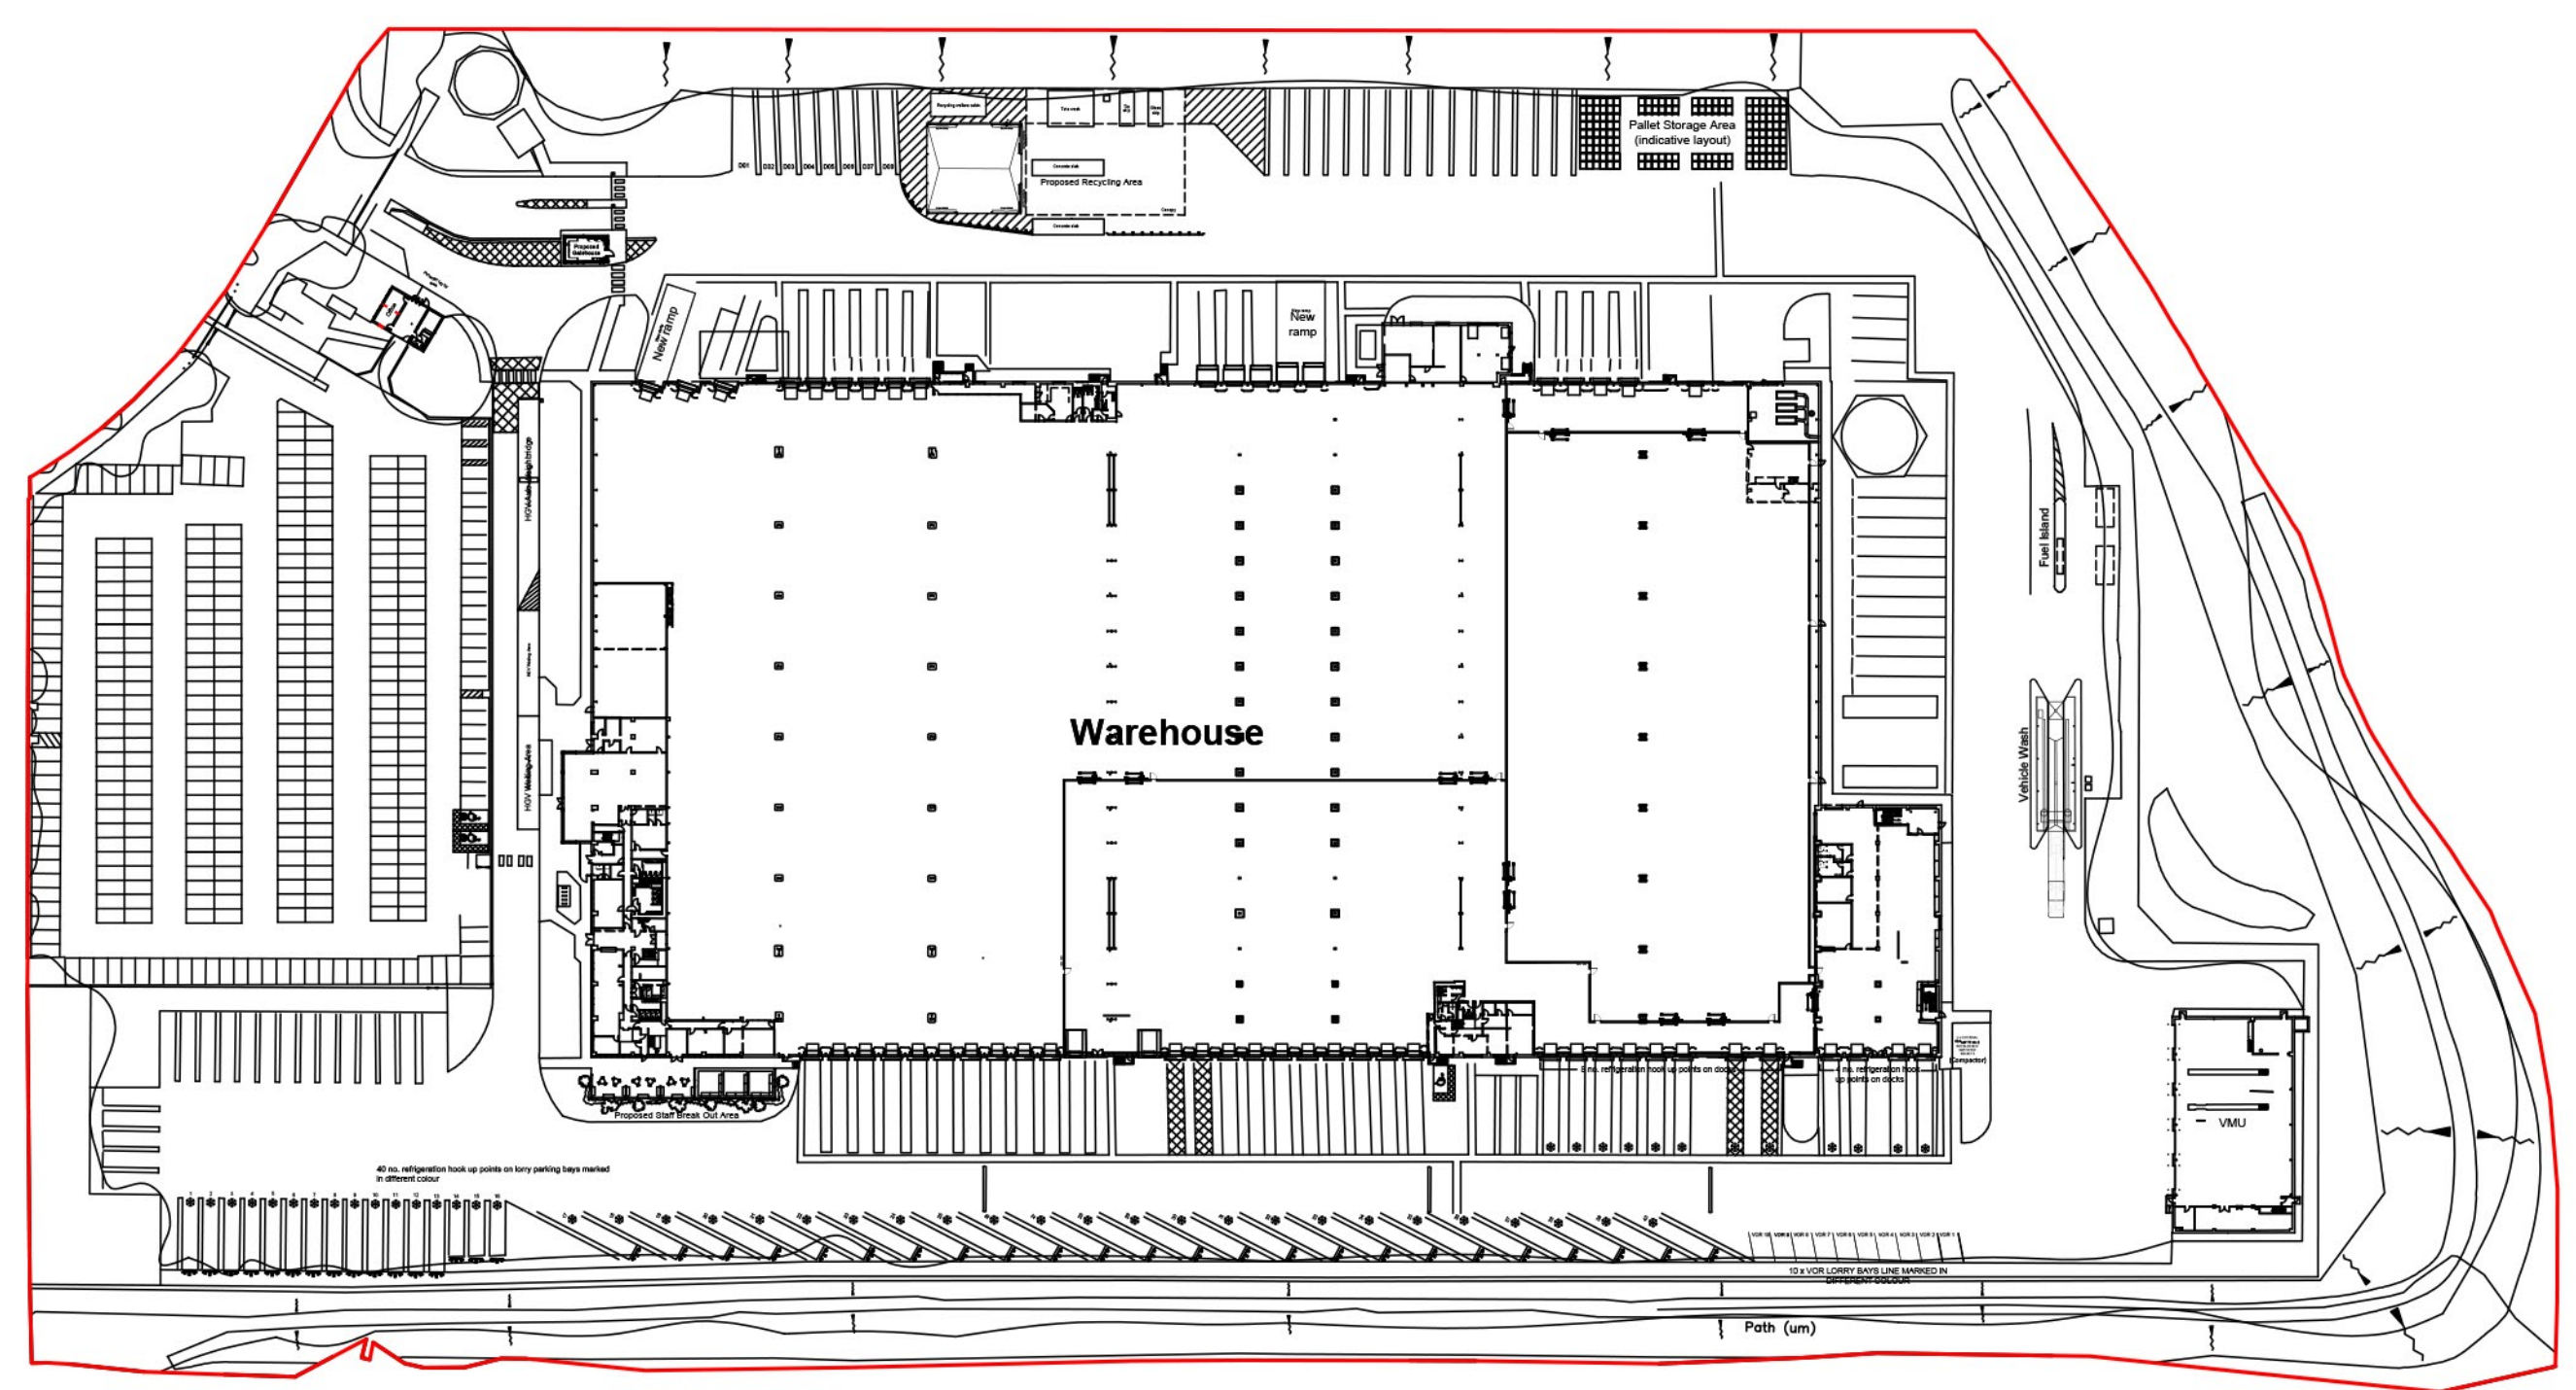
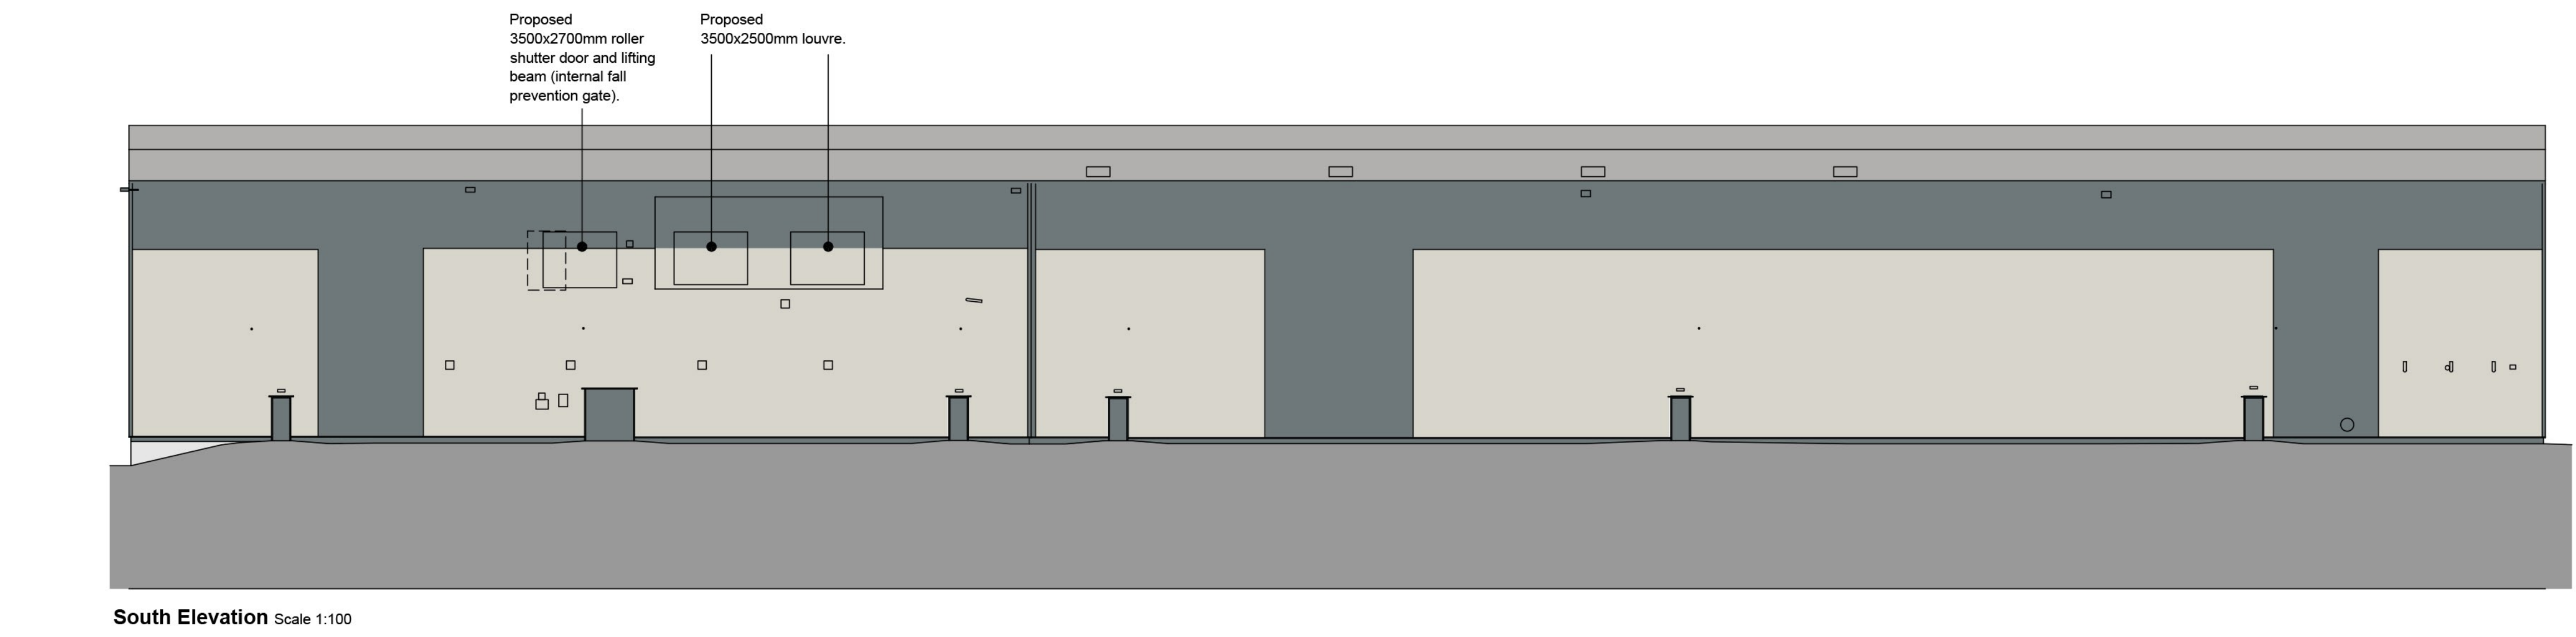
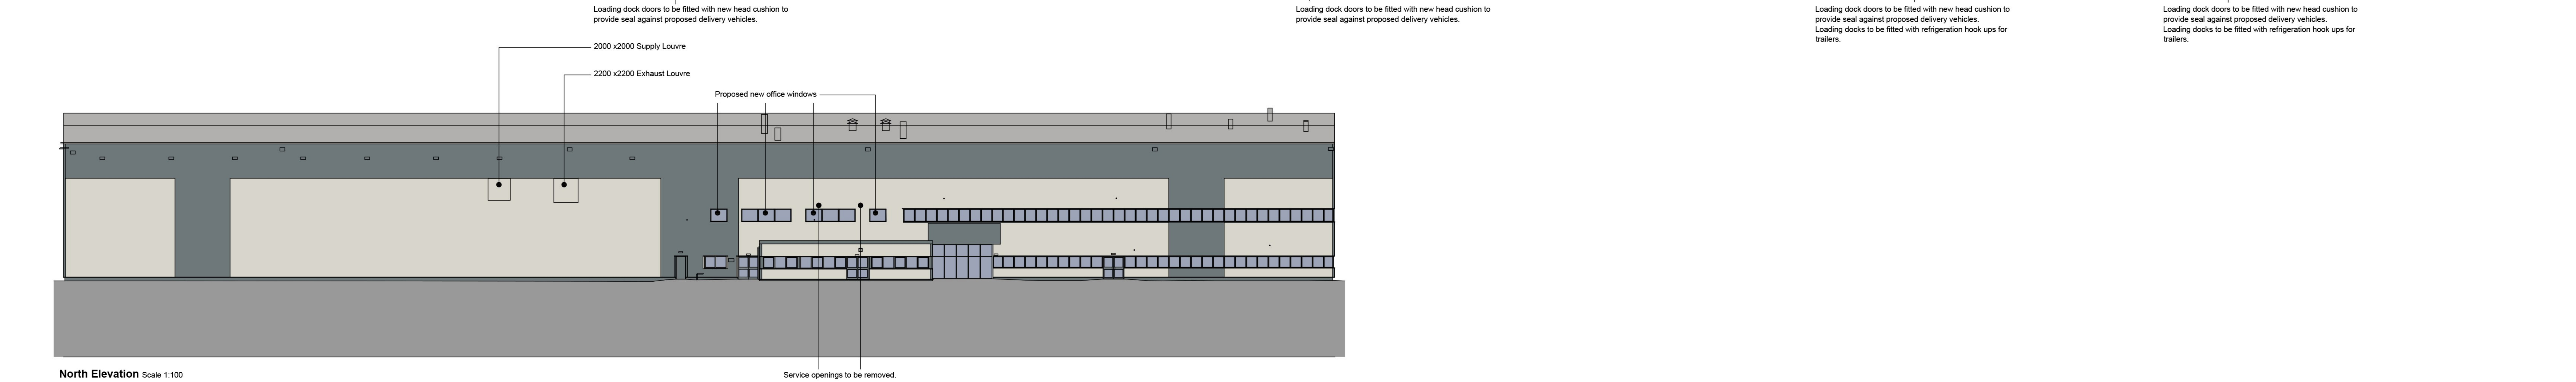


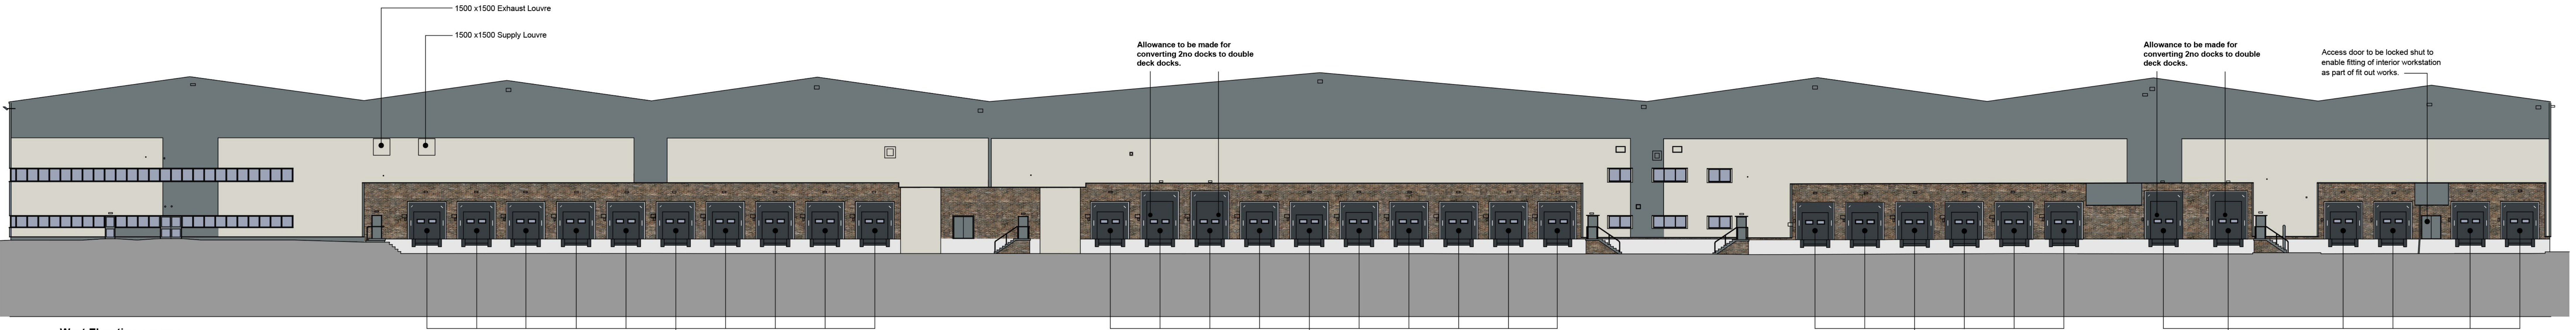

Key Plan Scale 1:1250

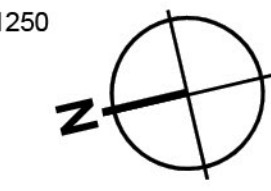

SCALE 1:100
SCALE 1:1250

Note: Proposed louvre positions are indicative pending confirmation of structure and internal layout finalisation.

PLANNING

THIS DRAWING IS TO BE USED FOR THE STATED PURPOSE ONLY AND SHOULD NOT BE USED FOR ANY OTHER

rev amendments		by dtd date	
GXD - Middleton			
Proposed Main Building Elevations			
LOD 3		LOI 3	
GXD			
umc architects			
RIBA PwW Stage: Document Suitability: Drawn / Checked: Date: Scale: UMC Project Number: Document Reference:		3 - Spatial Coordination S1 JL / JLM 13/06/2024 1:200 A0 24099 Drawing no: Revision:	
24099 - UMC - 0100 - XX - DR - A		1300 C03	