




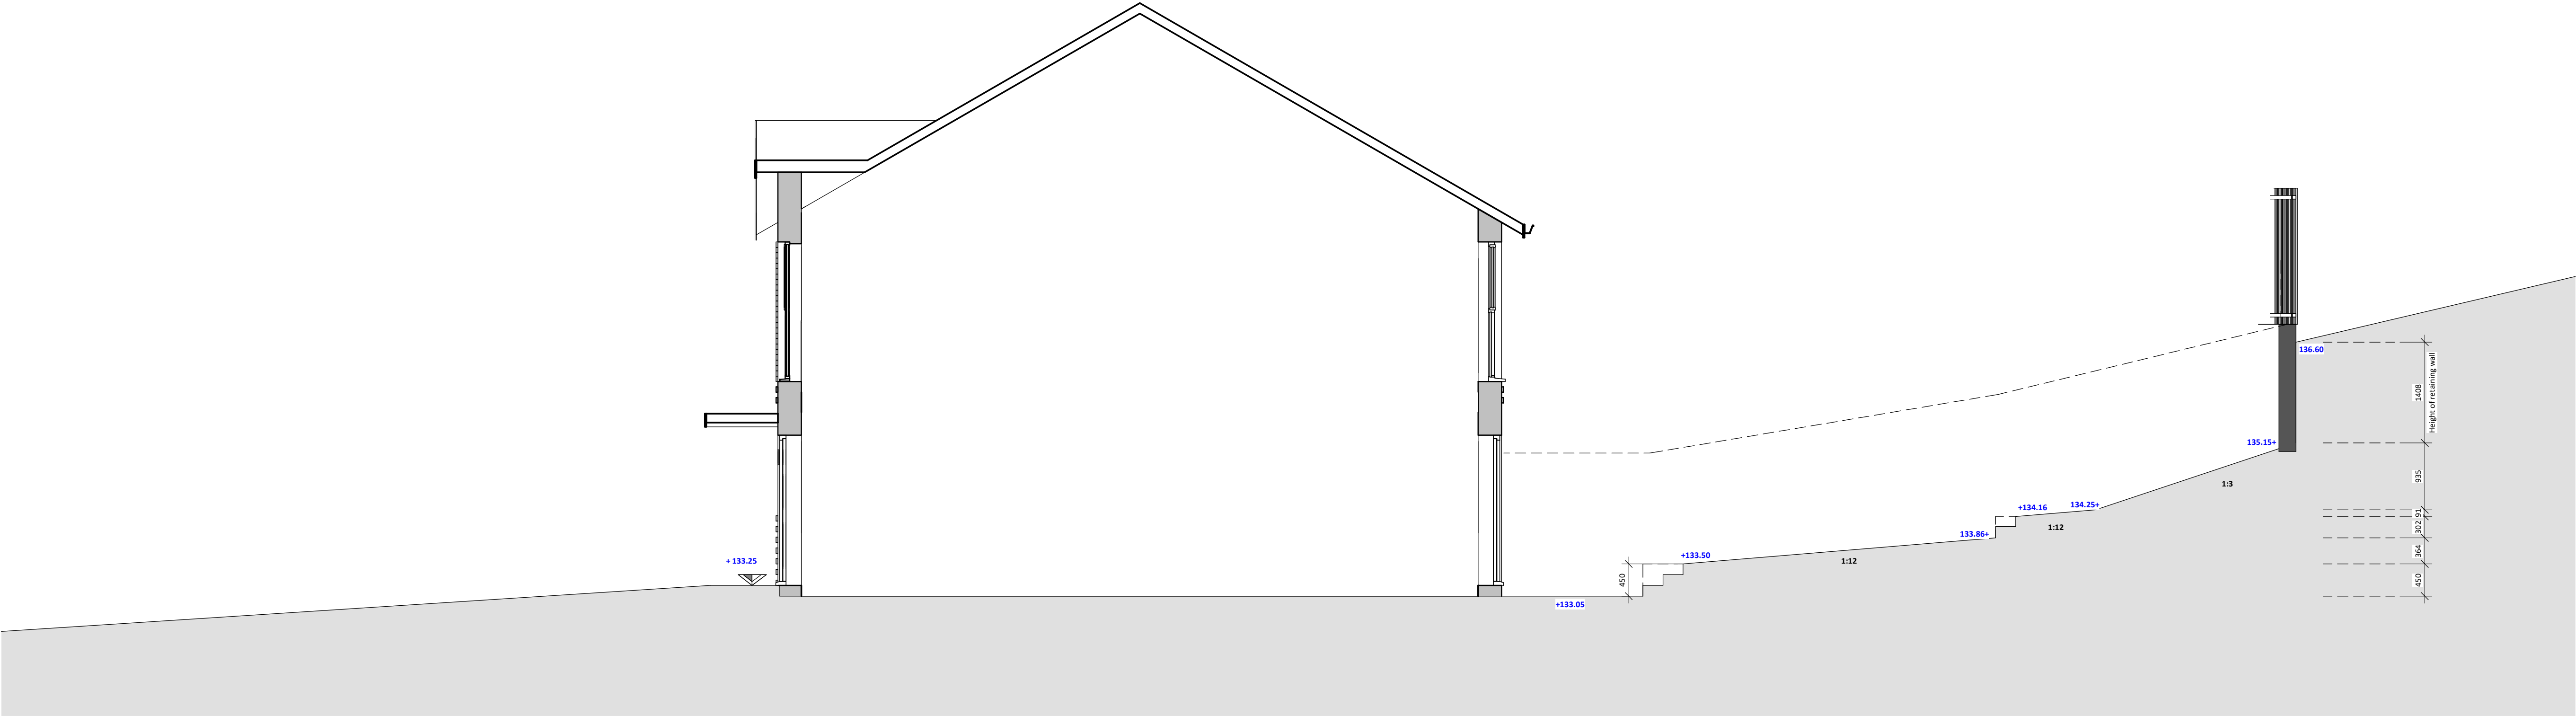


Plot 11 Section
1 : 50

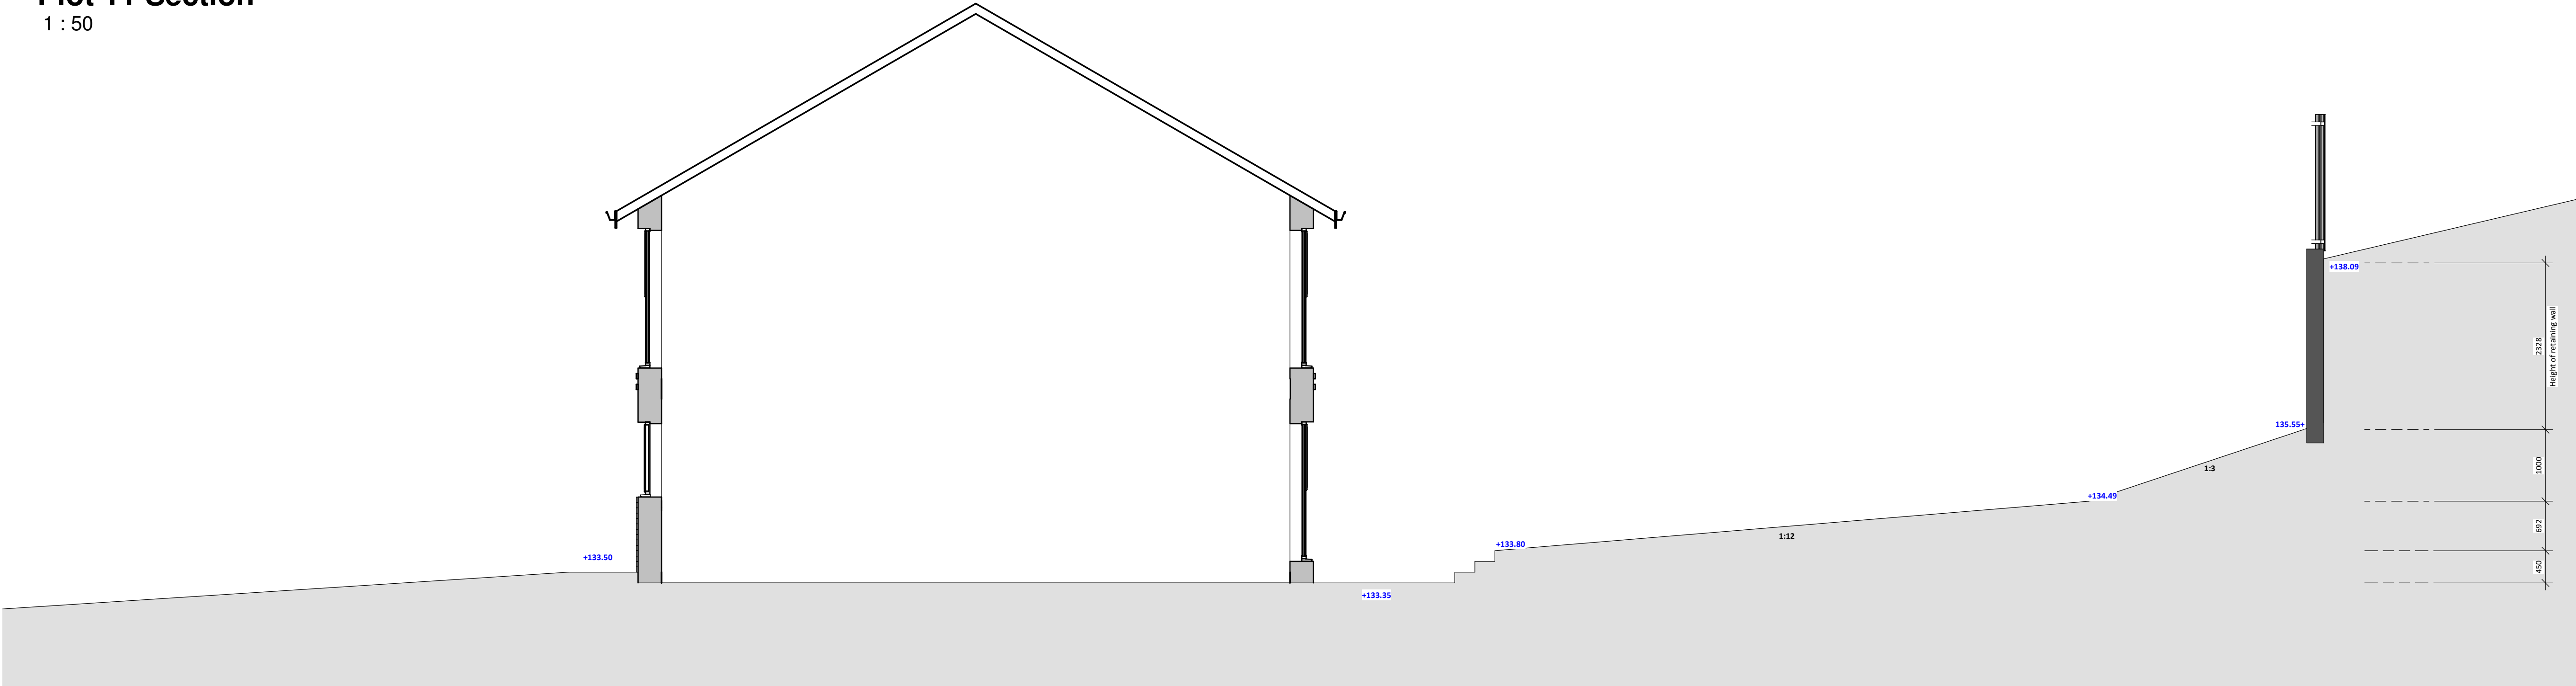


Plot 15 Section
1 : 50

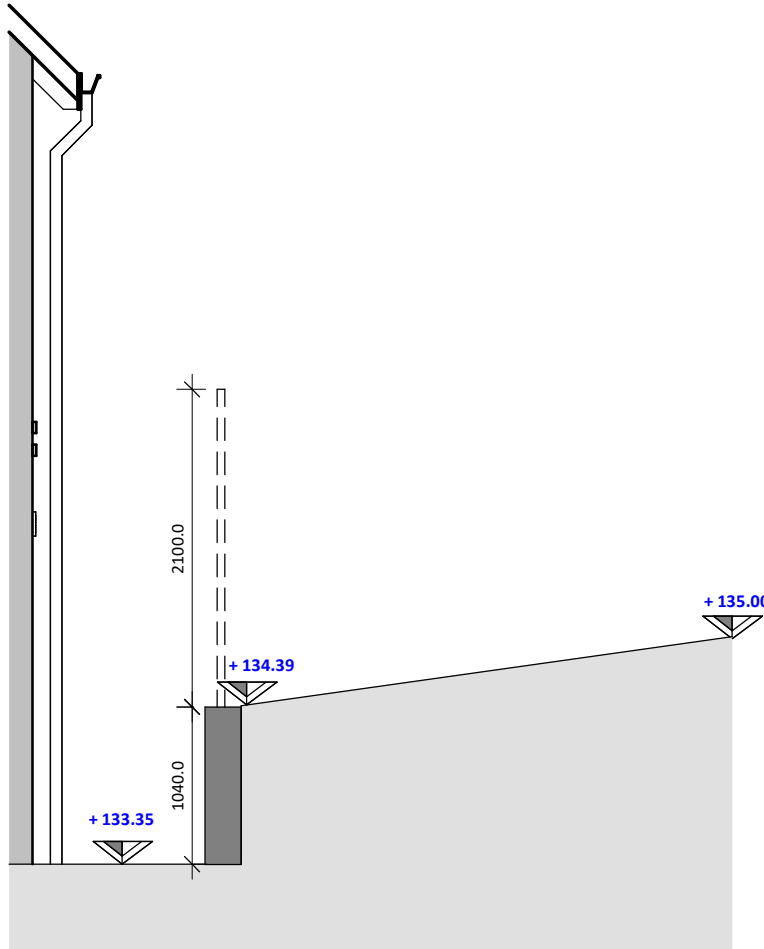


Plot 16 Side Section 1
1 : 50

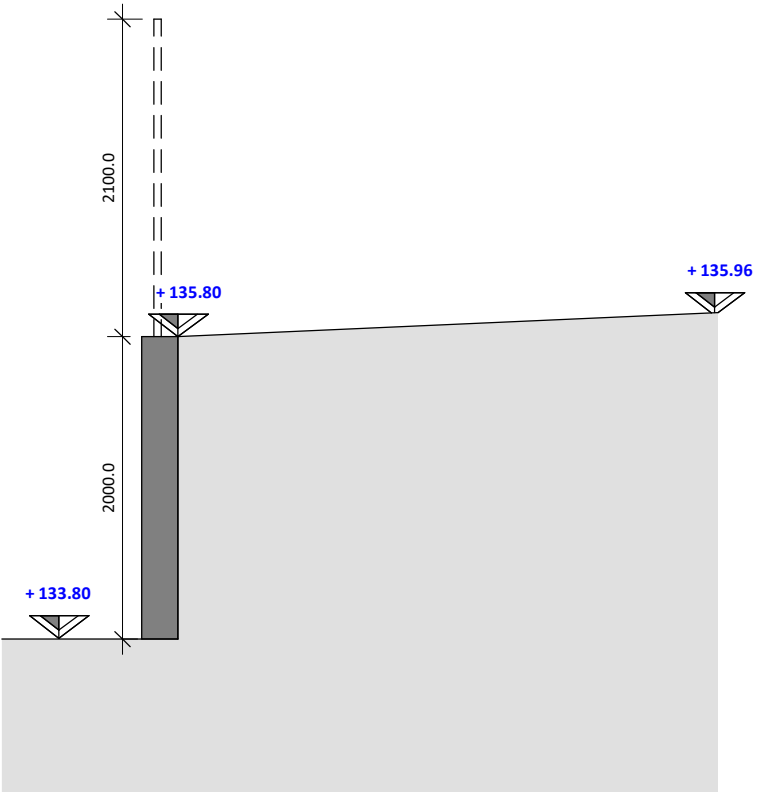

Plot 16 Side Section 2
1 : 50

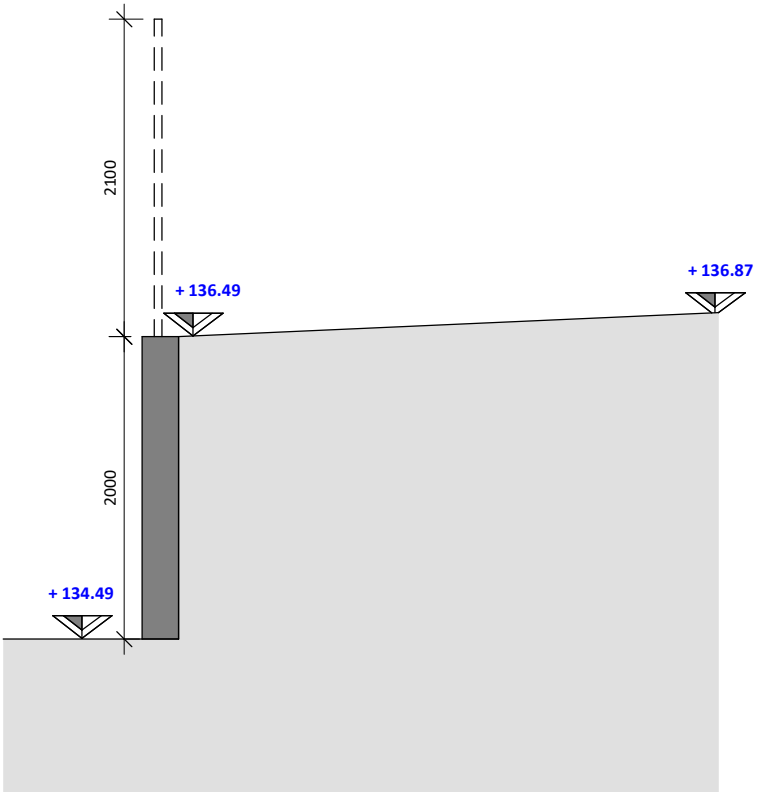

Plot 16 Side Section 3
1 : 50

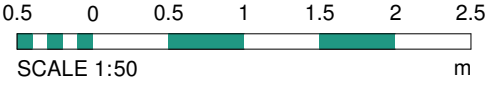

2	24.02.25	ED	Drawing revised following comments from LPA
1	17.02.25	ED	Drawing revised to add Plot 15 side section as per LPA request
Rev	Date	Int	Description



CLIENT:
Built Developments Ltd

PROJECT:
Bury Old Road, Heywood

DESCRIPTION:
Site Sections

PURPOSE OF ISSUE:
Planning

DRAWN BY: CHECKED DATE: SCALE @ A1:
OM ED 21.01.25 1 : 50

JOB NO: STATUS CODE: DRAWING NO: REV
4299 S2 126 2

FILE IDENTIFIER:
BR-BTP-00-S-DR-A-4299_126.2
Elizabeth House 486 Didsbury Road Heaton Mersey Stockport SK4 3BS
0161 443 1221 info@bernardtaylor.co.uk www.btparchitects.co.uk