

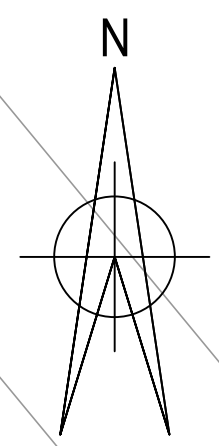



- LEGEND
- ISOLATION JOINT AGAINST STRUCTURES MANHOLE COVERS (EXISTING AND PROPOSED), GULLIES AND EITHER SIDE OF CHANNEL/SLOT DRAINS
- CONTRACTION JOINT
- SITE BOUNDARY

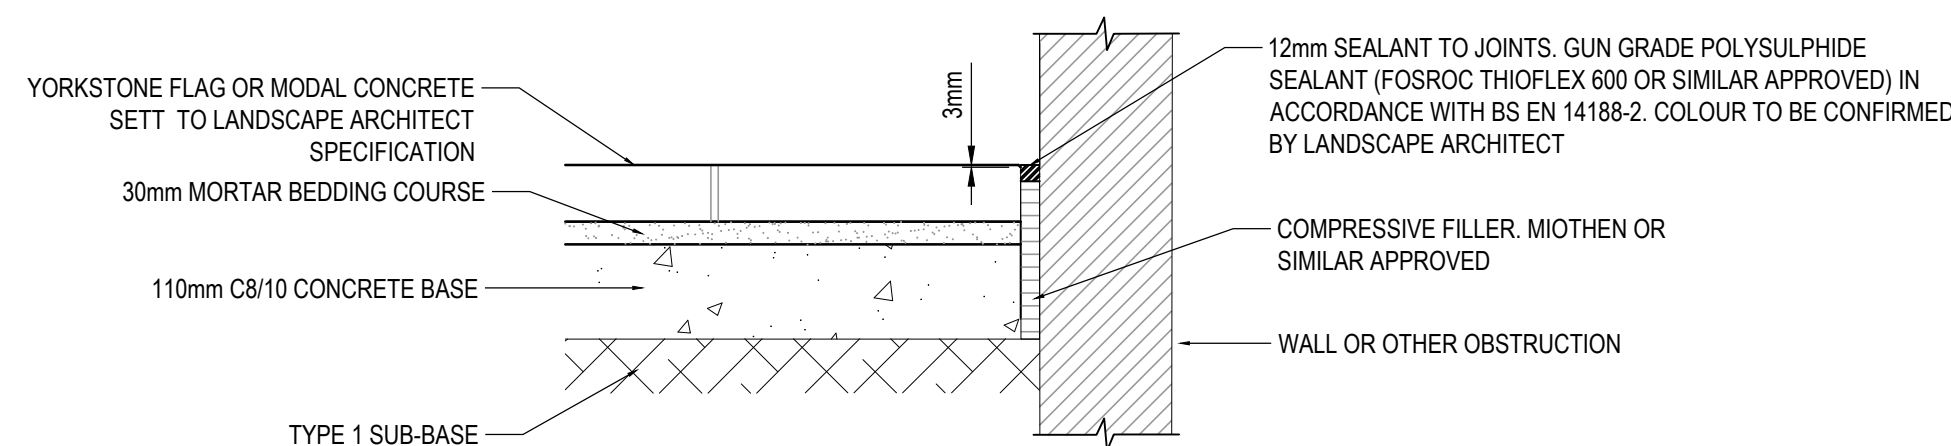

2 1 0 2 4 6 8
SCALE BEFORE REDUCTION
1:100

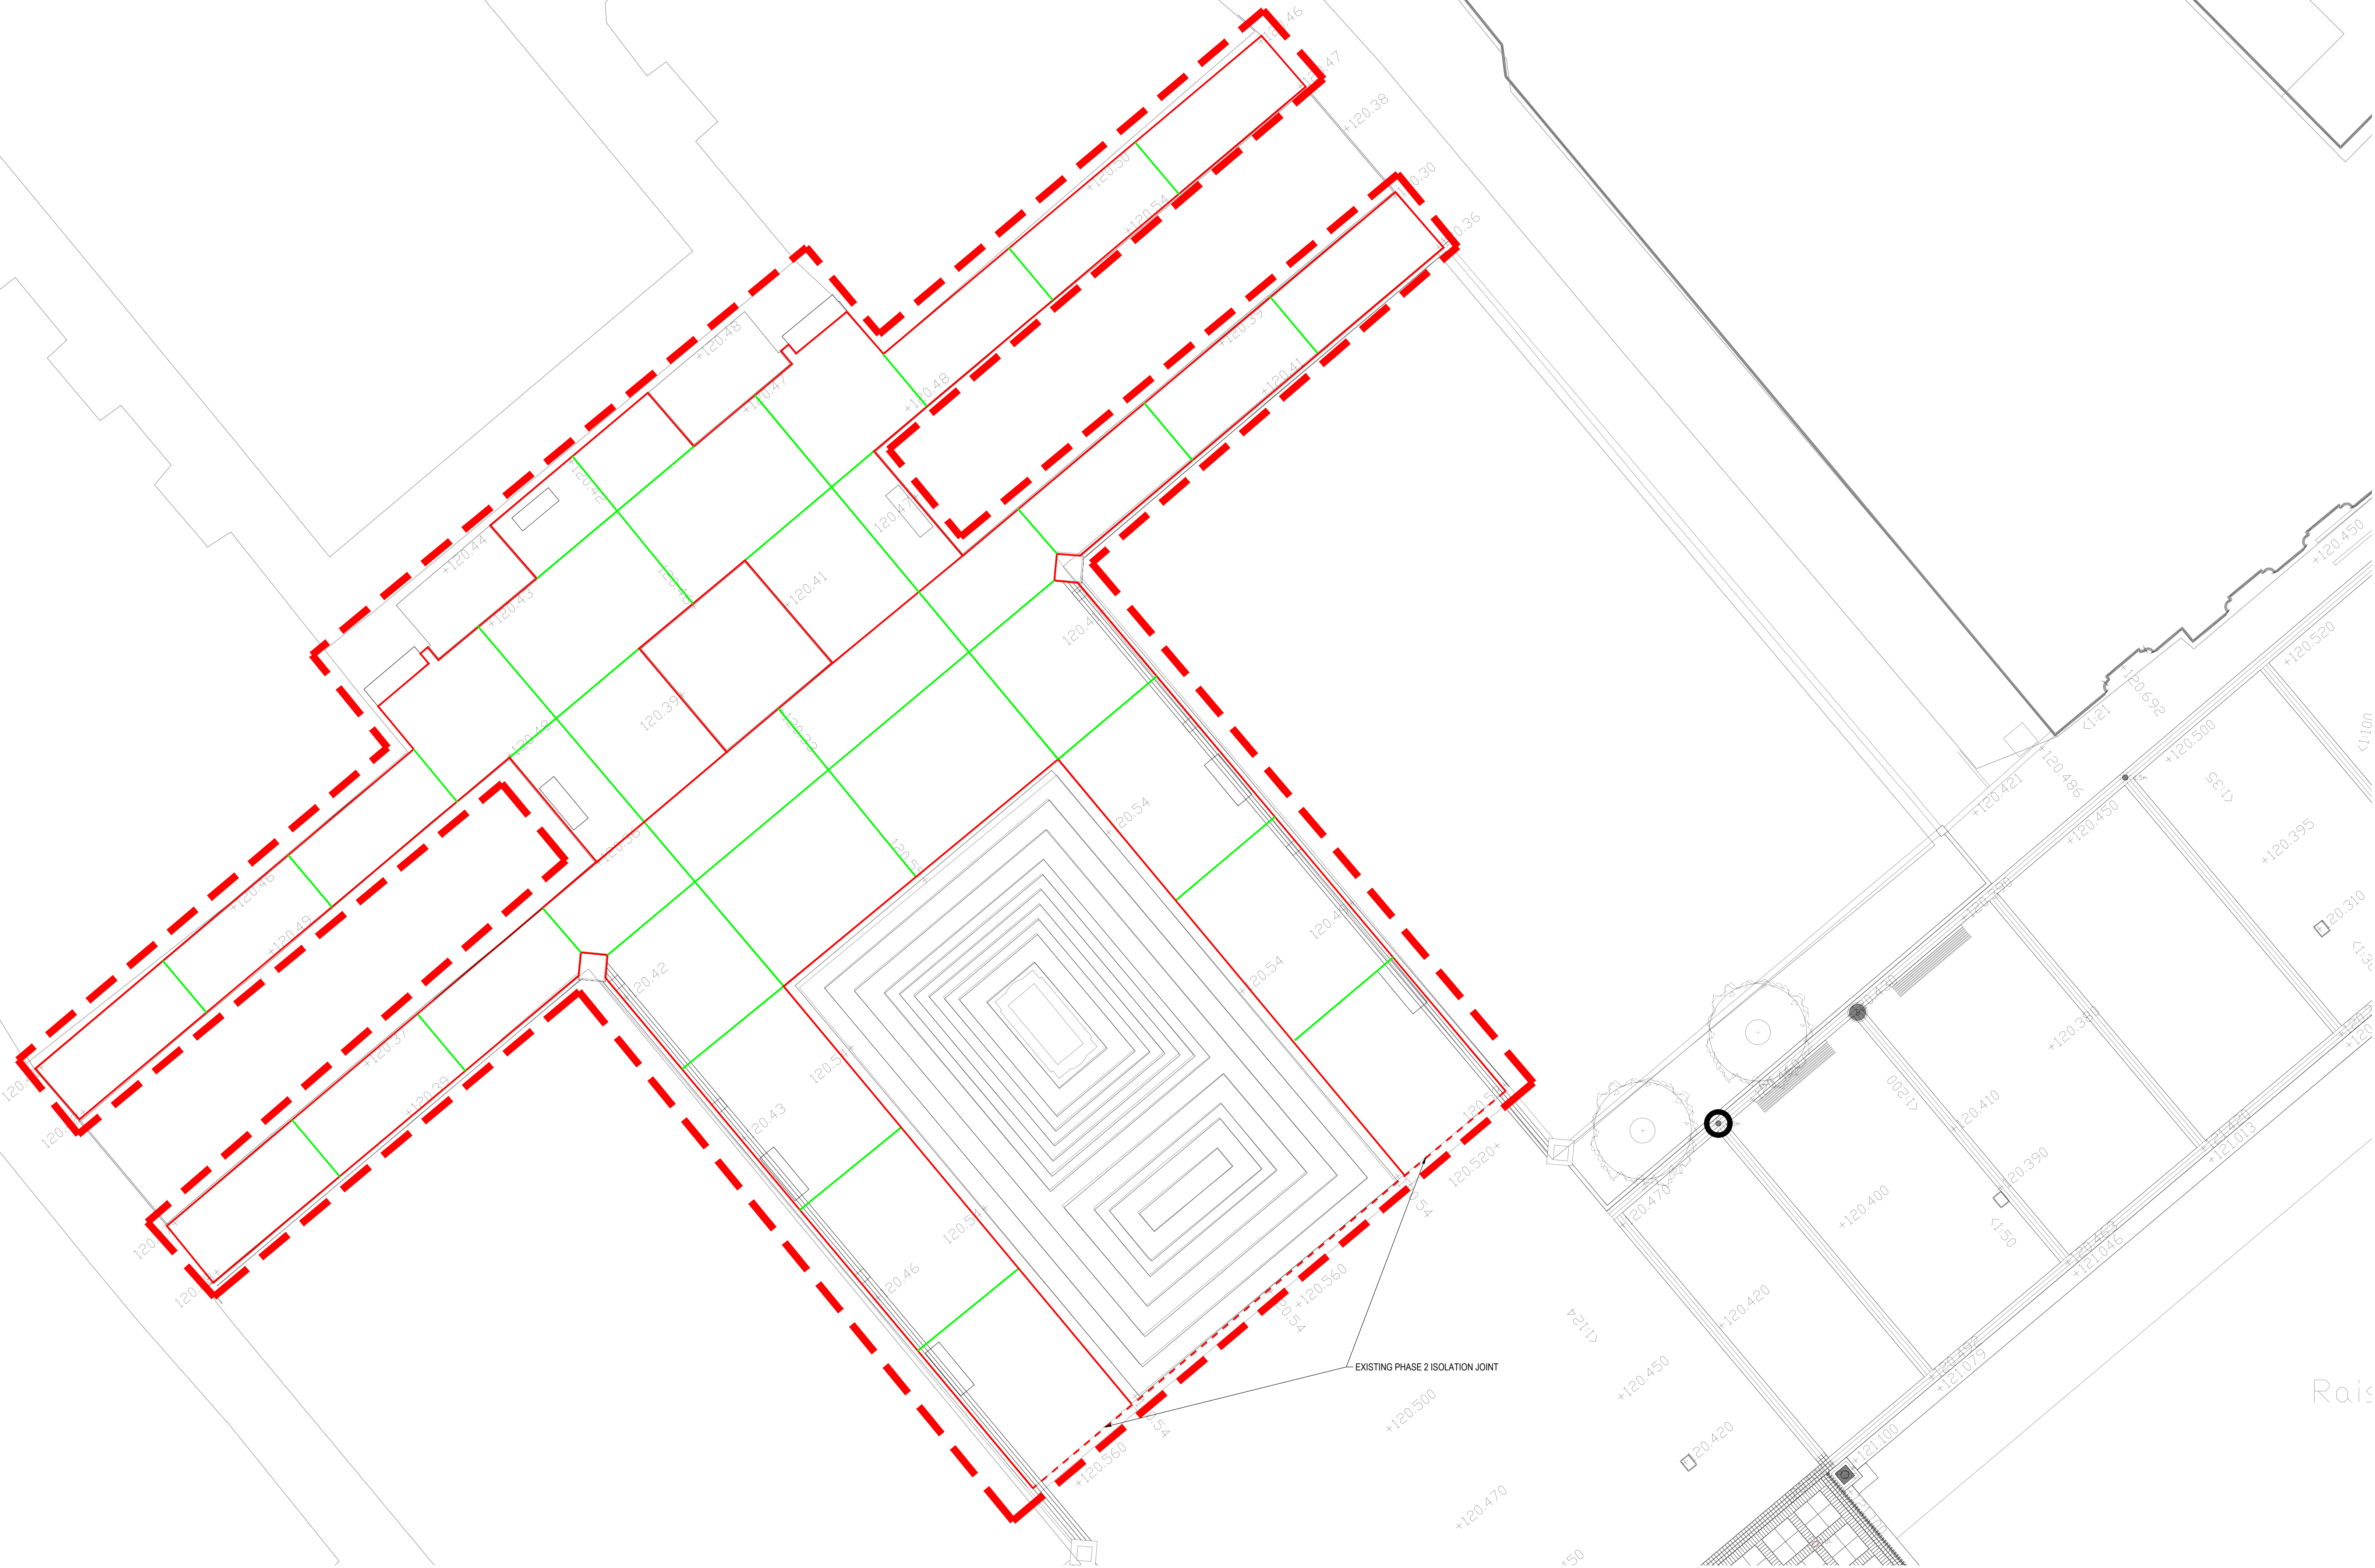

ISOLATION JOINT
1:10

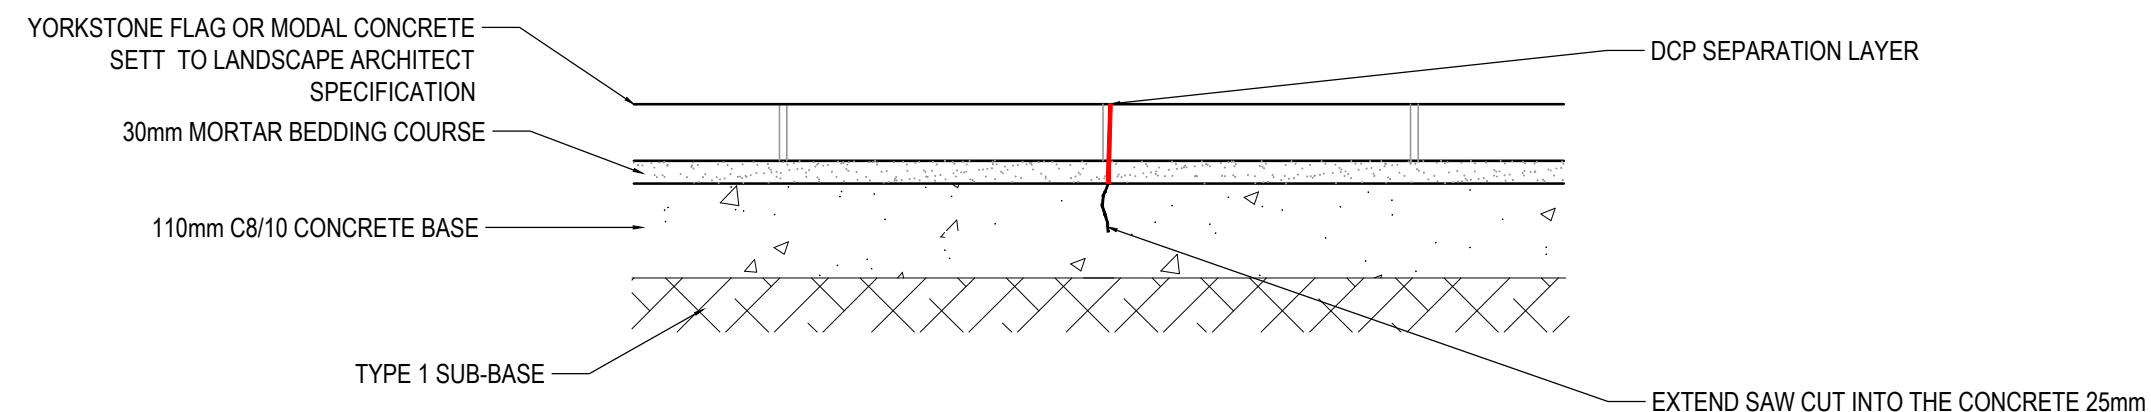

TYPICAL CONTRACTION JOINT
1:10

© Buro Happold Limited. All rights reserved. No part of this publication may be reproduced, stored in a retrieval system, or transmitted in any form or by any means, electronic, mechanical, photocopying, recording, or by any information storage or retrieval system, without prior written permission from Buro Happold Limited.

HEALTH AND SAFETY INFORMATION

IN ADDITION TO THE HAZARDOUS RISKS NORMALLY ASSOCIATED WITH THE TYPES OF WORK DETAILED ON THIS DRAWING, NOTE THE FOLLOWING:

CONSTRUCTION

- WORKS WITHIN POTENTIAL CONFINED SPACE CONDITIONS
- WORKS IN PROXIMITY TO LIVE SERVICES
- WORKS IN PROXIMITY TO FLOOD ZONE
- WORKS INTERFERENCE WITH THE PUBLIC ON THE ESPLANADE, NEWGATE, SOUTH PARADE AND NELSON STREET

MAINTENANCE/CLEANING/OPERATION

- WORKS WITHIN POTENTIAL CONFINED SPACE CONDITIONS
- WORKS IN PROXIMITY TO LIVE SERVICES
- WORKS IN PROXIMITY TO FLOOD ZONE

DECOMMISSIONING/DEMOLITION

- WORKS WITHIN POTENTIAL CONFINED SPACE CONDITIONS
- WORKS IN PROXIMITY TO LIVE SERVICES
- WORKS IN PROXIMITY TO FLOOD ZONE

Notes

GENERAL NOTES:

1. THE DESIGN OF THIS SCHEME HAS BEEN BASED ON THE FOLLOWING DRAWINGS AND INFORMATION:

- 2D GPR SURVEY AND TOPOGRAPHICAL SURVEY: DRAWING No. 12464_001 REV 0 RECEIVED AUGUST 2023, BY NO OLIVER
- GILLESPIES LANDSCAPE DRAWING: LANDSCAPE GENERAL ARRANGEMENT DRAWING No. P11511-00-001-GIL-0100 RECEIVED 14/08/2023
- G2M TESTING: PAVEMENT CORE SURVEY CARRIED OUT ON 02/08/2023 AND RESULTS RECEIVED 15/08/2023

2. THIS DRAWING IS TO BE READ IN CONJUNCTION WITH ALL OTHER RELEVANT DRAWINGS, DETAILS AND SPECIFICATIONS.

3. ALL DIMENSIONS ARE IN METRES UNLESS STATED OTHERWISE.

4. THE CONTRACTOR SHALL TAKE ALL NECESSARY SAFETY PRECAUTIONS IN LINE WITH CURRENT LEGISLATION WHEN WORKING IN NEAR CONFINED SPACES, DEEP EXCAVATIONS AND UTILITIES.

C01 ISSUE FOR CONSTRUCTION		18/08/2023	FR	CB
Rev.	Description	Date	Drn	CHK

STAGE 4

Status of drawing

BUROHAPPOLD ENGINEERING

17 Newnam Street
WIT SEC
UK

Tel: +44 (0)20 7827 9700
Fax: +44 (0)20 781 4145
Web: www.burohappold.com

Architect: GILLESPIES
Project: ROCHDALE TOWN HALL SQUARE
Dwg Title: PROPOSED JOINTING LAYOUT AND DETAILS CENOTAPH

Scaling/DWG: 1:100	Alt No: 0042509
Drawn by: FR	Date: AUGUST 2023
Checked by: CB	Rev: C01

Drawing No: 0042509-BHE-DR-C-2161