



GENERAL:
ADEPT DESIGN LTD. ALL RIGHTS RESERVED. NO PART OF THIS DOCUMENT MAY BE REPRODUCED WITHOUT PRIOR WRITTEN PERMISSION. COMPREHENSIVE SUPPORT IS PROVIDED THROUGHOUT THE APPLICATION PROCESS TO OPTIMISE YOUR SUBMISSION. HOWEVER, FINAL APPROVAL RESTS WITH THE LOCAL AUTHORITY AND CANNOT BE GUARANTEED.
DO NOT SCALE OFF THE DRAWING FOR CONSTRUCTION PURPOSES. THE DIMENSIONS PROVIDED ARE ONLY TO BE USED FOR PLANNING PERMISSION/BUILDING REGULATION PURPOSES. REPORT ANY DISCREPANCIES TO OUR OFFICE BEFORE PROCEEDING WITH THE WORK.
ALL DIMENSIONS ARE IN MILLIMETRES. INTERNAL MEASUREMENTS ARE TAKEN ON THE FINISHED PLASTERED SURFACES OF MASONRY AND STUDIED. DRAIN DIRECTION AND DEPTHS ARE INDICATIVE.
ALL MEASUREMENTS WITHIN THE DRAWING ARE TO BE DOUBLE CHECKED AND CONFIRMED BY THE CONTRACTOR BEFORE ANY FORM OF CONSTRUCTION WORK. ROOF DESIGN PITCH IS AN APPROXIMATE. CLADDING MATERIALS ARE RECOMMENDATIONS. ADEPT DESIGN LTD TAKES NO LIABILITY FOR SELECTION AND PERFORMANCE OF ROOF AND MATERIALS USED.
ALL WORKING MUST ALIGN WITH PLANNING & THE BUILDING REGULATIONS APPROVED DOCUMENTS INC THE APPLICABLE BS CODES OF PRACTICE. WRITTEN CONSENT FROM THE NEIGHBOURING PROPERTY OWNER IS REQUIRED BEFORE ANY ENCROACHMENT OVER THE BOUNDARY LINE. INC GUTTERS, OVERHANGS OR FOUNDATIONS AMONG ALL OTHERS.
THE SELECTED CONTRACTOR MUST ACCOUNT FOR ALL REQUIRED TRADES TO COMPLETE THE PROJECT. THE CONTRACTOR/AS-CONTRACTOR IS RESPONSIBLE FOR COLLABORATING WITH THE CLIENT TO ASCERTAIN THE PRECISE QUANTITIES, LOCATIONS, AND TYPES OF SYSTEMS TO BE INSTALLED. THIS INCLUDES ELECTRICAL, OUTLETS, GAS CONNECTIONS, PLUMBING, HEATING SYSTEMS, DRAINAGE AND DECORATIVE FINISHES AMONG OTHER DETAILS.

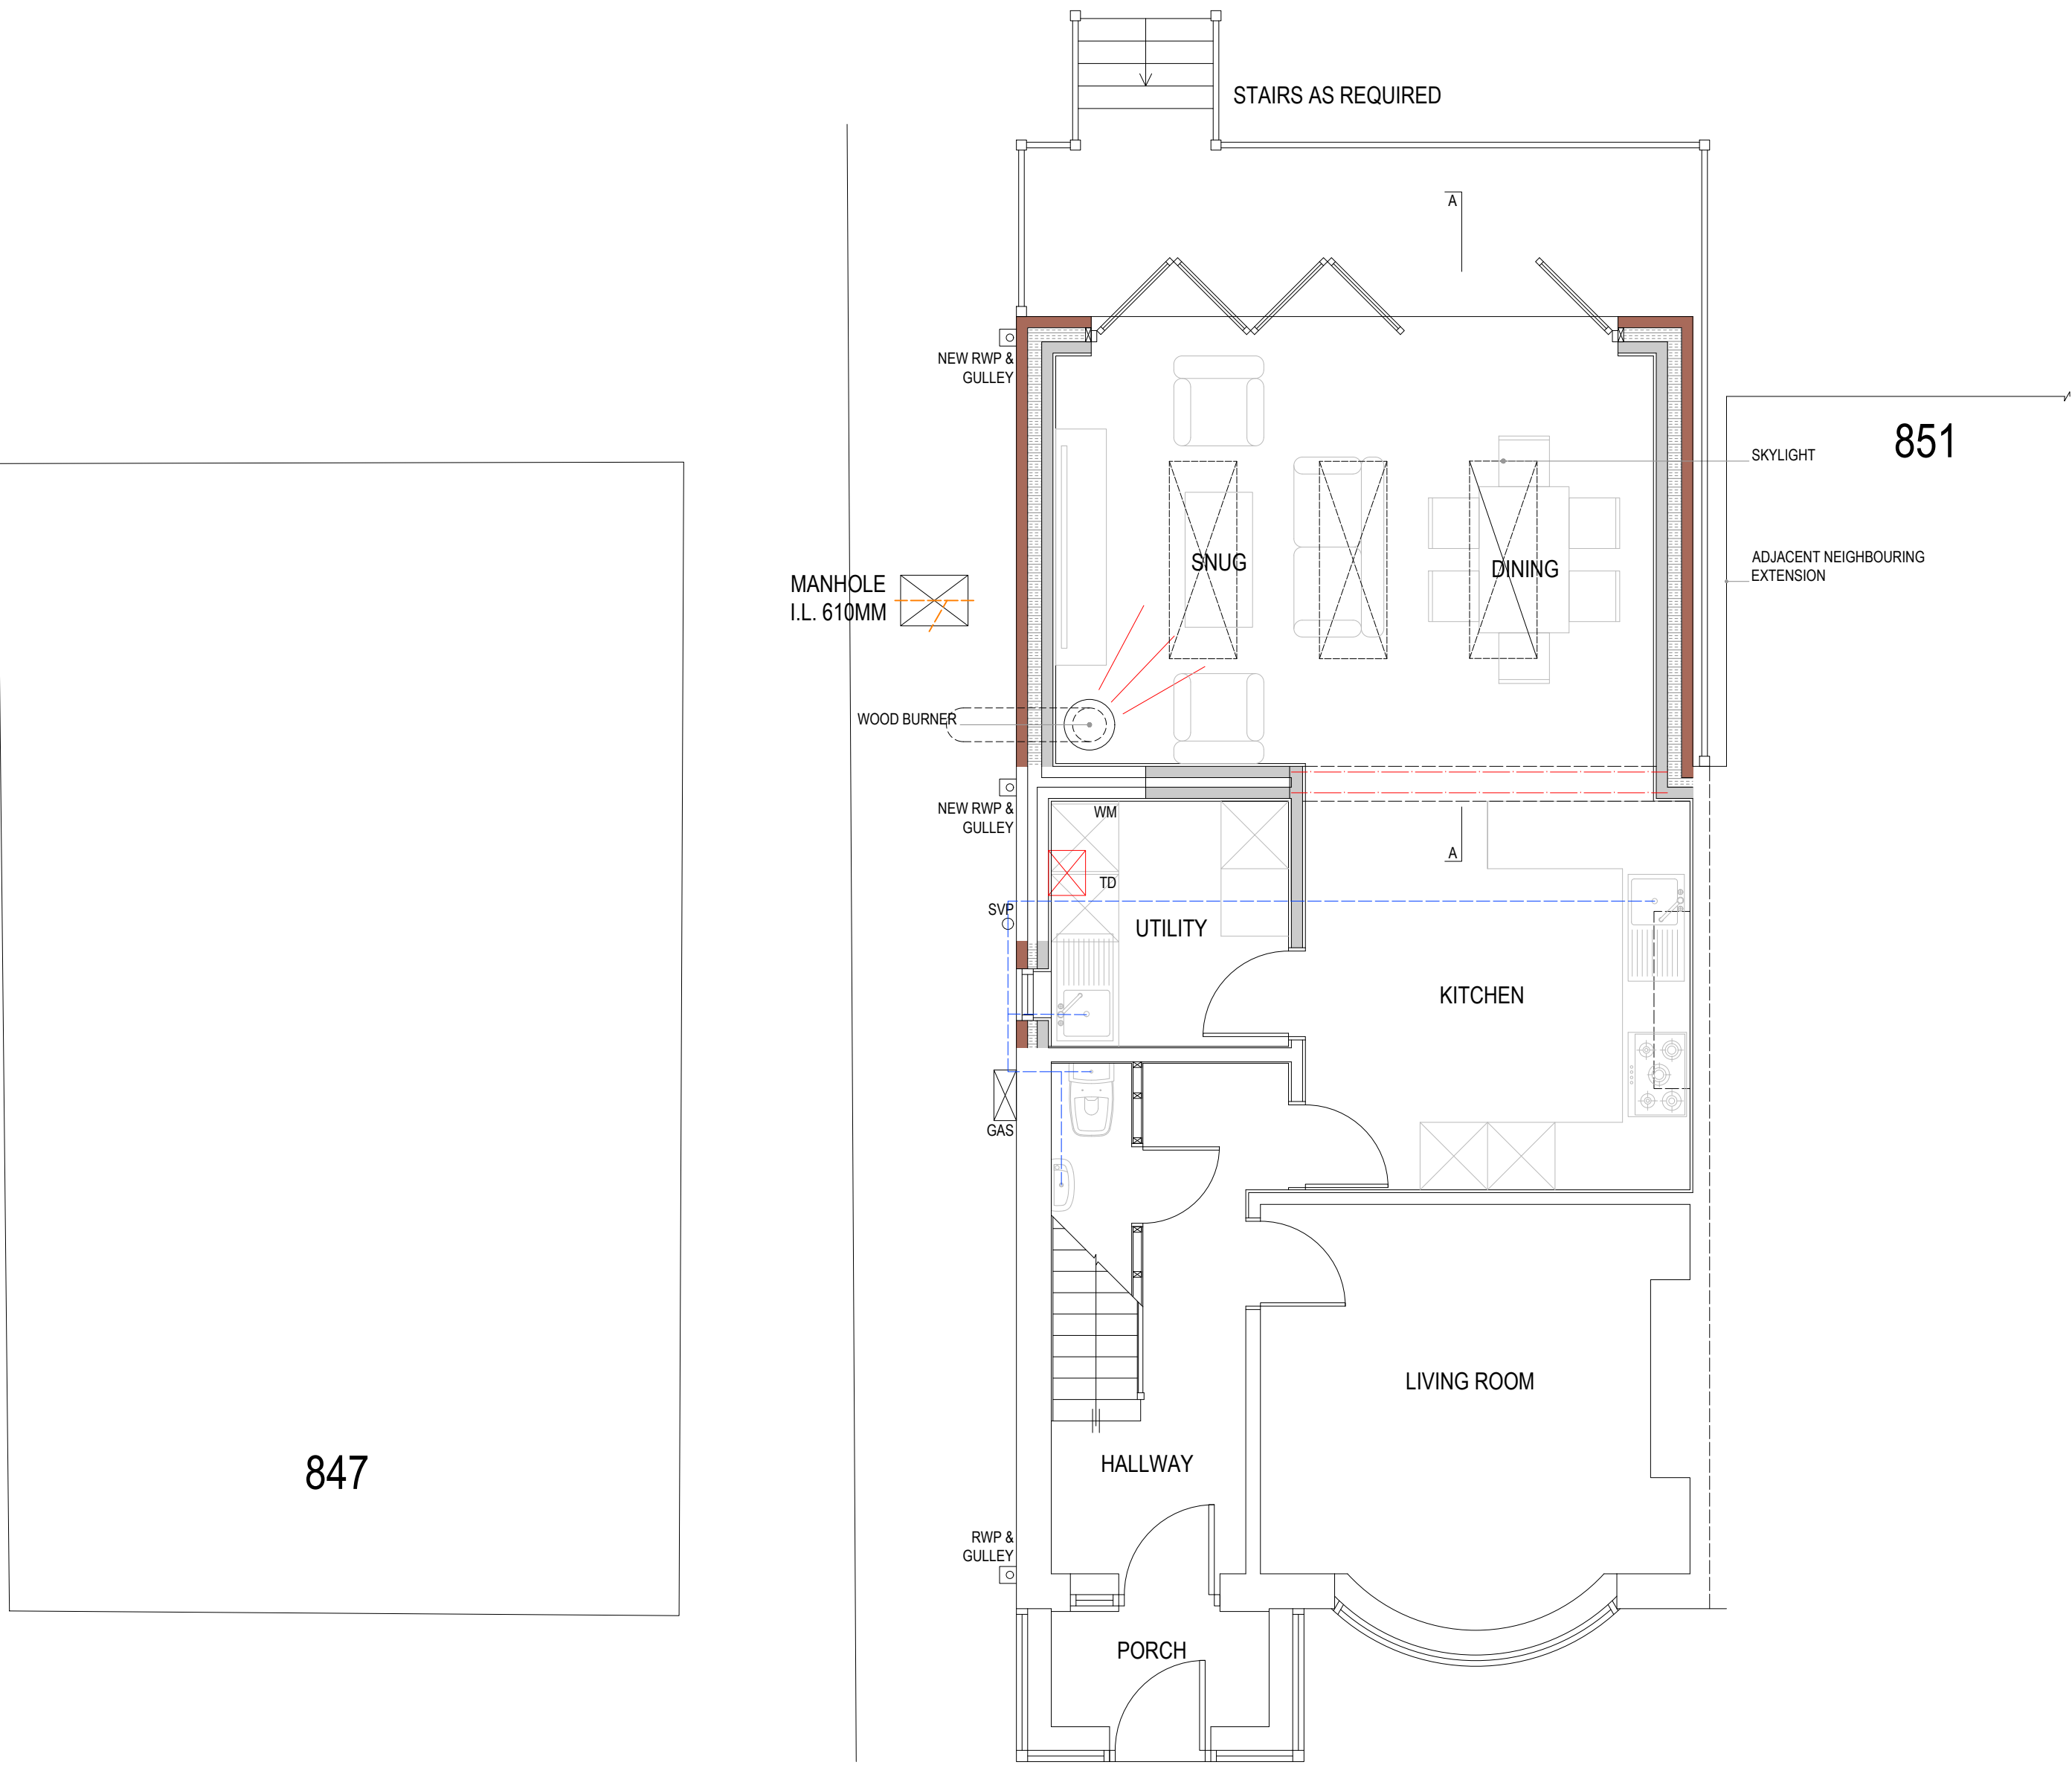

PROPOSED GROUND

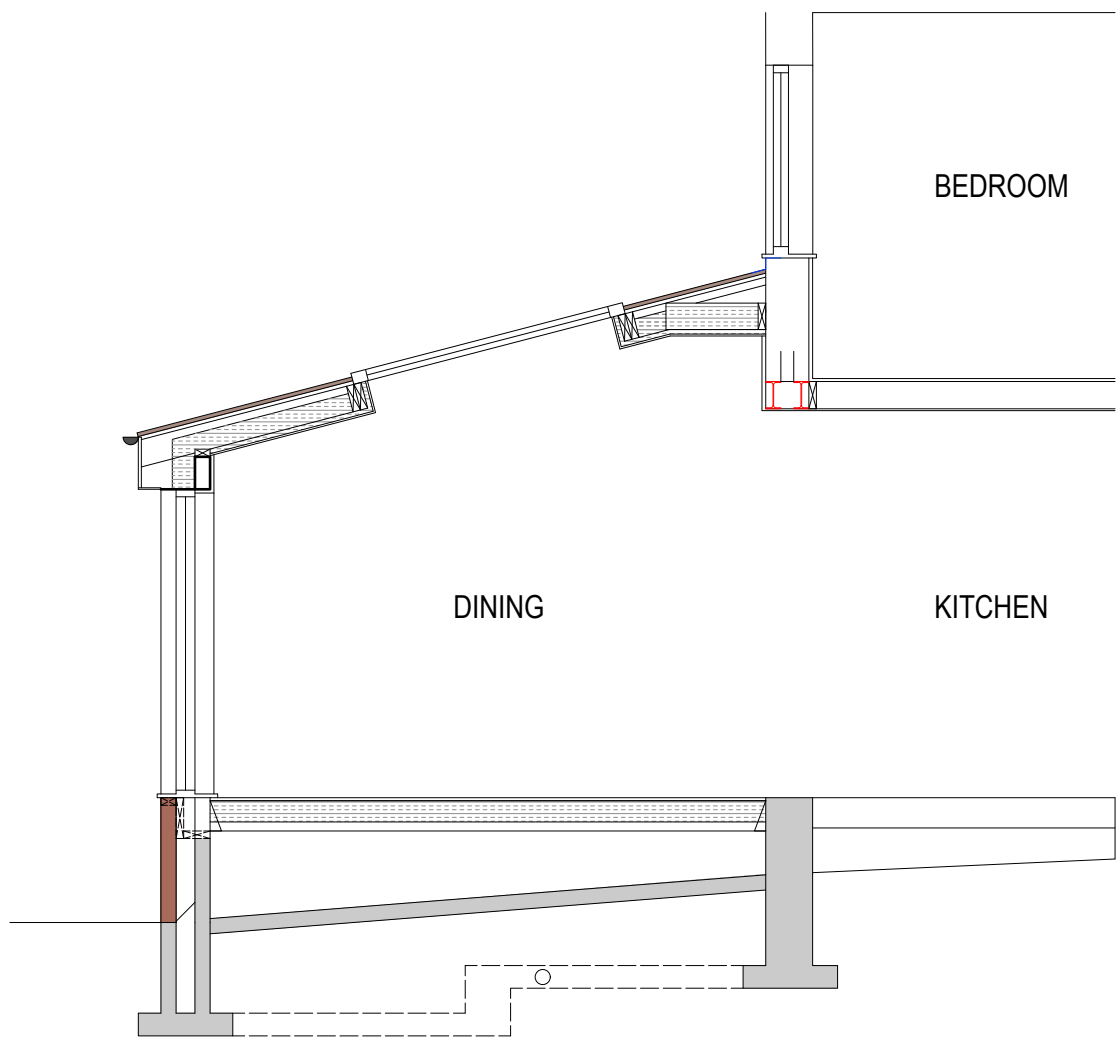

PROPOSED SECTION A-A



W: adeptdesignltd.co.uk M: 07496819002 E: enquiries@adeptdesignltd.co.uk	
PROJECT	849 ROCDALE ROAD, MIDDLETON, M24 2RA
TITLE	SINGLE-STOREY REAR EXTENSION
NUMBER	A01.1
SCALE	1:50 [A1]
REVISION	003
DESCRIPTION	PROPOSED FLOOR PLAN & CROSS-SECTION
STATUS	COMPLETE
DRAWN	RR
CHECKED	MB JP
DATE	30/01/2025