


NOTE:
1. ANY DISCREPANCIES TO BE REPORTED IMMEDIATELY TO THE ARCHITECT.
2. ALL DIMENSIONS TO BE SITE CHECKED & VERIFIED BY THE CONTRACTOR PRIOR TO THE MANUFACTURE OR ORDER OF ANY MATERIALS OR GOODS.

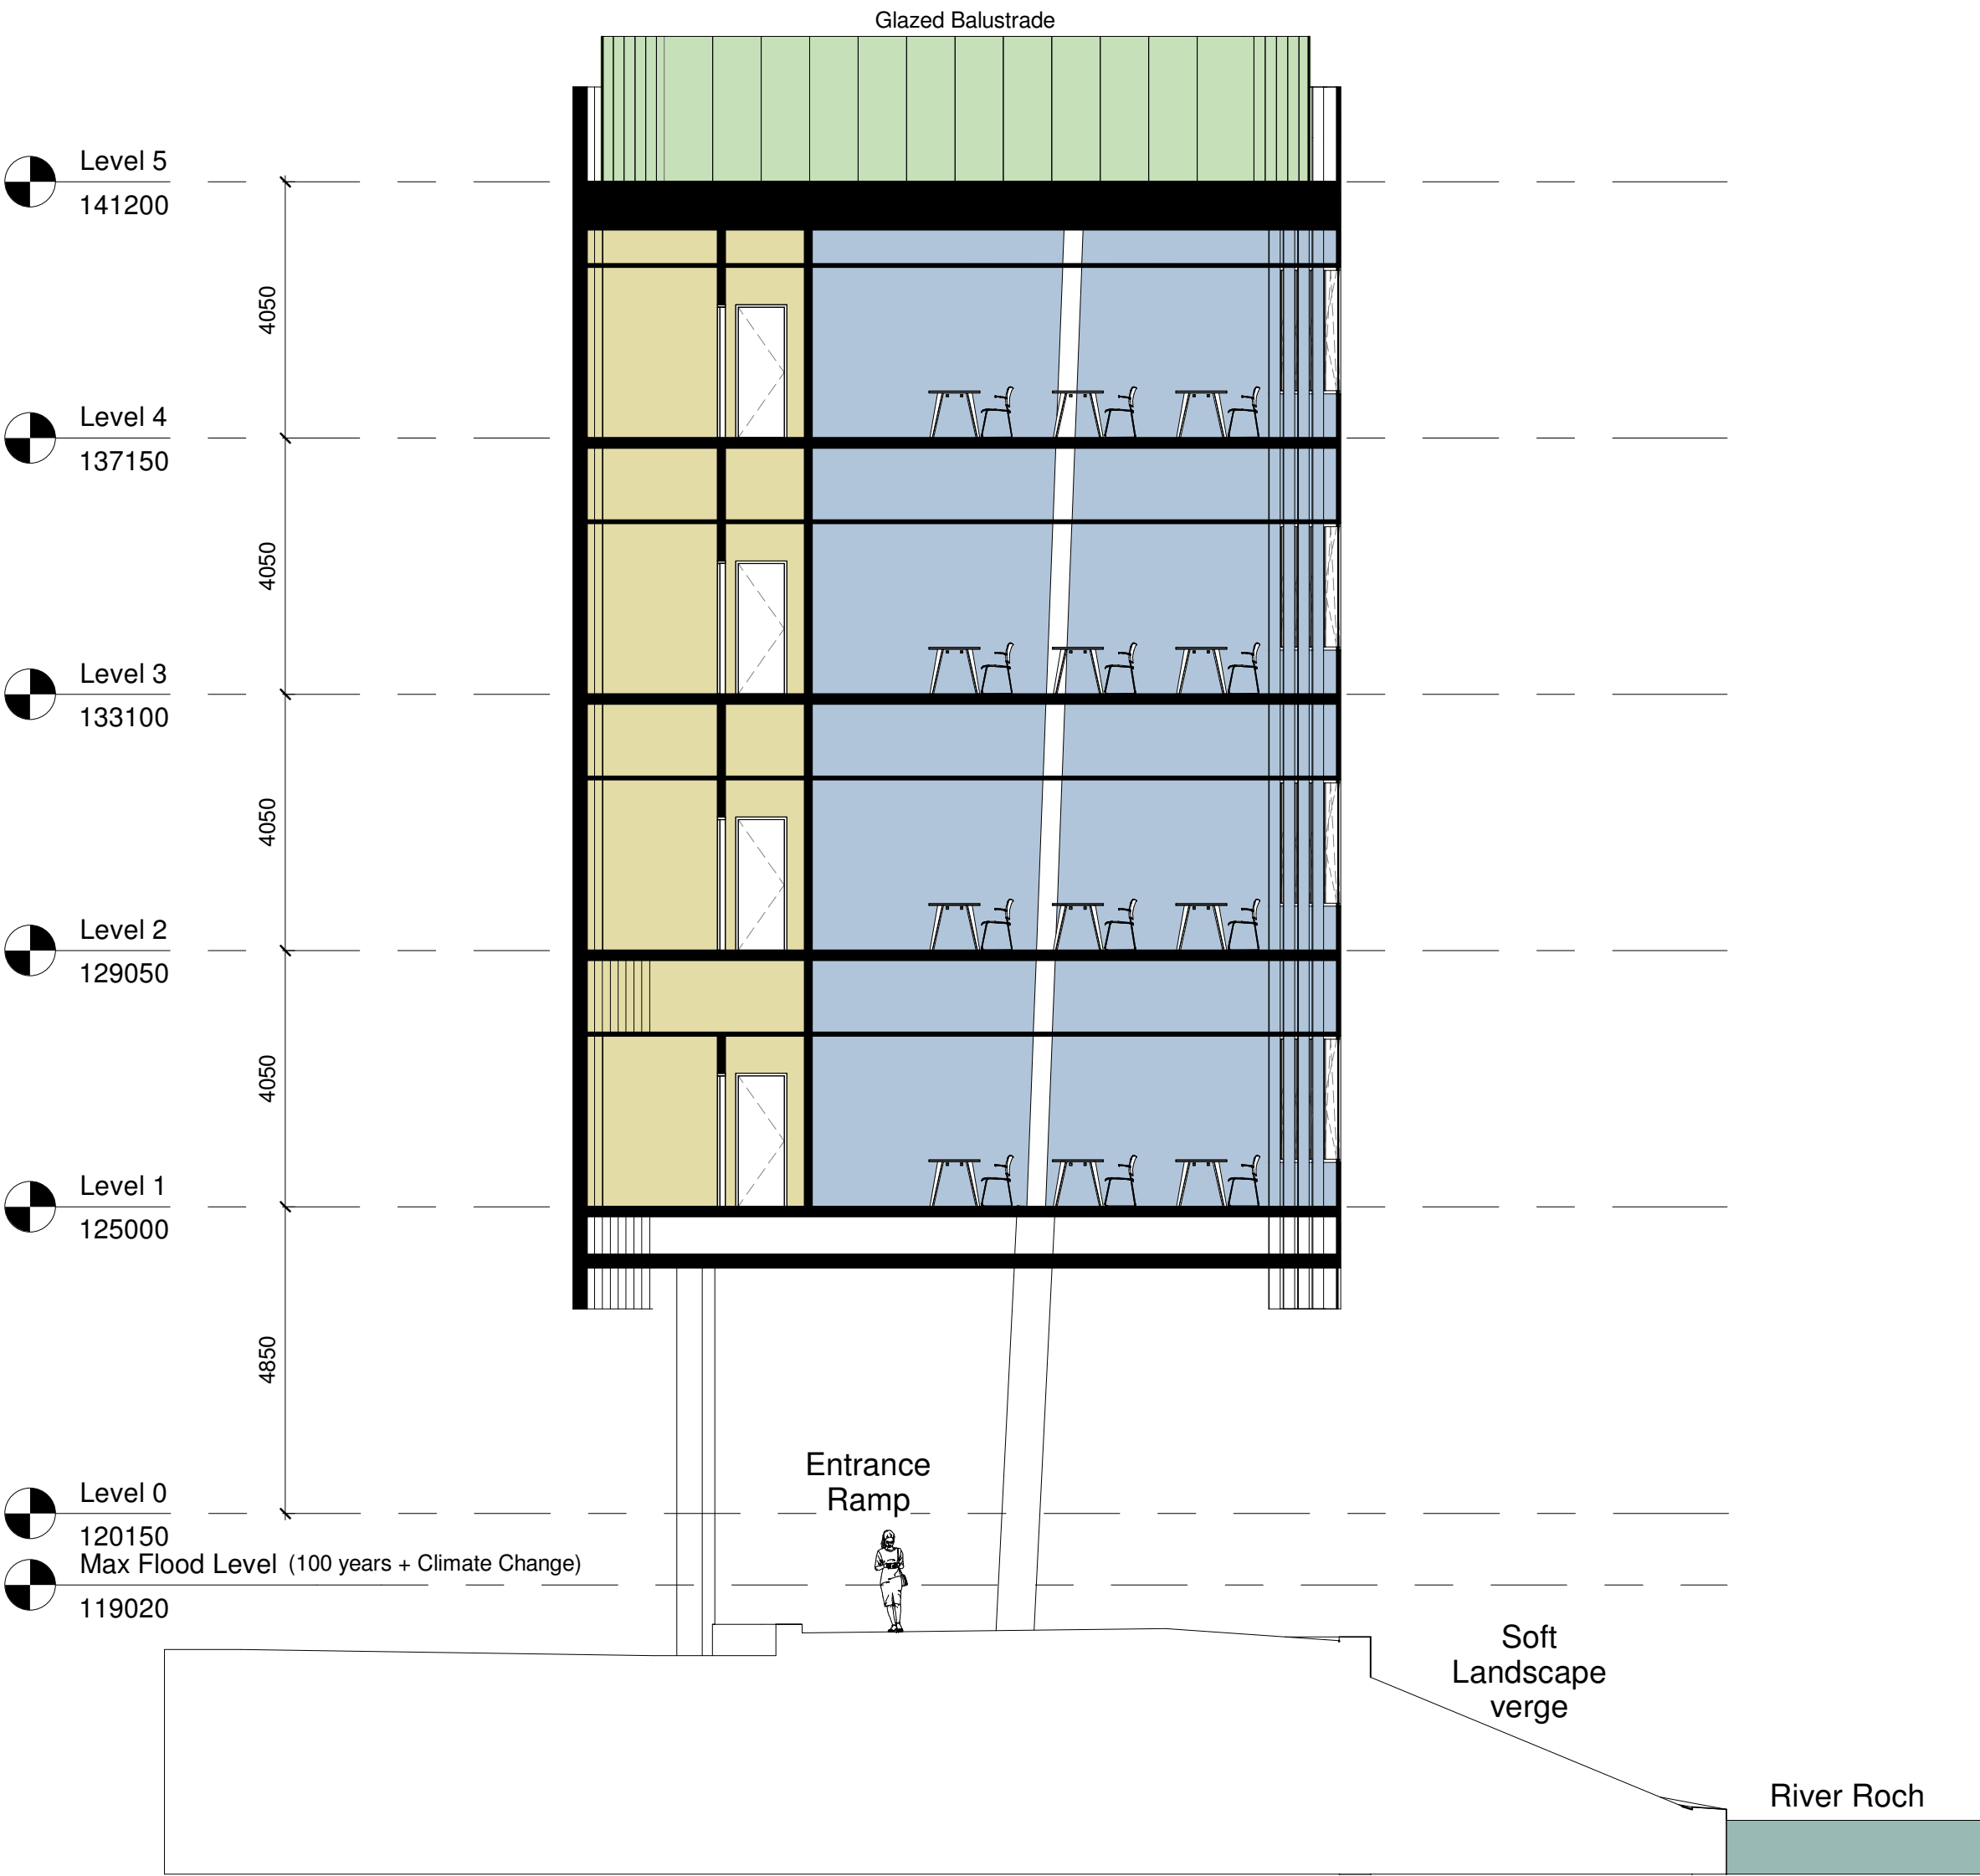


GA Section - AA
1 : 100



GA Section - BB
1 : 100

- KEY:
- Social Space
 - Teaching Space
 - Ancillary Space
 - Roof Garden
 - Circulation

Section Key
1 : 2000

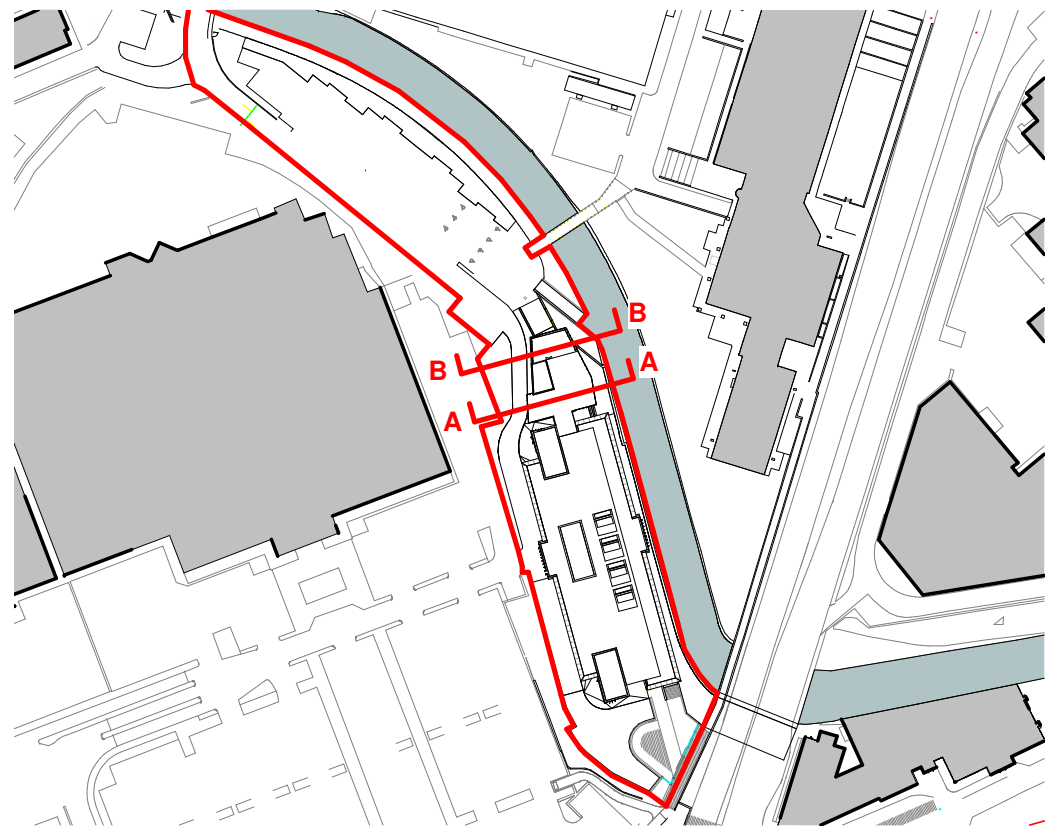

P2	Planning Permission Submission	02.11.22
P1	Issued for comment	28.10.22
Rev	Description	Date
PLANNING		
Rochdale Sixth Form College College Road, Rochdale, OL12 6HY		
Proposed GA Sections AA & BB		
DRAWING NUMBER		
3940-A-2700P		
DATE	REVISION	STATUS
09/30/22		
SCALE	P2	PURPOSE OF ISSUE
As indicated		
ABW architects Ltd. architecture.building.workshop		A1 © 02/11/2022 16:02:49