
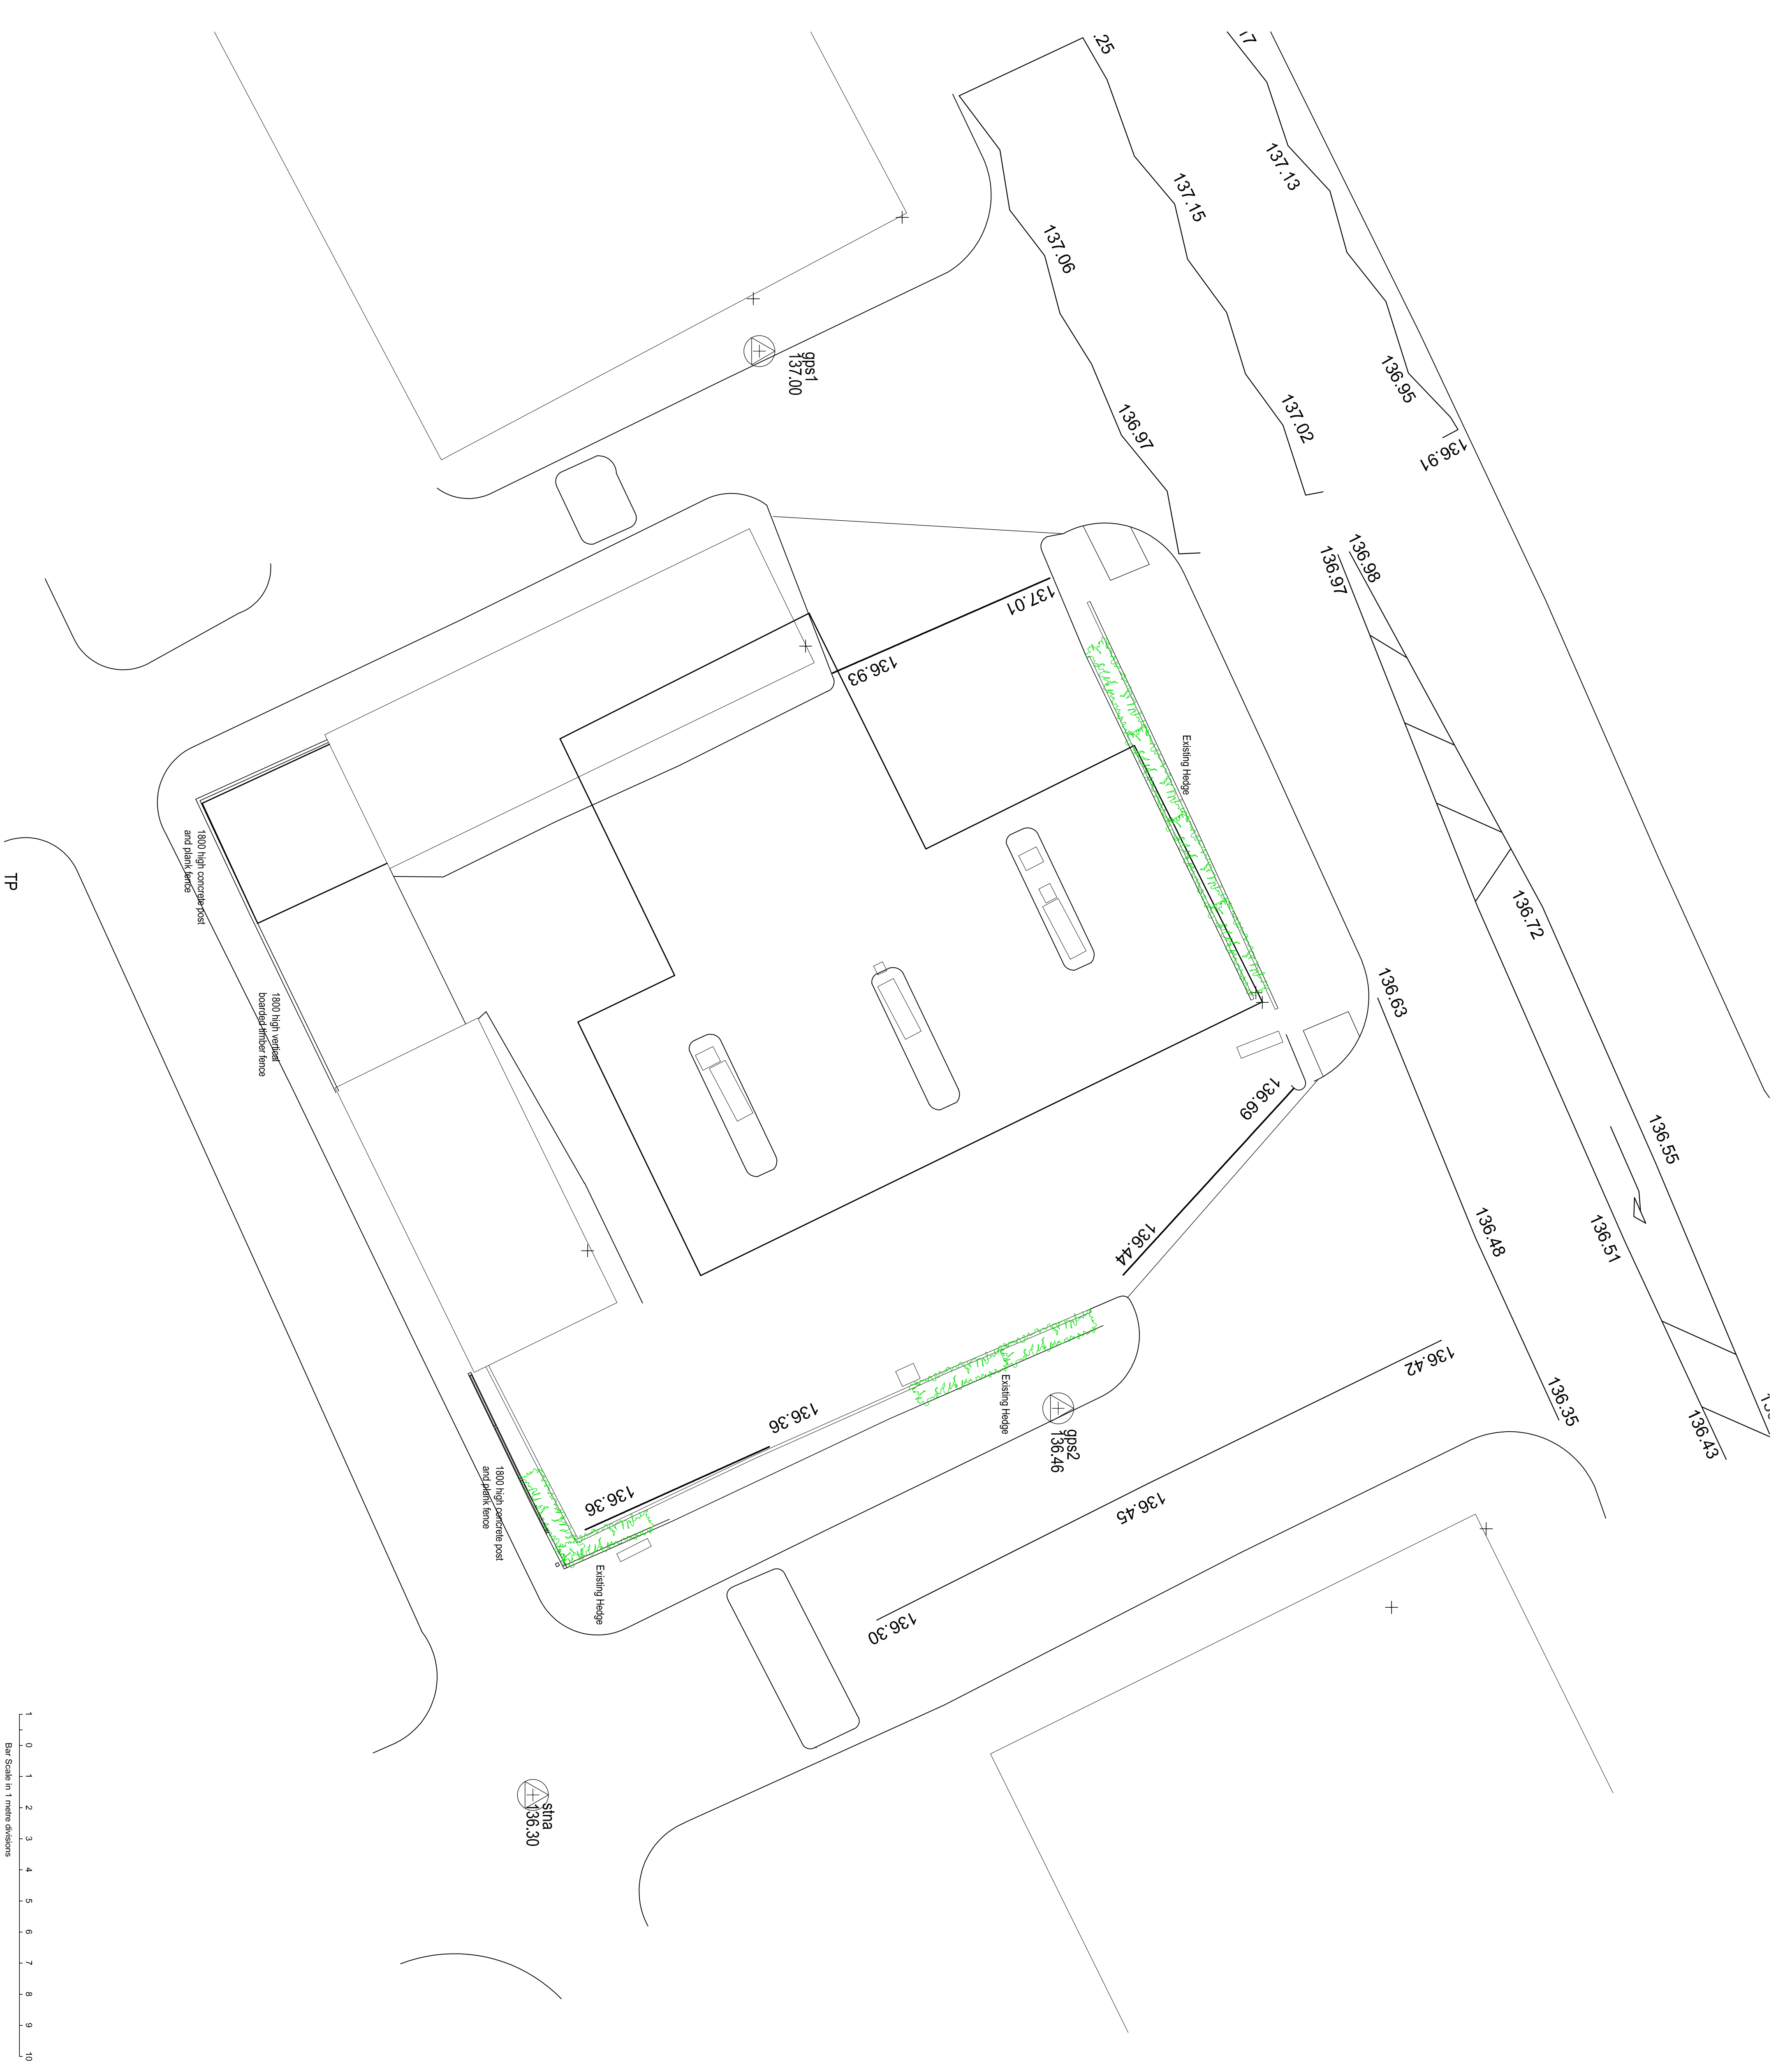


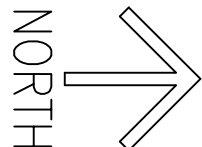

Amendments

IP
Ian Pearson Ltd
26 Essex Street, Barnhill, York, YO1 1AA
Tel: 01722 814148
Email: info@ianpearson.com
www.ianpearson.com

Client:
A Y & Y PATEL

Project:
**SHELL SERVICE STATION
YORKSHIRE STREET, ROCHDALE OL16 2DR
EXISTING LANDSCAPING PLAN**

Scale: 1:100 @ A1 Drawing No. Am.
By: **8**
Date: JAN 2023
Job No. 2722 /