


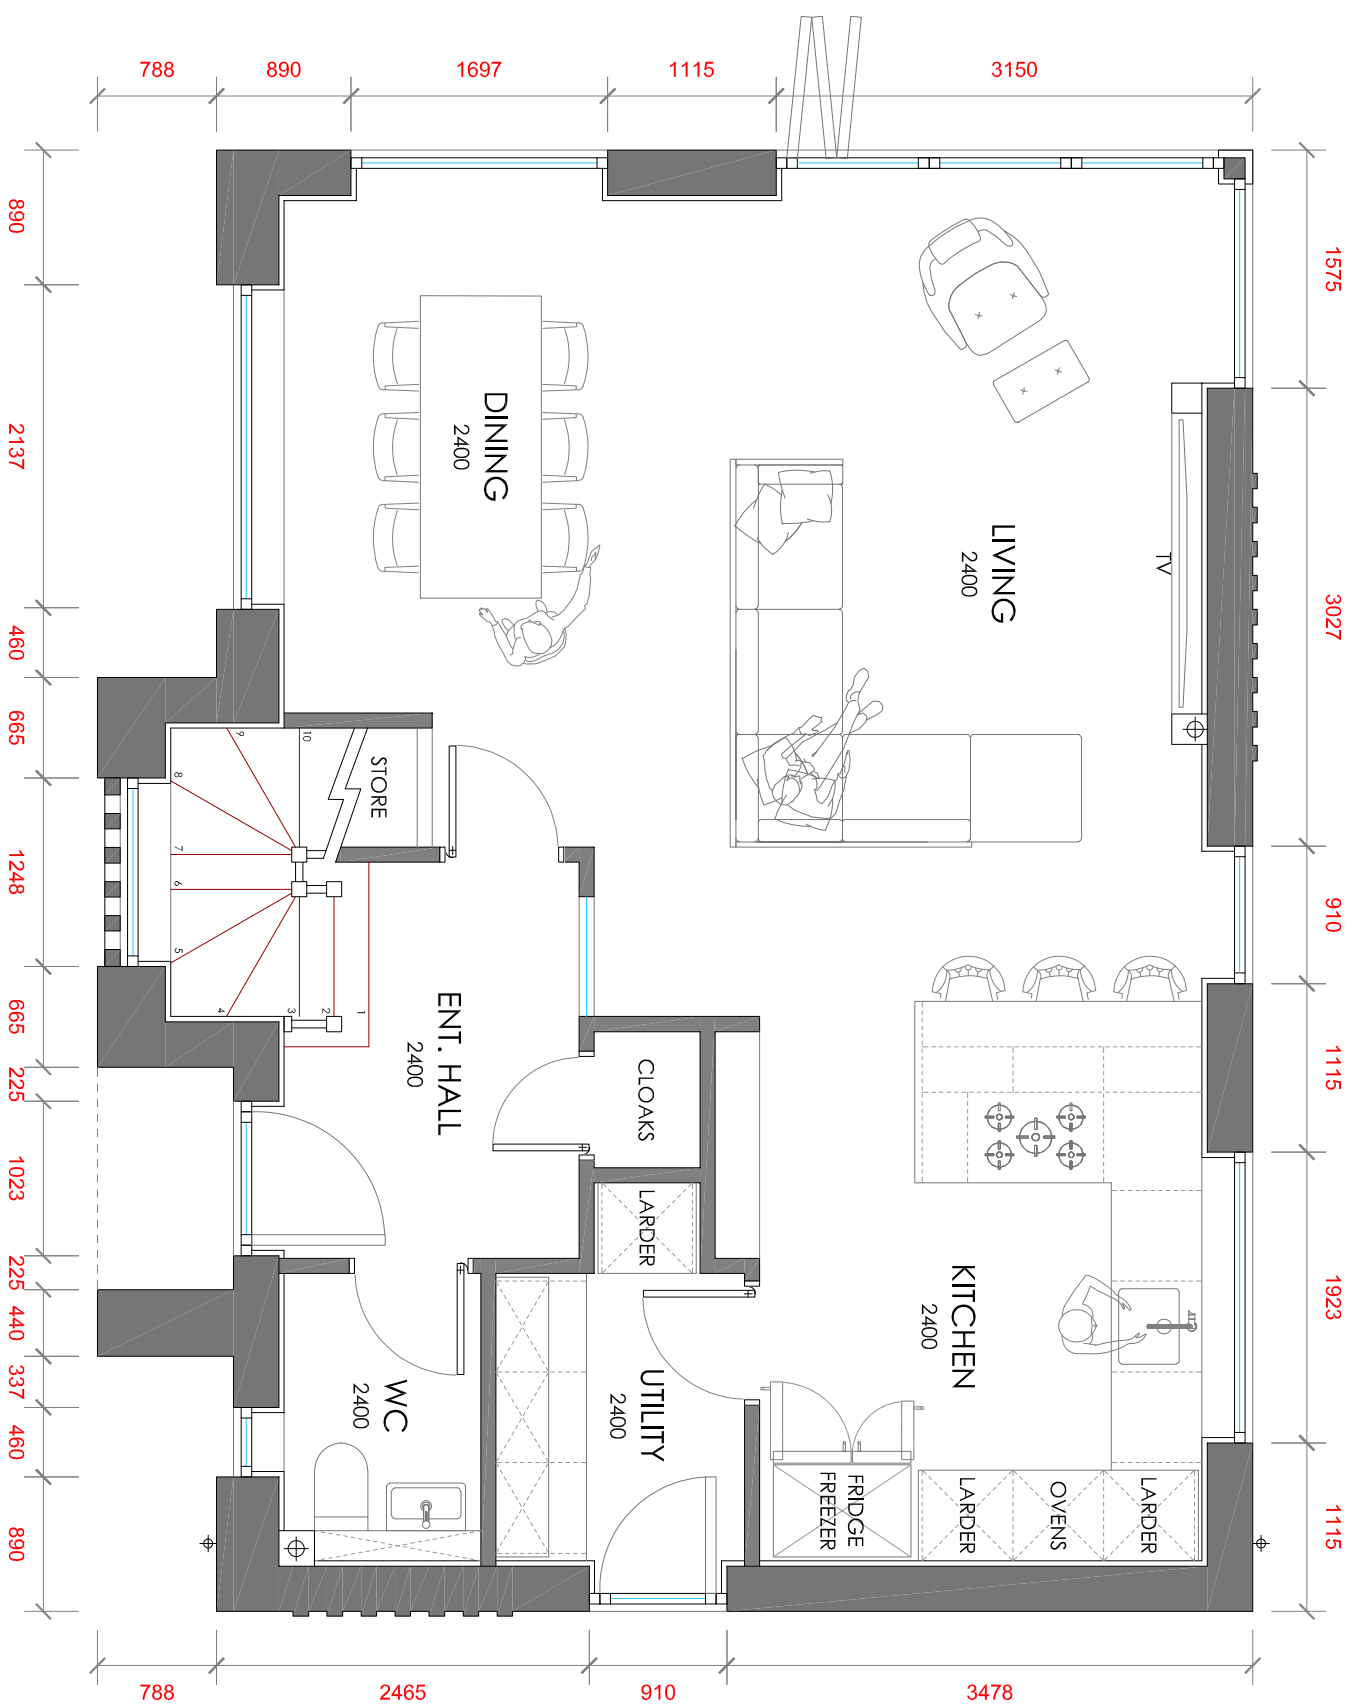

FIRST FLOOR

