

PROJECT REF
24070


DRAWING REF
220 A

Bluechip Architecture

CLIENT
MR S THOMAS
LAND @ LANGLEY LANE
MIDDLETON
MANCHESTER
M24 5AN

PROJECT
NEW BUILD PAIR OF
DETACHED HOUSES &
ASSOCIATED LANDSCAPING


PROPOSED SITE PLAN
PLANNING

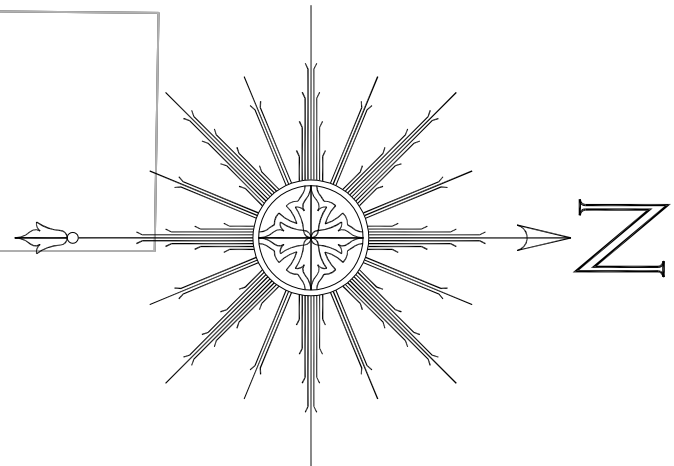


DATE
DEC '24

SCALE
1:100 @ A1

LANGLEY LANE

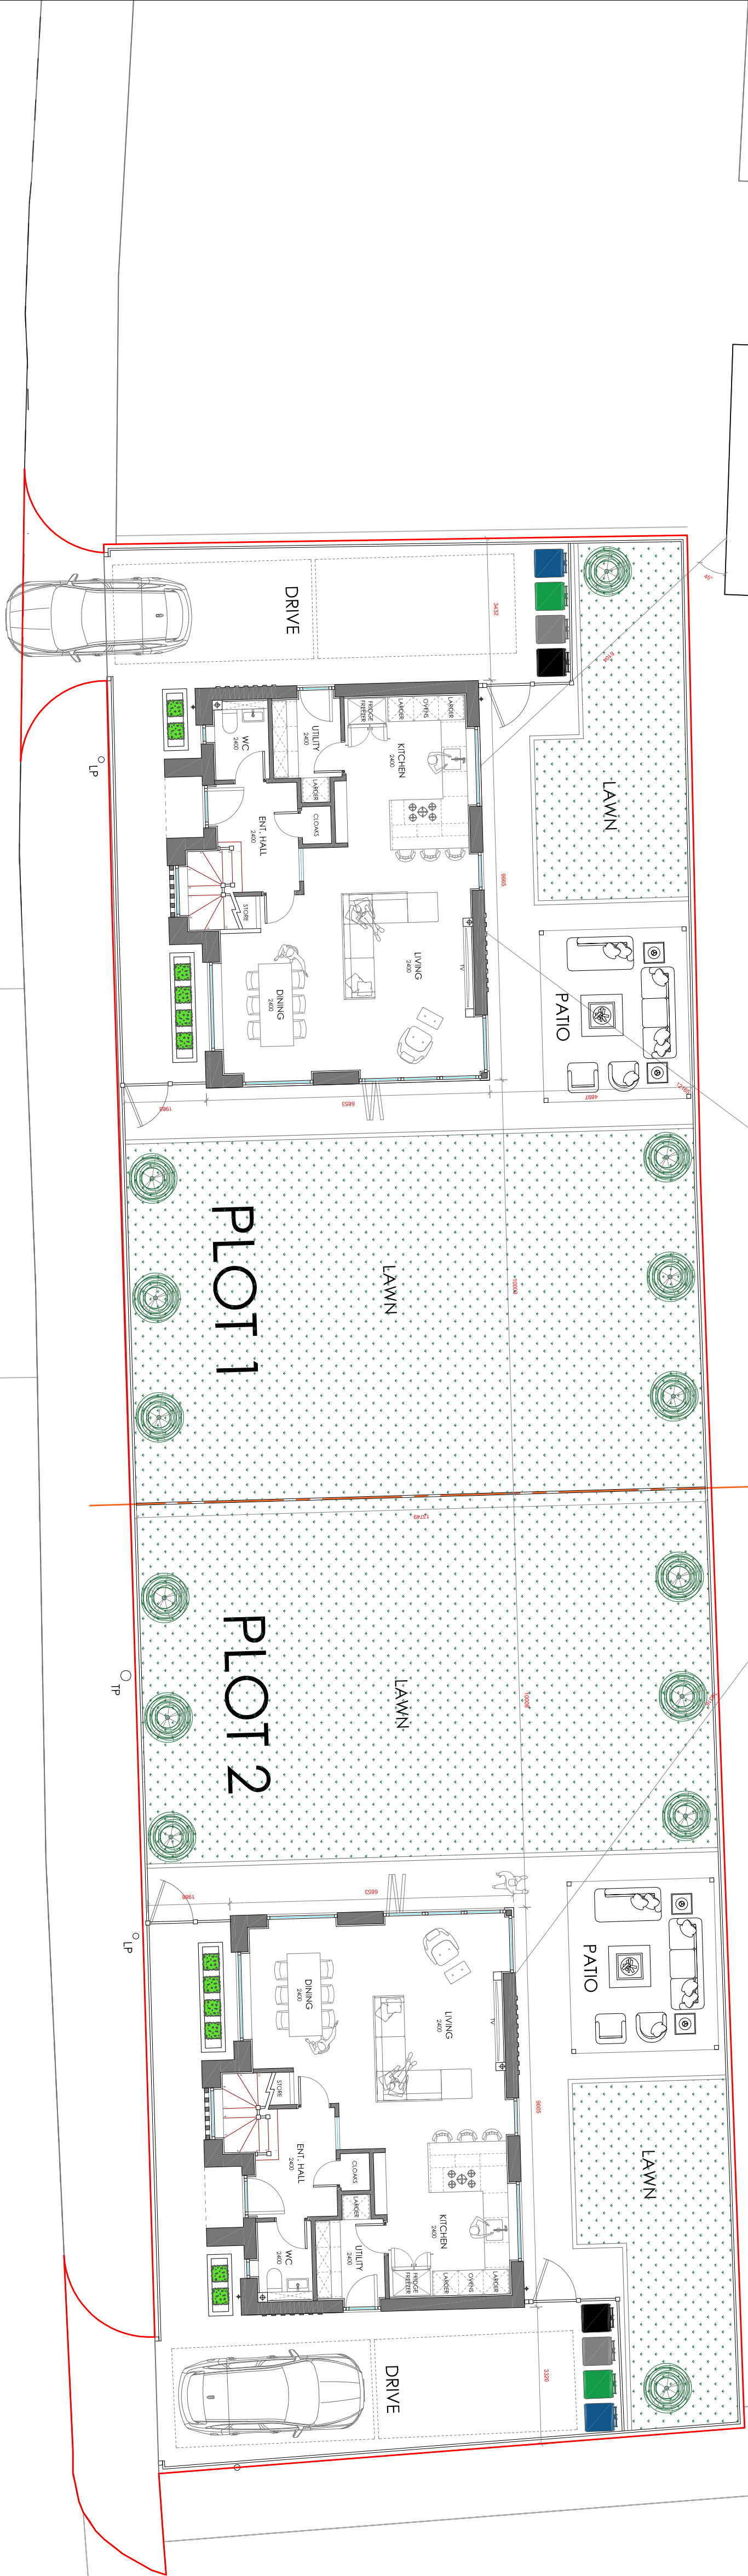

RED EDGE AMENDED
ISSUED FOR PLANNING APPROVAL
31.01.25
18.12.24

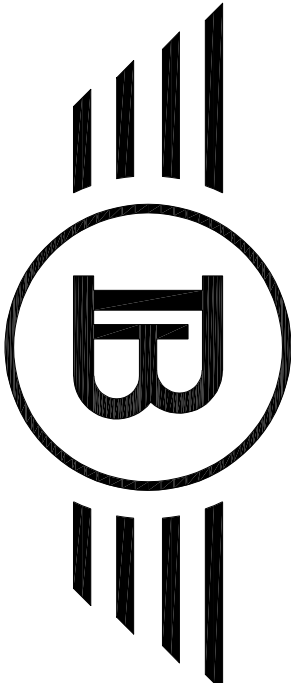

Bluechip Architecture

07999 294 675

DESIGN@BLUECHIP-ARCHITECTURE.CO.UK
WWW.BLUECHIP-ARCHITECTURE.CO.UK
18 BOTANY ROAD | WORSLEY | MANCHESTER | M20 8JS

COPYRIGHT PROTECTED & ISSUED UNDER LICENCE TO THE CLIENT NAMED ABOVE. UNLESS OTHERWISE STATED, ALL RIGHTS ARE RESERVED. 15/01/25