


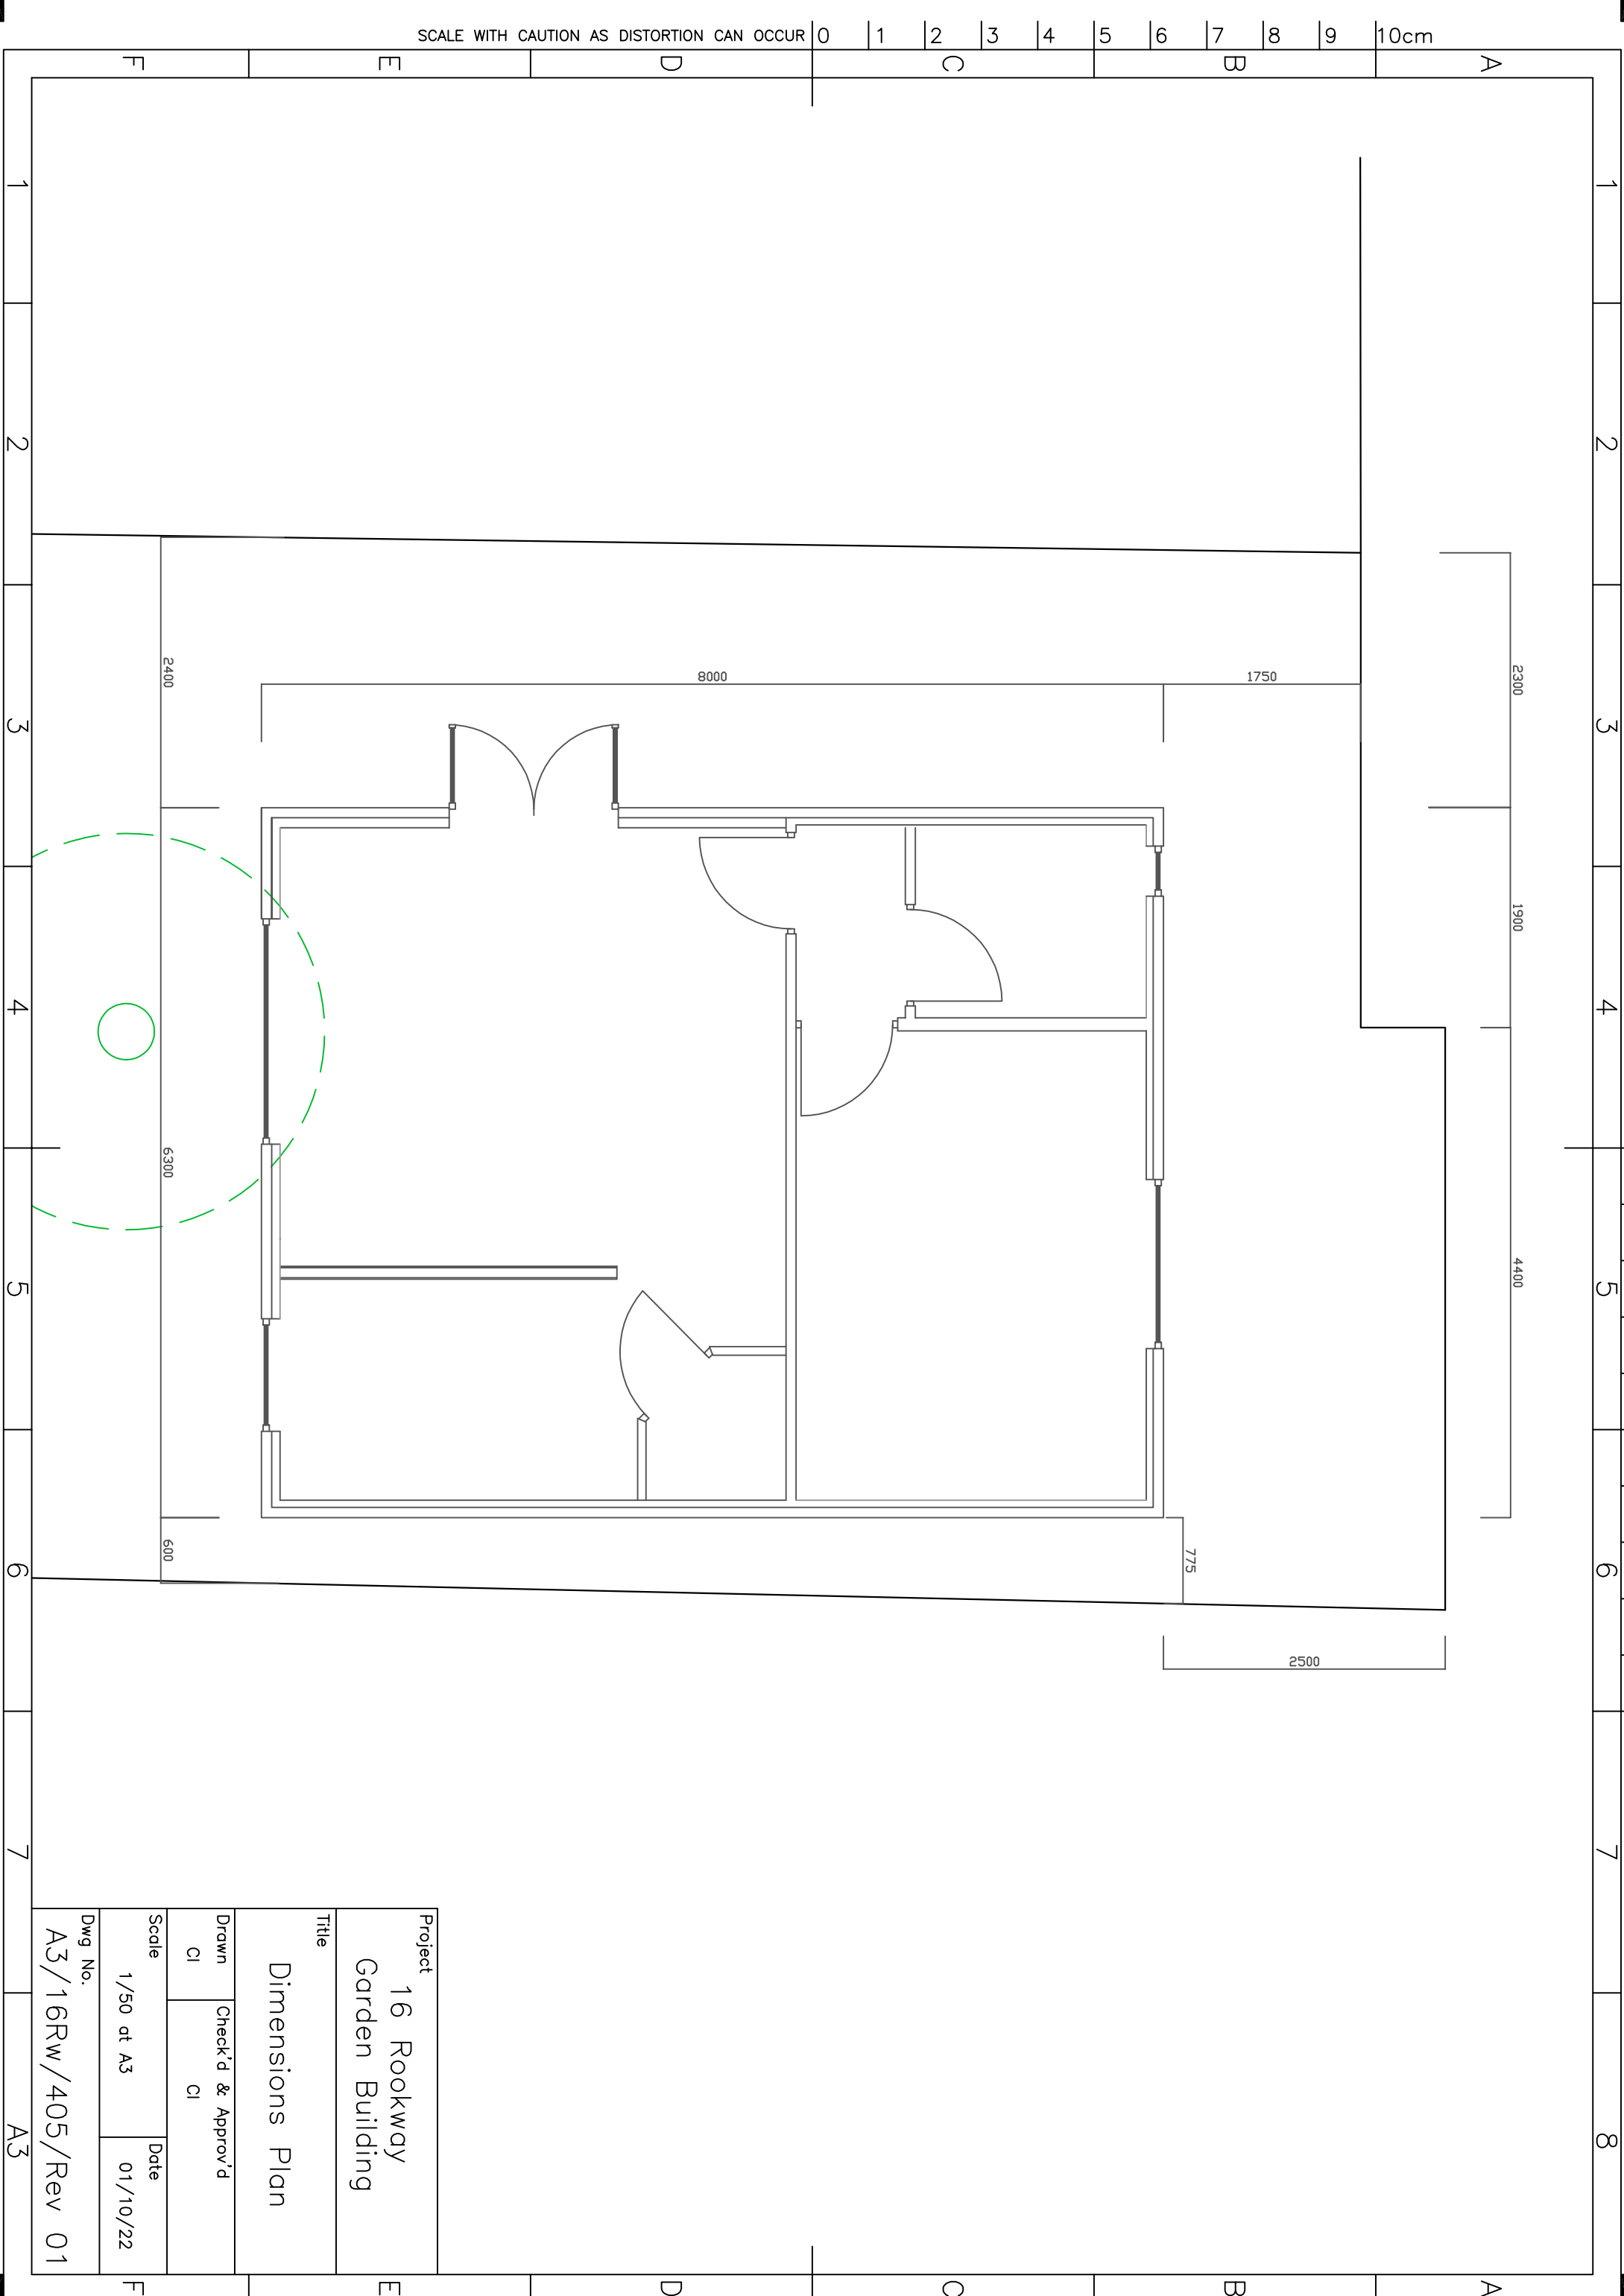

SCALE WITH CAUTION AS DISTORTION CAN OCCUR

0 1 2 3 4 5 6 7 8 9 10cm

A B C D E F

1 2 3 4 5 6 7 8

A B C D E F

Project			
16 Rookway			
Garden Building			
Title			
Dimensions Plan			
Drawn		Check'd & Approv'd	
CI		CI	
Scale		Date	
1/50 at A3		01/10/22	
Dwg No.			
A3/16Rw/405/Rev 01			

A3