
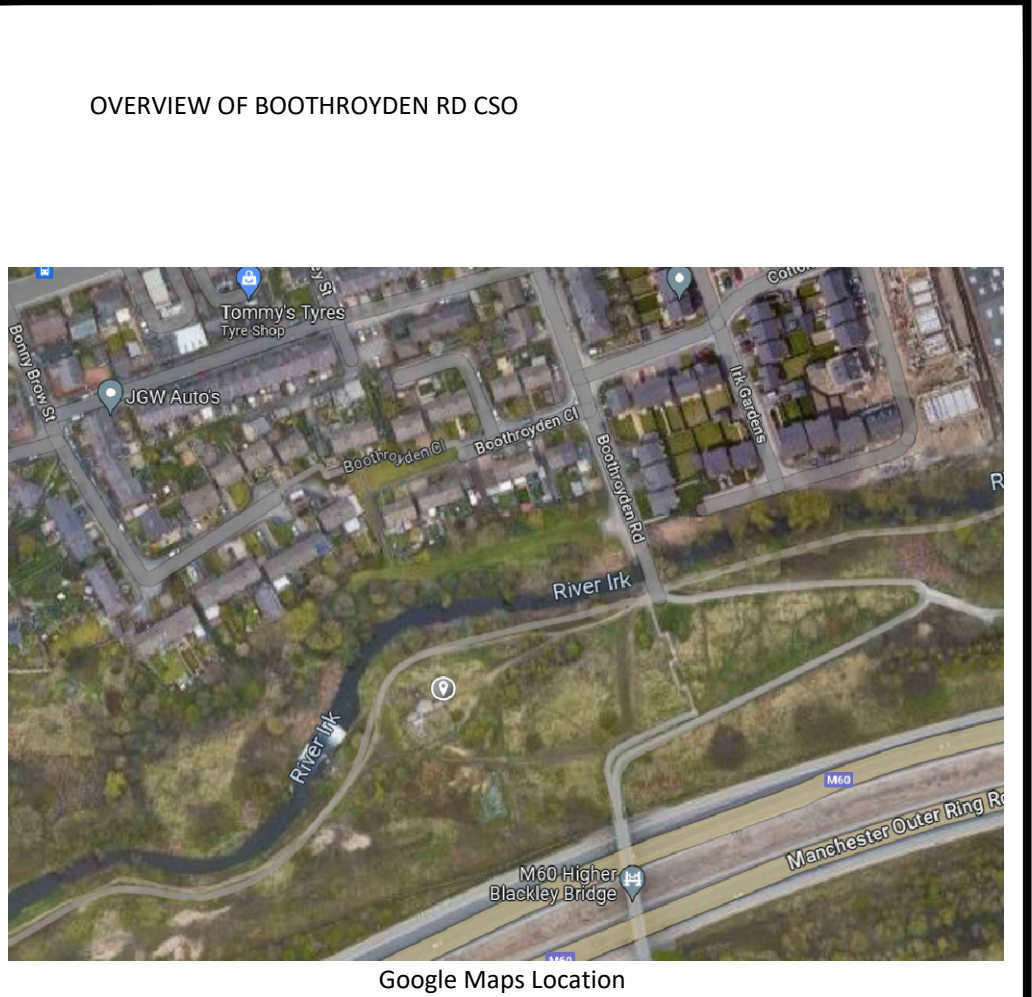


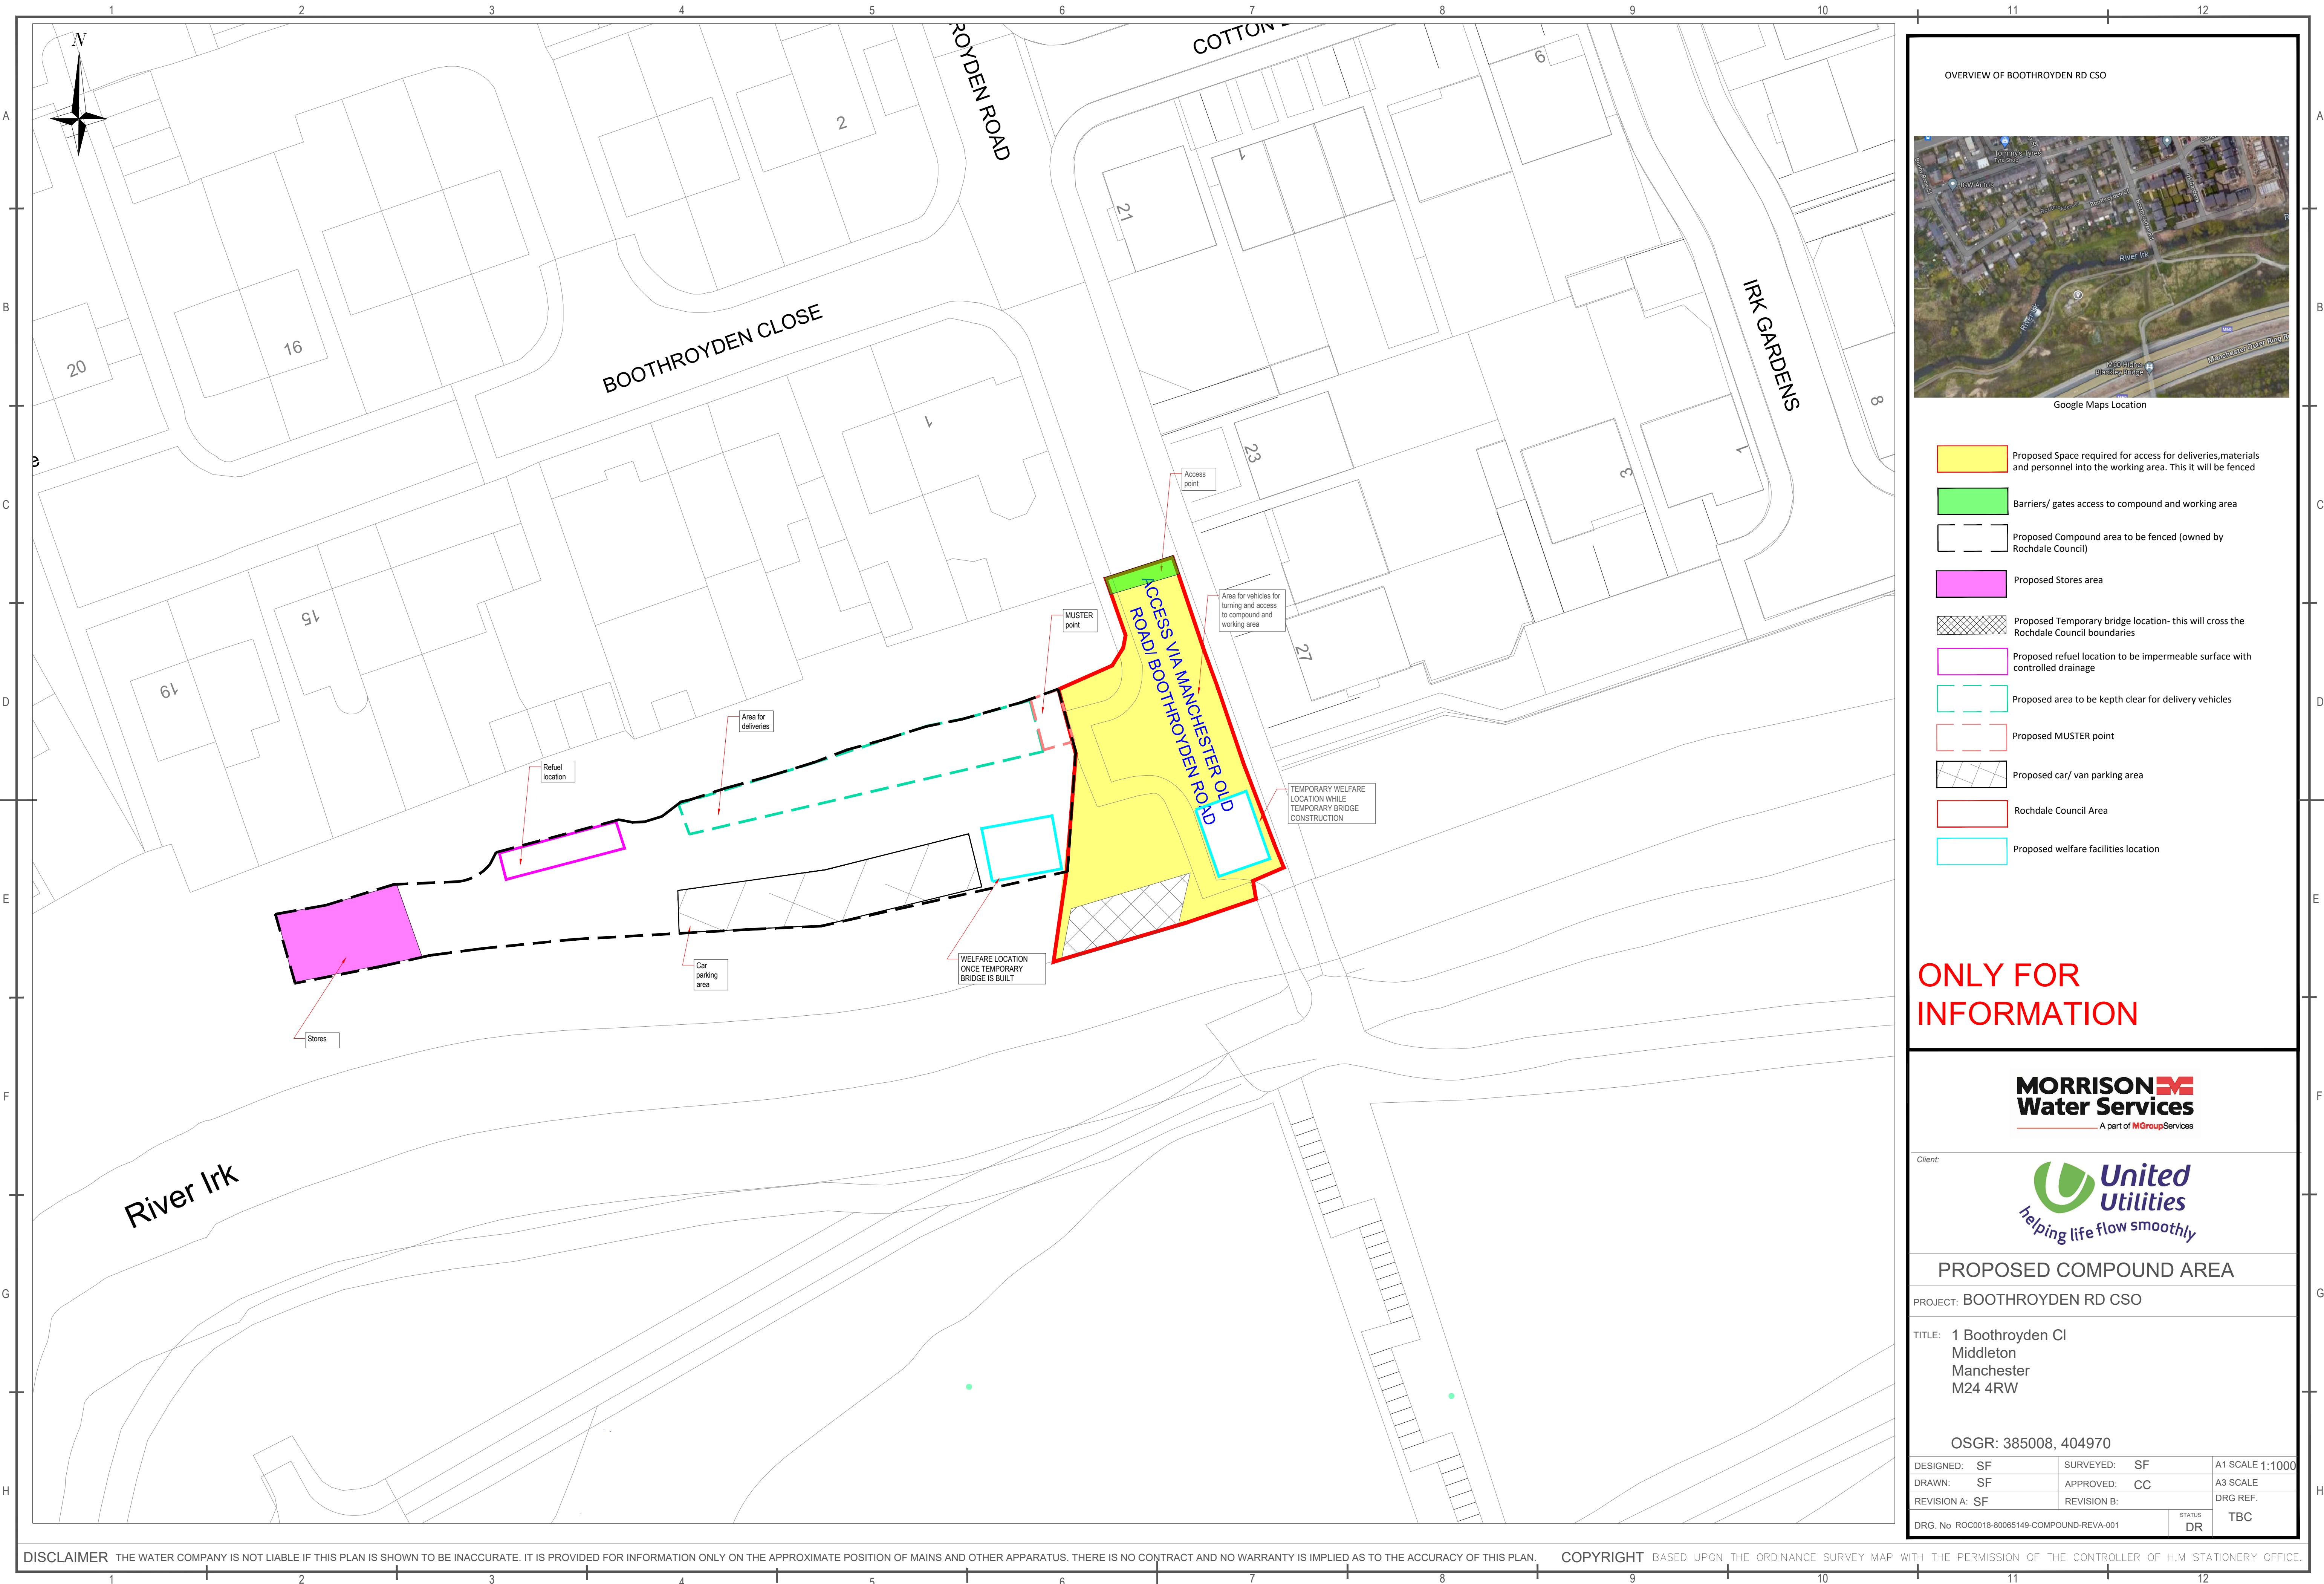

- Proposed Space required for access for deliveries, materials and personnel into the working area. This it will be fenced
- Barriers/ gates access to compound and working area
- Proposed Compound area to be fenced (owned by Rochdale Council)
- Proposed Stores area
- Proposed Temporary bridge location- this will cross the Rochdale Council boundaries
- Proposed refuel location to be impermeable surface with controlled drainage
- Proposed area to be kept clear for delivery vehicles
- Proposed MUSTER point
- Proposed car/ van parking area
- Rochdale Council Area
- Proposed welfare facilities location

ONLY FOR INFORMATION

A part of MGroupServices

Client:

helping life flow smoothly

PROPOSED COMPOUND AREA

PROJECT: BOOTHROYDEN RD CSO

TITLE: 1 Boothroyden Cl
Middleton
Manchester
M24 4RW

OSGR: 385008, 404970

DESIGNED: SF	SURVEYED: SF	A1 SCALE 1:1000
DRAWN: SF	APPROVED: CC	A3 SCALE
REVISION A: SF	REVISION B:	DRG REF.
DRG. No ROC0018-80065149-COMPOUND-REVA-001		STATUS DR TBC