

REPAIR WORKS LEGEND

Rake out / Re-point mortar joints

Concrete Repairs

Block work Repairs

Remove & Replace existing doors

Remove & Replace existing windows

Copper Roof Repairs

Concrete Cleaning

Blockwork Cleaning


Cleaning & Repairs to high level lantern glazing

COPYRIGHT RESERVED:
The Contractor shall verify and be responsible for all dimensions. DO NOT scale the drawing - any errors or omissions shall be reported to Seven Architecture without delay. The Copyrights to all designs and drawings are the property of Seven Architecture. Reproduction or use for any purpose other than that authorised by Seven Architecture is forbidden.

GENERAL NOTES:

- For the purposes of construction the drawing must not be scaled and only written or calculated dimensions
- Any queries or doubts, drawing error or divergences should be referred to the originator.
- All dimensions to be checked on site.
- All architectural drawings are to be read in conjunction with the relevant architectural specifications and outline specification sheets
- All the details and setting-out drawings to be read in conjunction with the relevant consultants and subcontractor drawings.

REV.	DESCRIPTION:	DATE:	DRAWN:	CHECK:
P01	PLANNING ISSUE	23/05/24	WR	RS

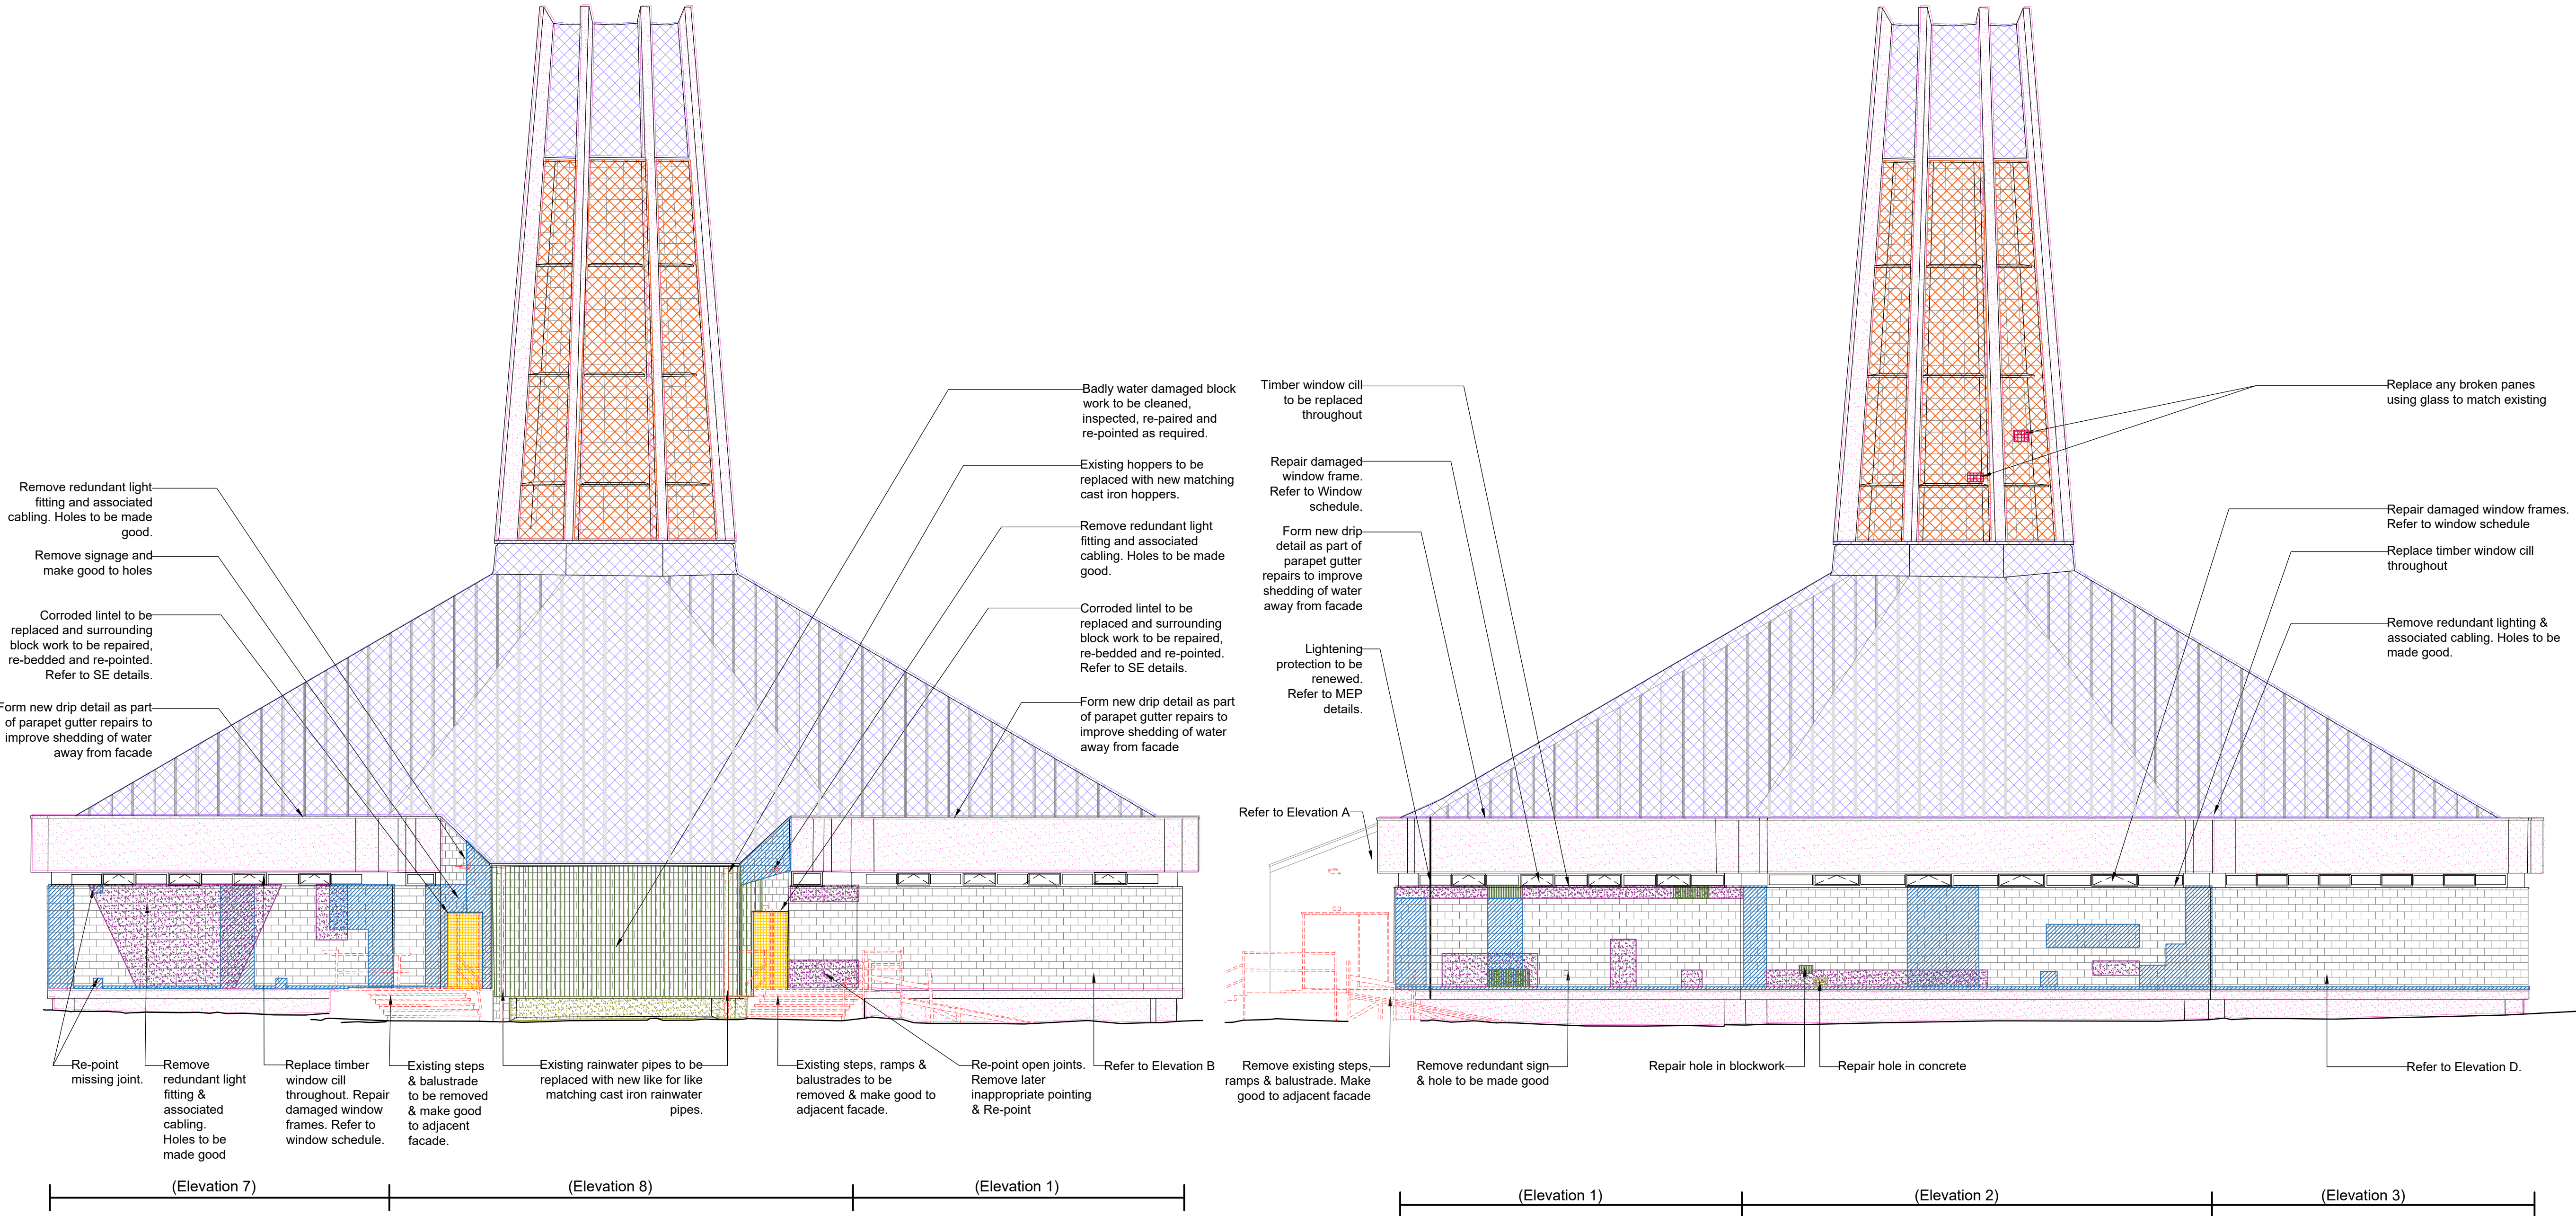


Elevation A

Elevation B

DRAWING SCALE: 1:100 @ A1

N

05m

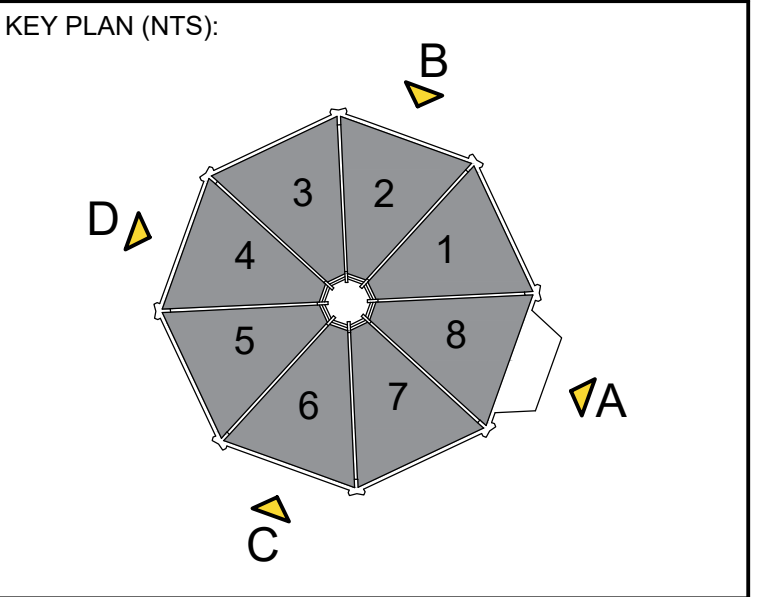

CLIENT:

Hopwood Hall College

Hopwood Hall College
& University Centre

PROJECT TITLE:	PROJECT NO:
HCO Milnrow Chapel Conversion	20765

DRAWING TITLE:
Repair Elevations 1 of 2

PROJECT	ORIGIN	ZONE	LEVEL	TYPE	ROLE	NO.#	REVISION
HCO	SEV	Z1	ZZ	DR	A	00544	P01

SUITABILITY DESCRIPTION	(S3) Suitable for Comment
REVISION DESCRIPTION	PLANNING

seven.

SEVENARCHITECTURE.CO.UK

Unit 1.3 Wauk Mill
51 Bengal St
MANCHESTER
M14 6LN
t: 0161 236 5655

Clarendon House
Victoria Avenue
HARROGATE
HG1 1JD
t: 01423 709 807

Studios at :
Y Neuadd Lwyd
Dolwyddelan
CONWY
LL25 0SJ
t:01286 875120