



general notes:
copyright reserved to mck associates ltd. and this drawing may not be used
or reproduced without prior written consent.

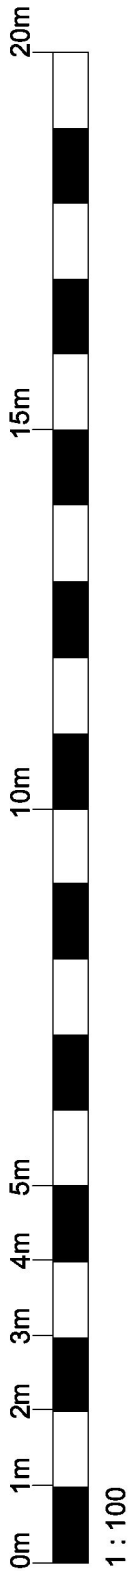

FRONT ELEVATION

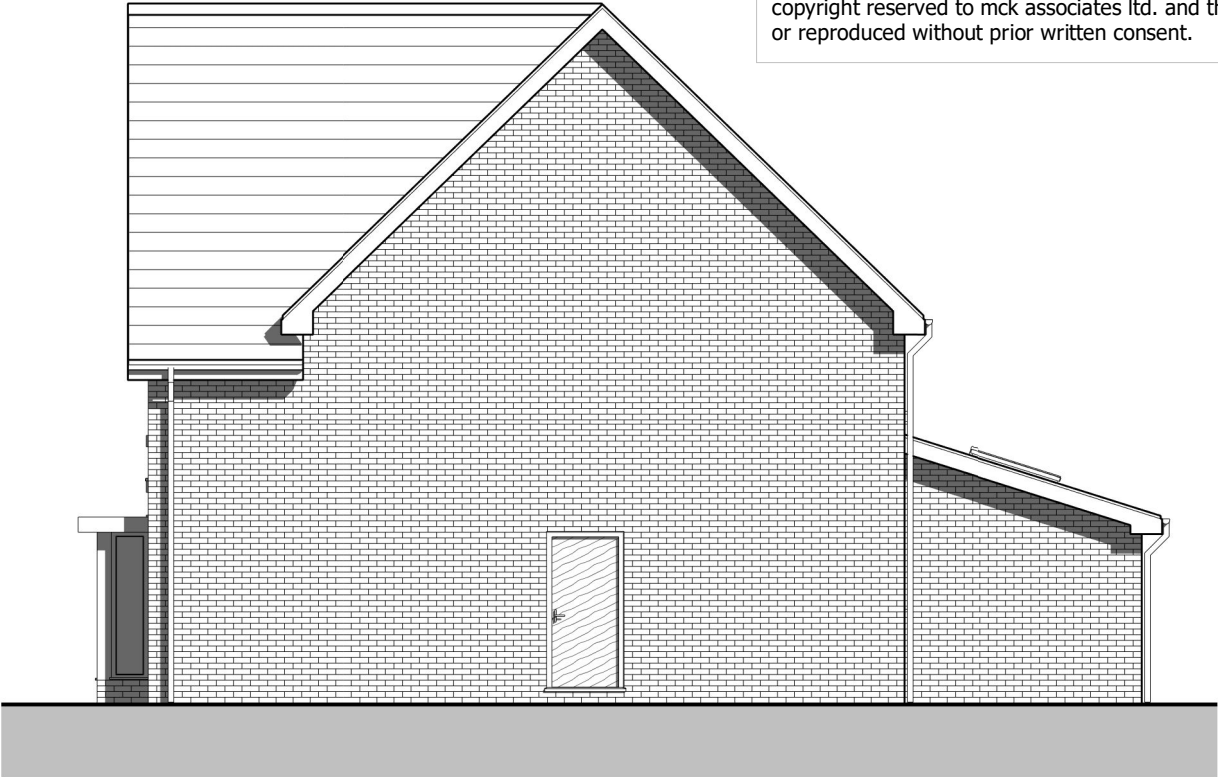

SIDE ELEVATION



FRONT ELEVATION



SIDE ELEVATION

C	20/09/22	MHR	RWP's added
B	03/08/22	WL	Amendments made to suit client comments
A	21/07/22	MHR	Amendments made to suit clients comments
Rev.	Date	by	Description

PRELIMINARY