


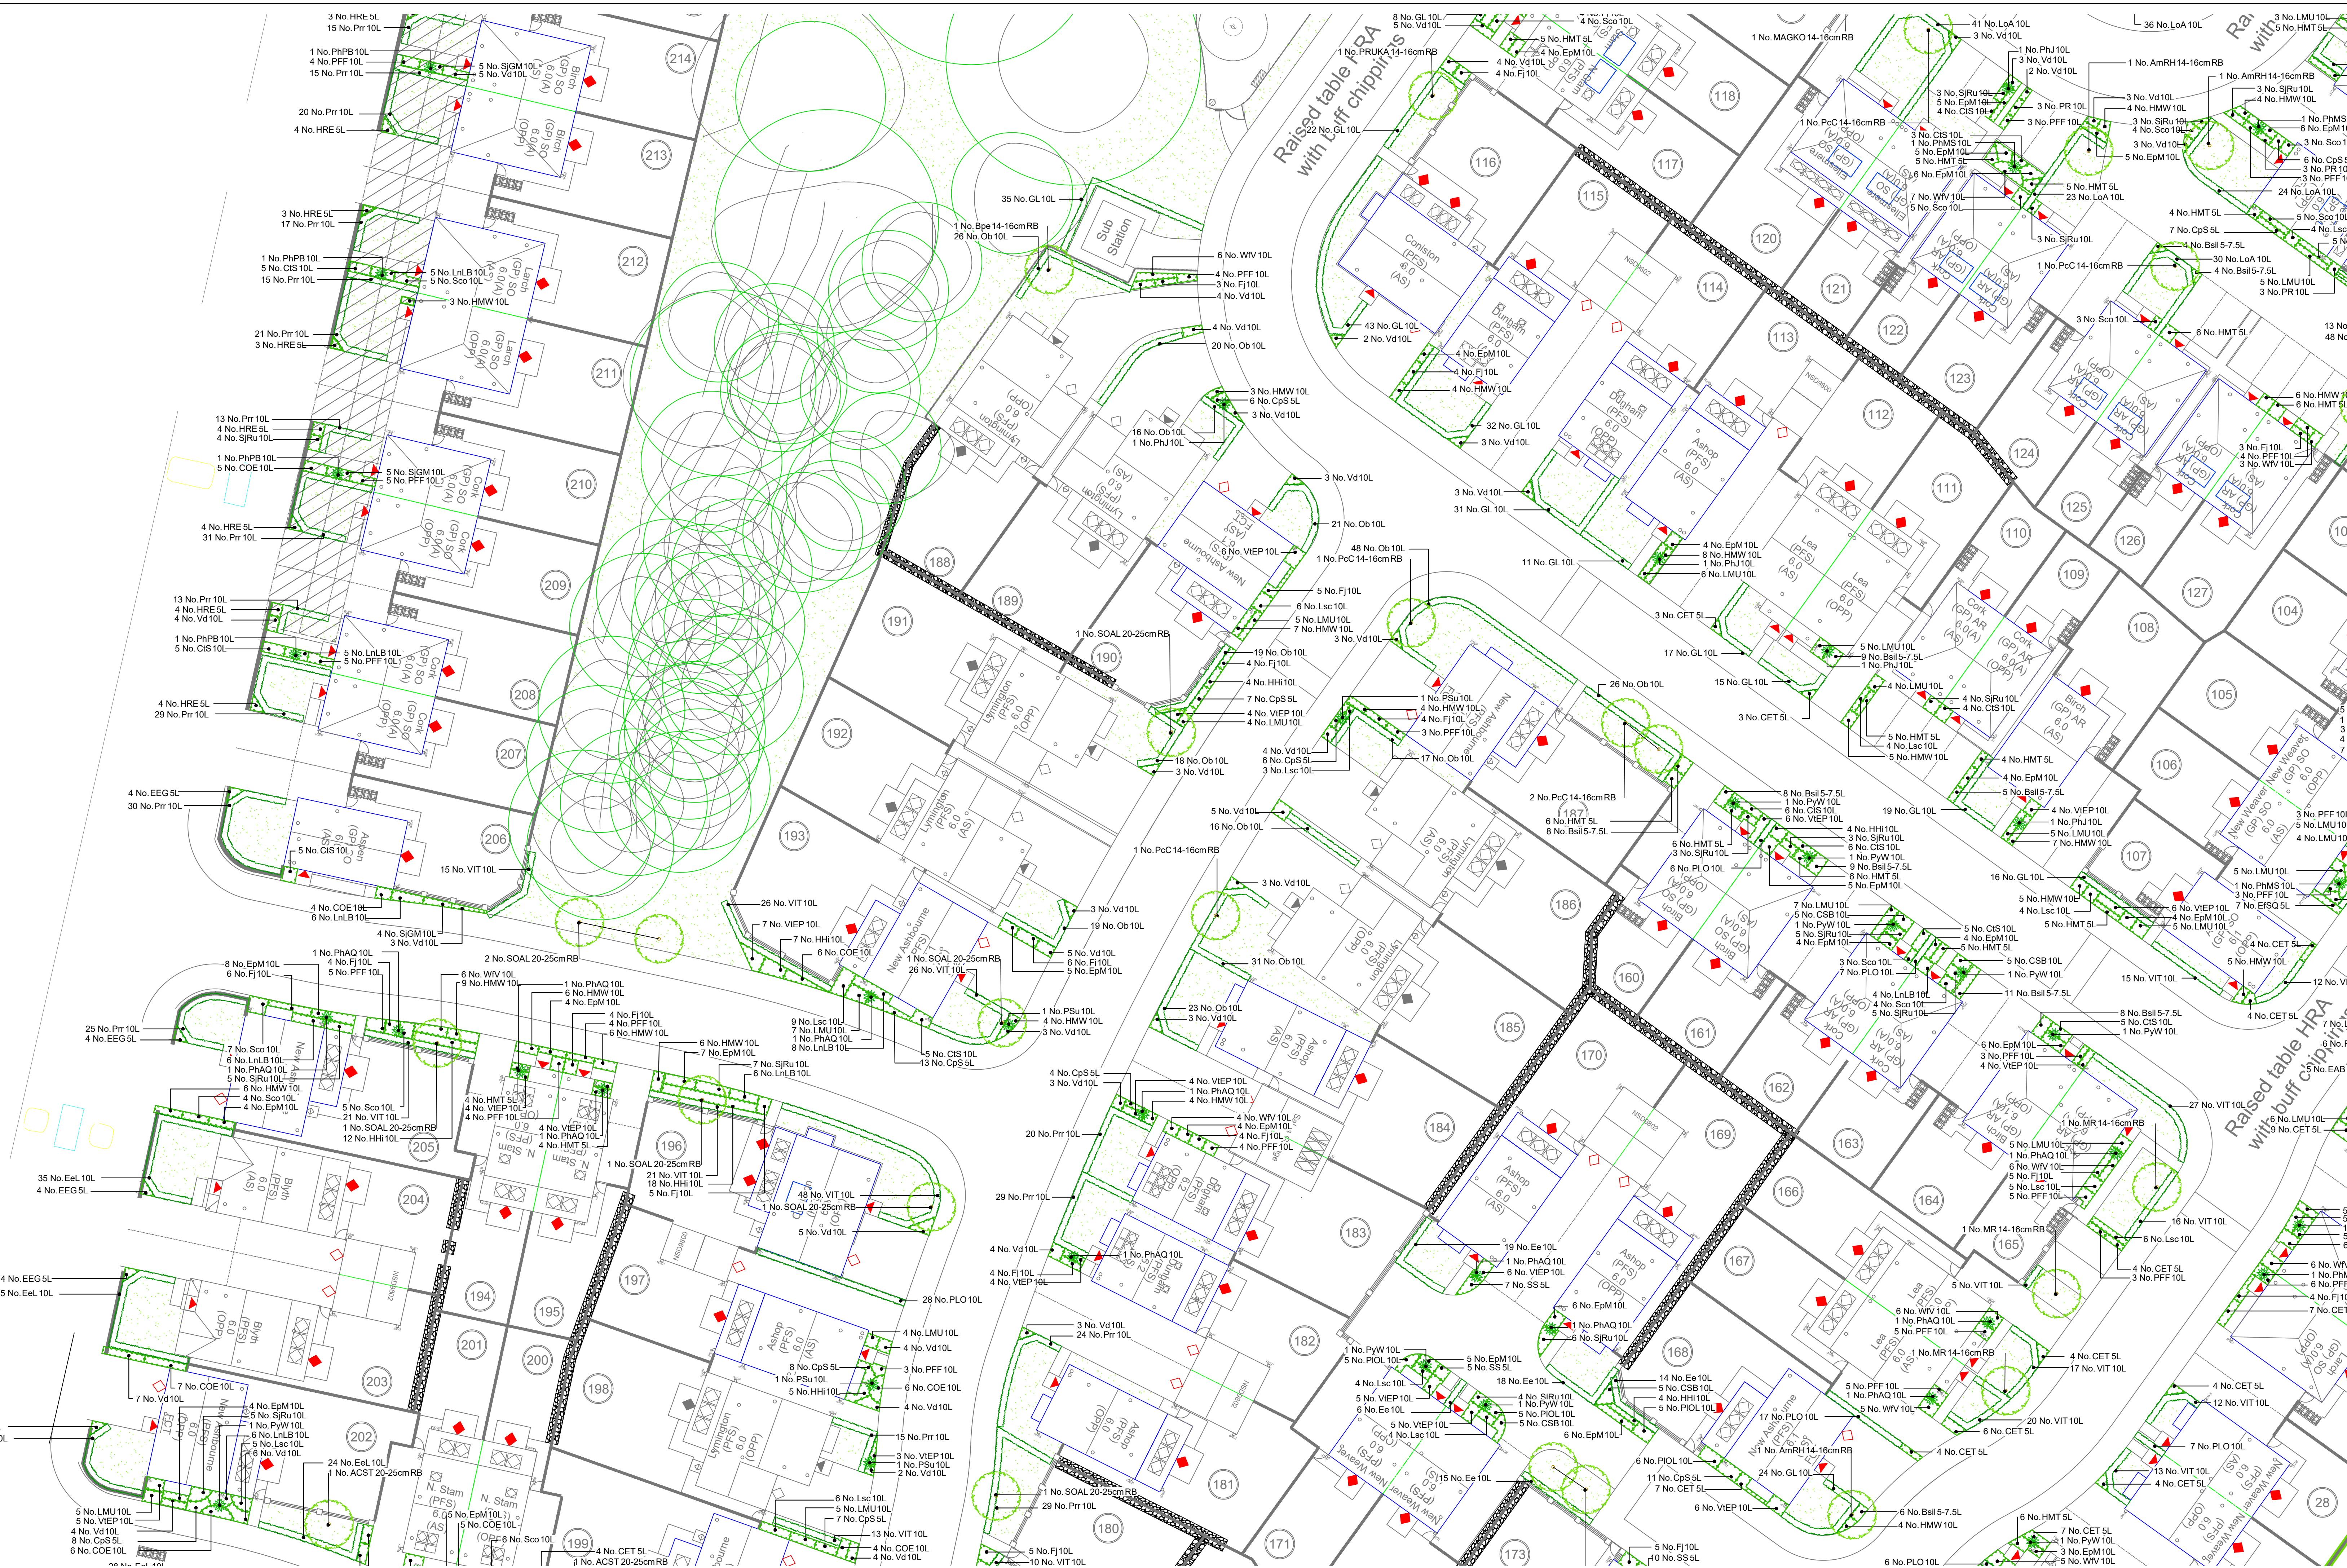

	Shrub / Specimen / Hedge planting (Min. 450mm deep, prepared topsoil to BS 3882:2015).
	All hedging to be evened up / clipped on planting (apart from Lavender if due to flower).
	Area to be turfed (Min. 150mm deep, prepared topsoil to BS 3882:2015).
	Area to be turfed/seeded (Rear gardens / POS) (Min. 150mm deep, prepared topsoil to BS 3882:2015).
	Proposed standard tree type in soft landscape.

For details of species refer to Plant Schedule, on sheet 02.

All soft landscaping to strictly conform to Countryside Properties Plc Performance Specification for Soft Landscape Works.

All Street Trees to be minimum 2m clear stems.

No species, centre, size etc.... is to be amended without the prior approval of the landscape architect.

Shrub Bed Topsoil:
The level of shrub bed topsoil is to be finished 50mm below the adjacent paving and grass so that when bark mulch is applied it does not spill over.

The use of pesticides and other non-organic garden chemicals are to be kept a minimum to prevent any cumulative effects within the food chain.

Good horticultural practices shall be implemented within the planting scheme e.g. use of peat-free composts and mulches and application of non-residual pesticides.

All trees / shrubs to be checked by a structural engineer in compliance of NHBC requirements for design of foundations.

For tree planting details refer to final sheet Typical Tree Pit Detail Semi Mature Tree In Soft Landscapes Areas and Typical Tree Pit Detail Extra Heavy Standard Tree In Soft Landscapes Areas.

Do not scale.

D	14.01.20	CS	Amends to client comment	NC
C	10.01.20	CS	Amends to new layout	NC
B	10.11.22	NC	New layout added, existing trees omitted, new trees re-located from Royle Road	DO
A	21.10.22	NC	Amends to sub-station position	DO
Rev	Date	By	Description	Ch

Landscape Architecture
Arbiculture

Trevor Bird Associates Ltd
 Ashton Old Baths
 Stamford Street West
 Ashton-under-Lyne
 Lancs OL6 7FW

Tel: 0161-044 2099
 E-mail: info@trevorbirdgroup.co.uk



Countryside Properties (UK) Limited
Partnerships North
301 Bridgewater Place,
Birchwood Park, Birchwood,
Warrington, Cheshire, WA3 6XG
Tel: 01925 248999 Fax: 01925 248990
www.countryside-properties.com

site: **Royle Road
Rochdale**

title:	Landscape Detail
--------	------------------

scale: 1:200

data: April 2022

drawing no:
5904.03

sheet no: **2 of 5**

revision: **D**

