


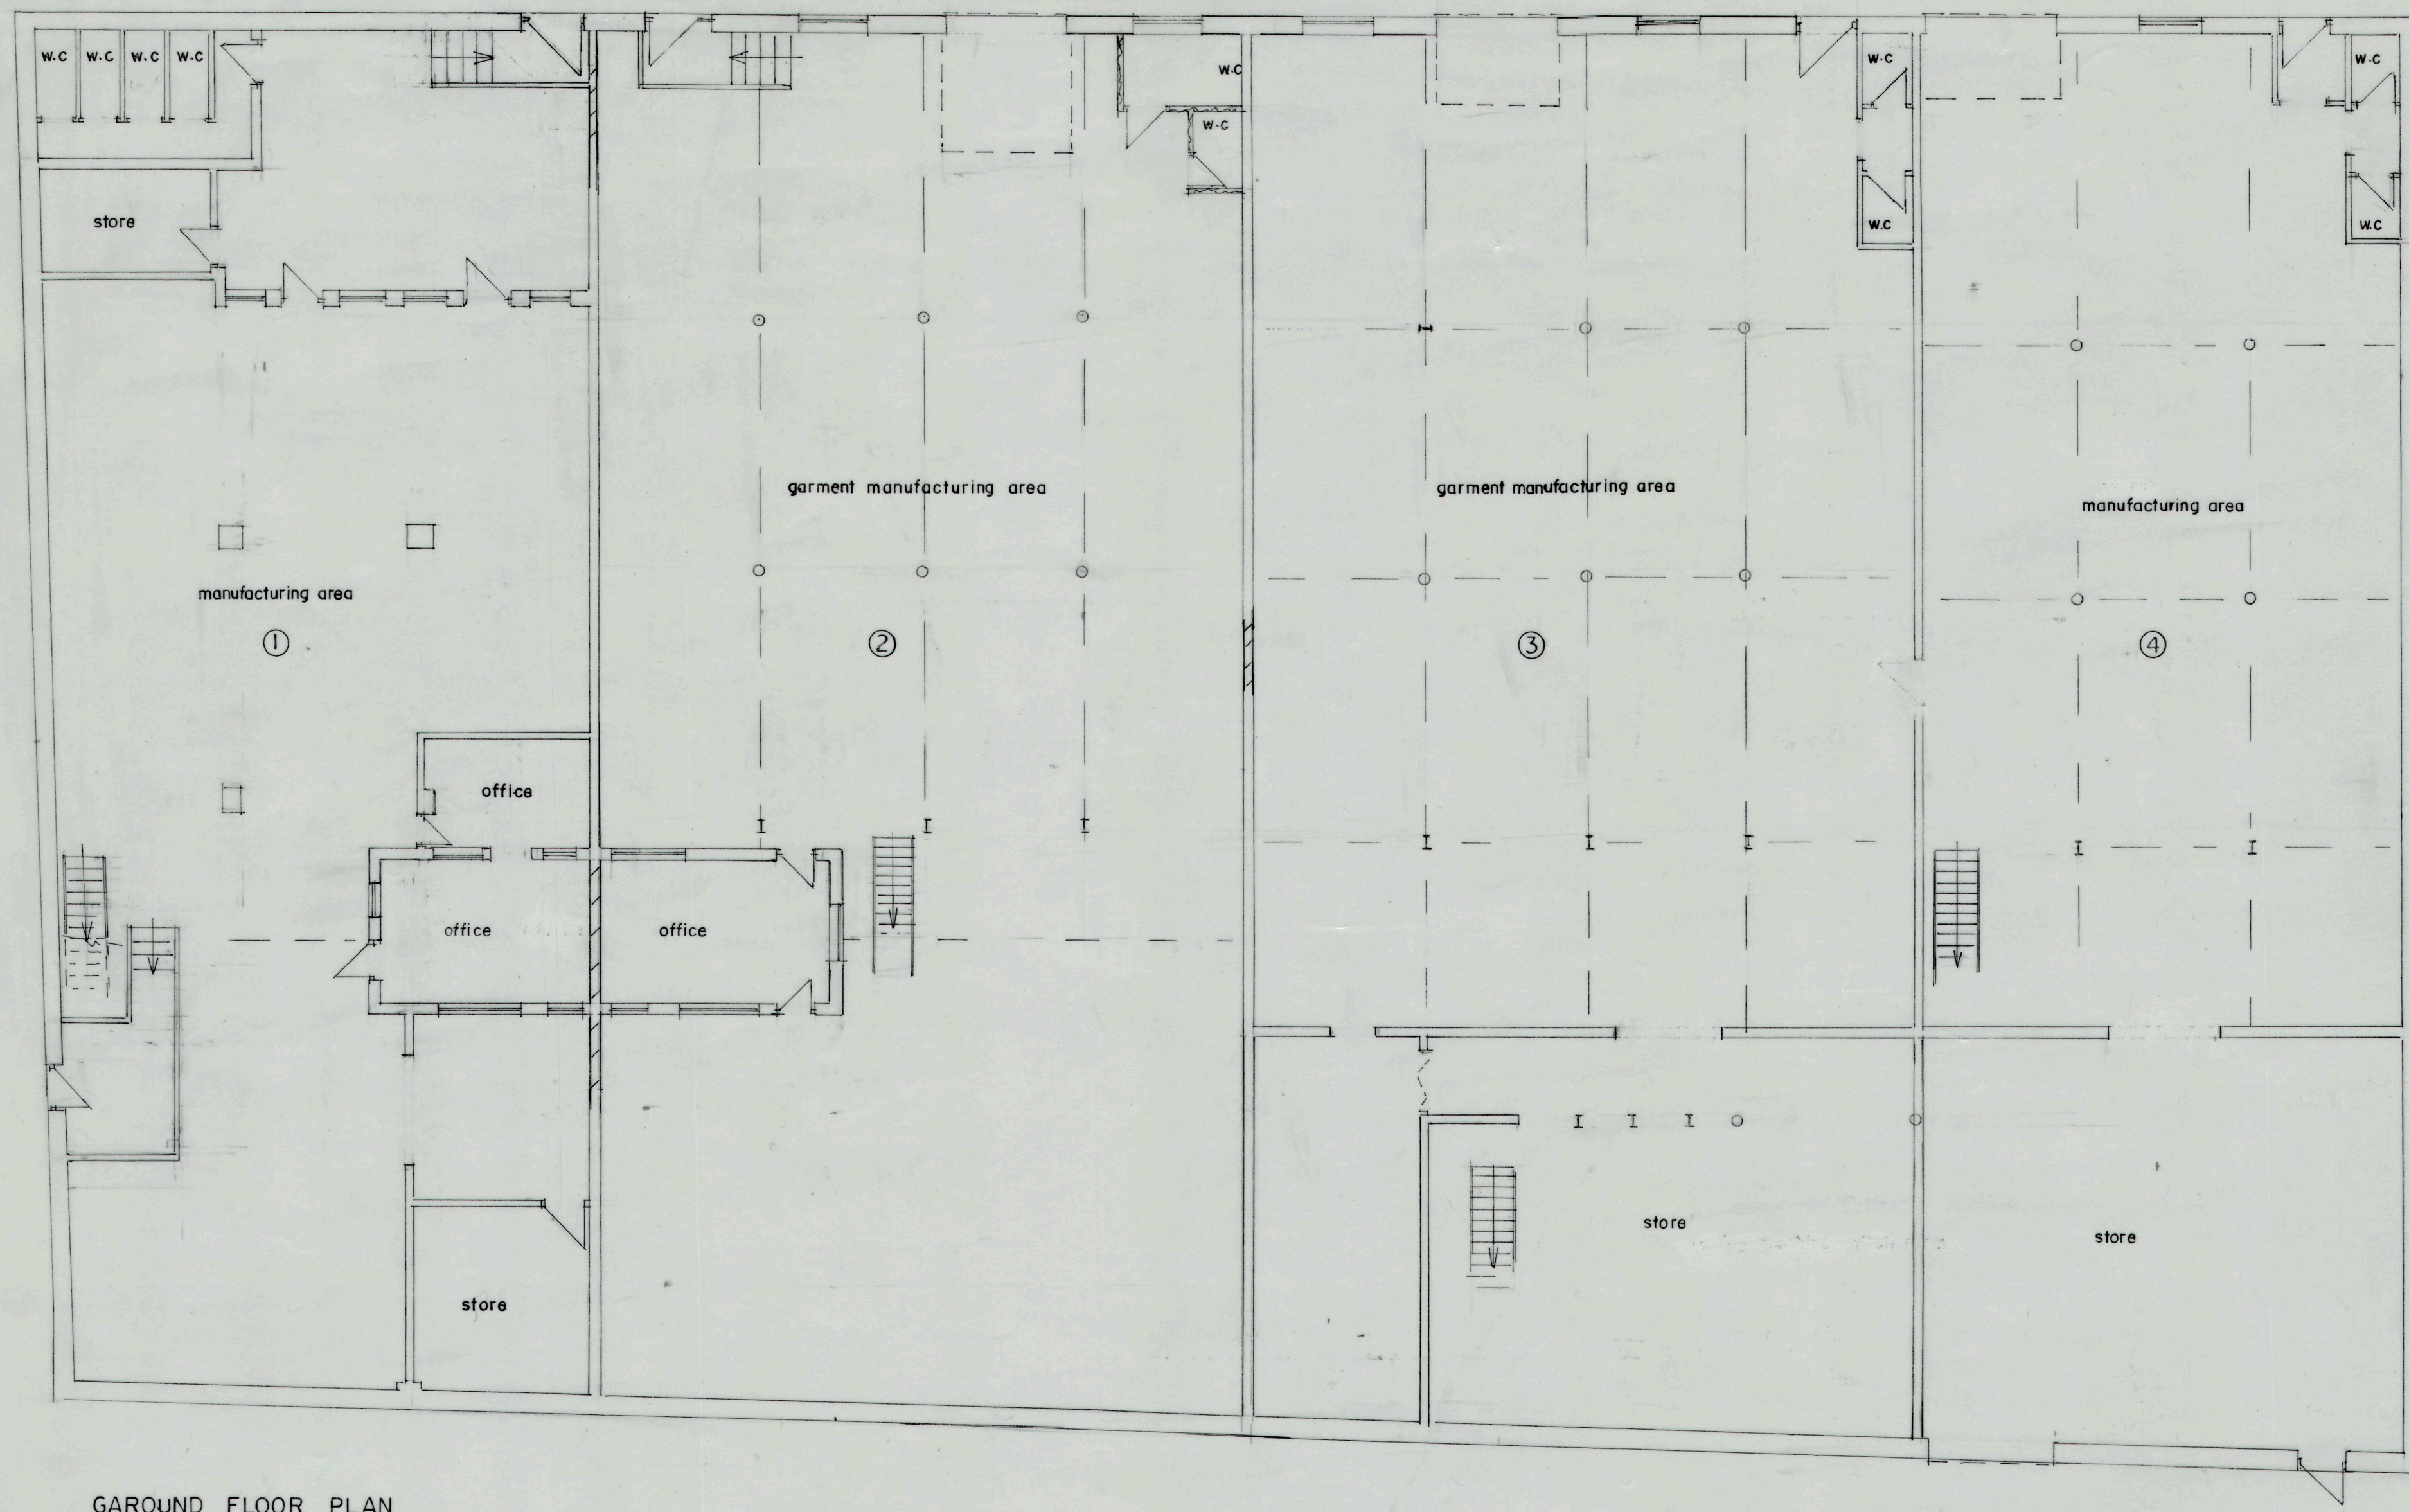

GAROUND FLOOR PLAN
(PROPOSED)