


- Dimensions are in millimeters, unless stated otherwise.
- It is the recipients responsibility to print this document to the correct scale.
- All relevant drawings and specifications should be read in conjunction with this drawing.

- Layout to be confirmed

C1

- Revision reference

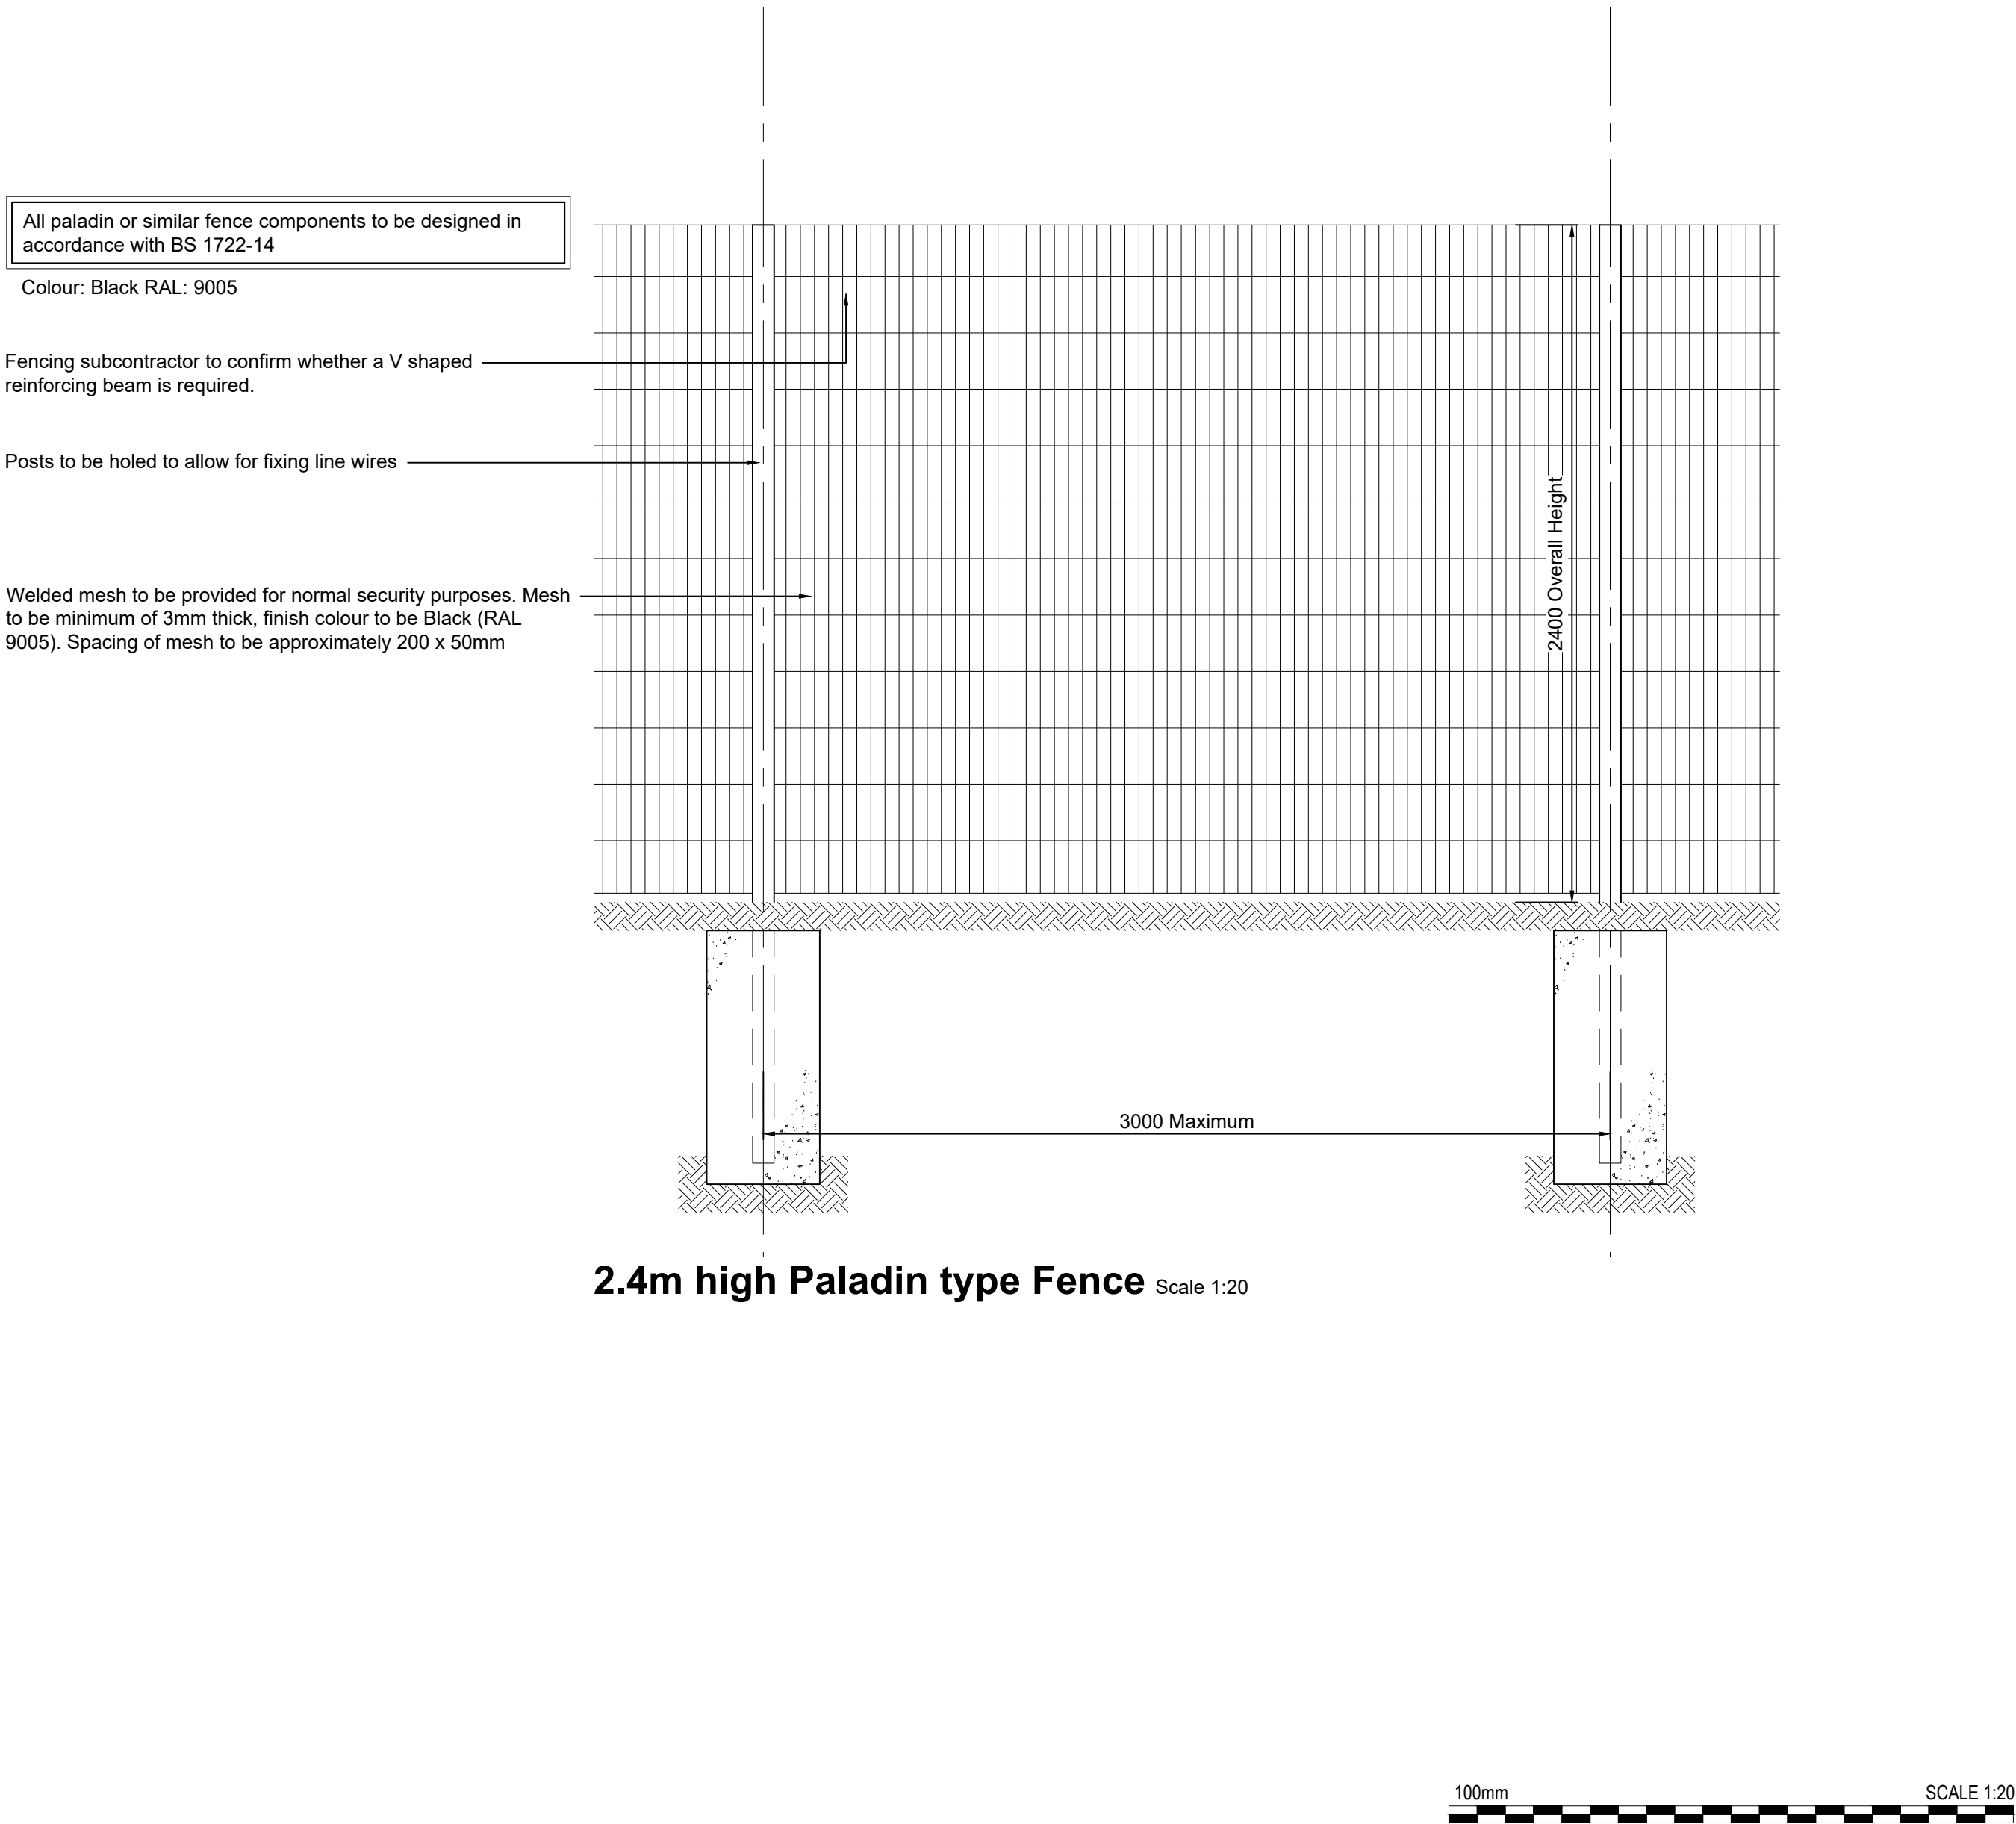

PLANNING

rev	amendments	by	ckd	date
H2 - Heywood Distribution Park Fit Out				
Typical Fence Details				
LOD 3		LOI 3		
StarUK Rayleigh Propco Limited				
Newark Beacon, Cafferata Way, Newark, Nottinghamshire NG24 2TN +44 (0)1636 653027 info@umcarchitects.com				
RIBA PoW Stage: Document Suitability: Drawn / Checked: Date: Scale: UMC Project Number:		3 - Spatial Coordination S2 LF / LF 28.08.2024 1:20 @ A1 24278		
Document Reference: 24278 - UMC - SI01 - SI - DR - A		Drawing no: 0625		Revision: A