


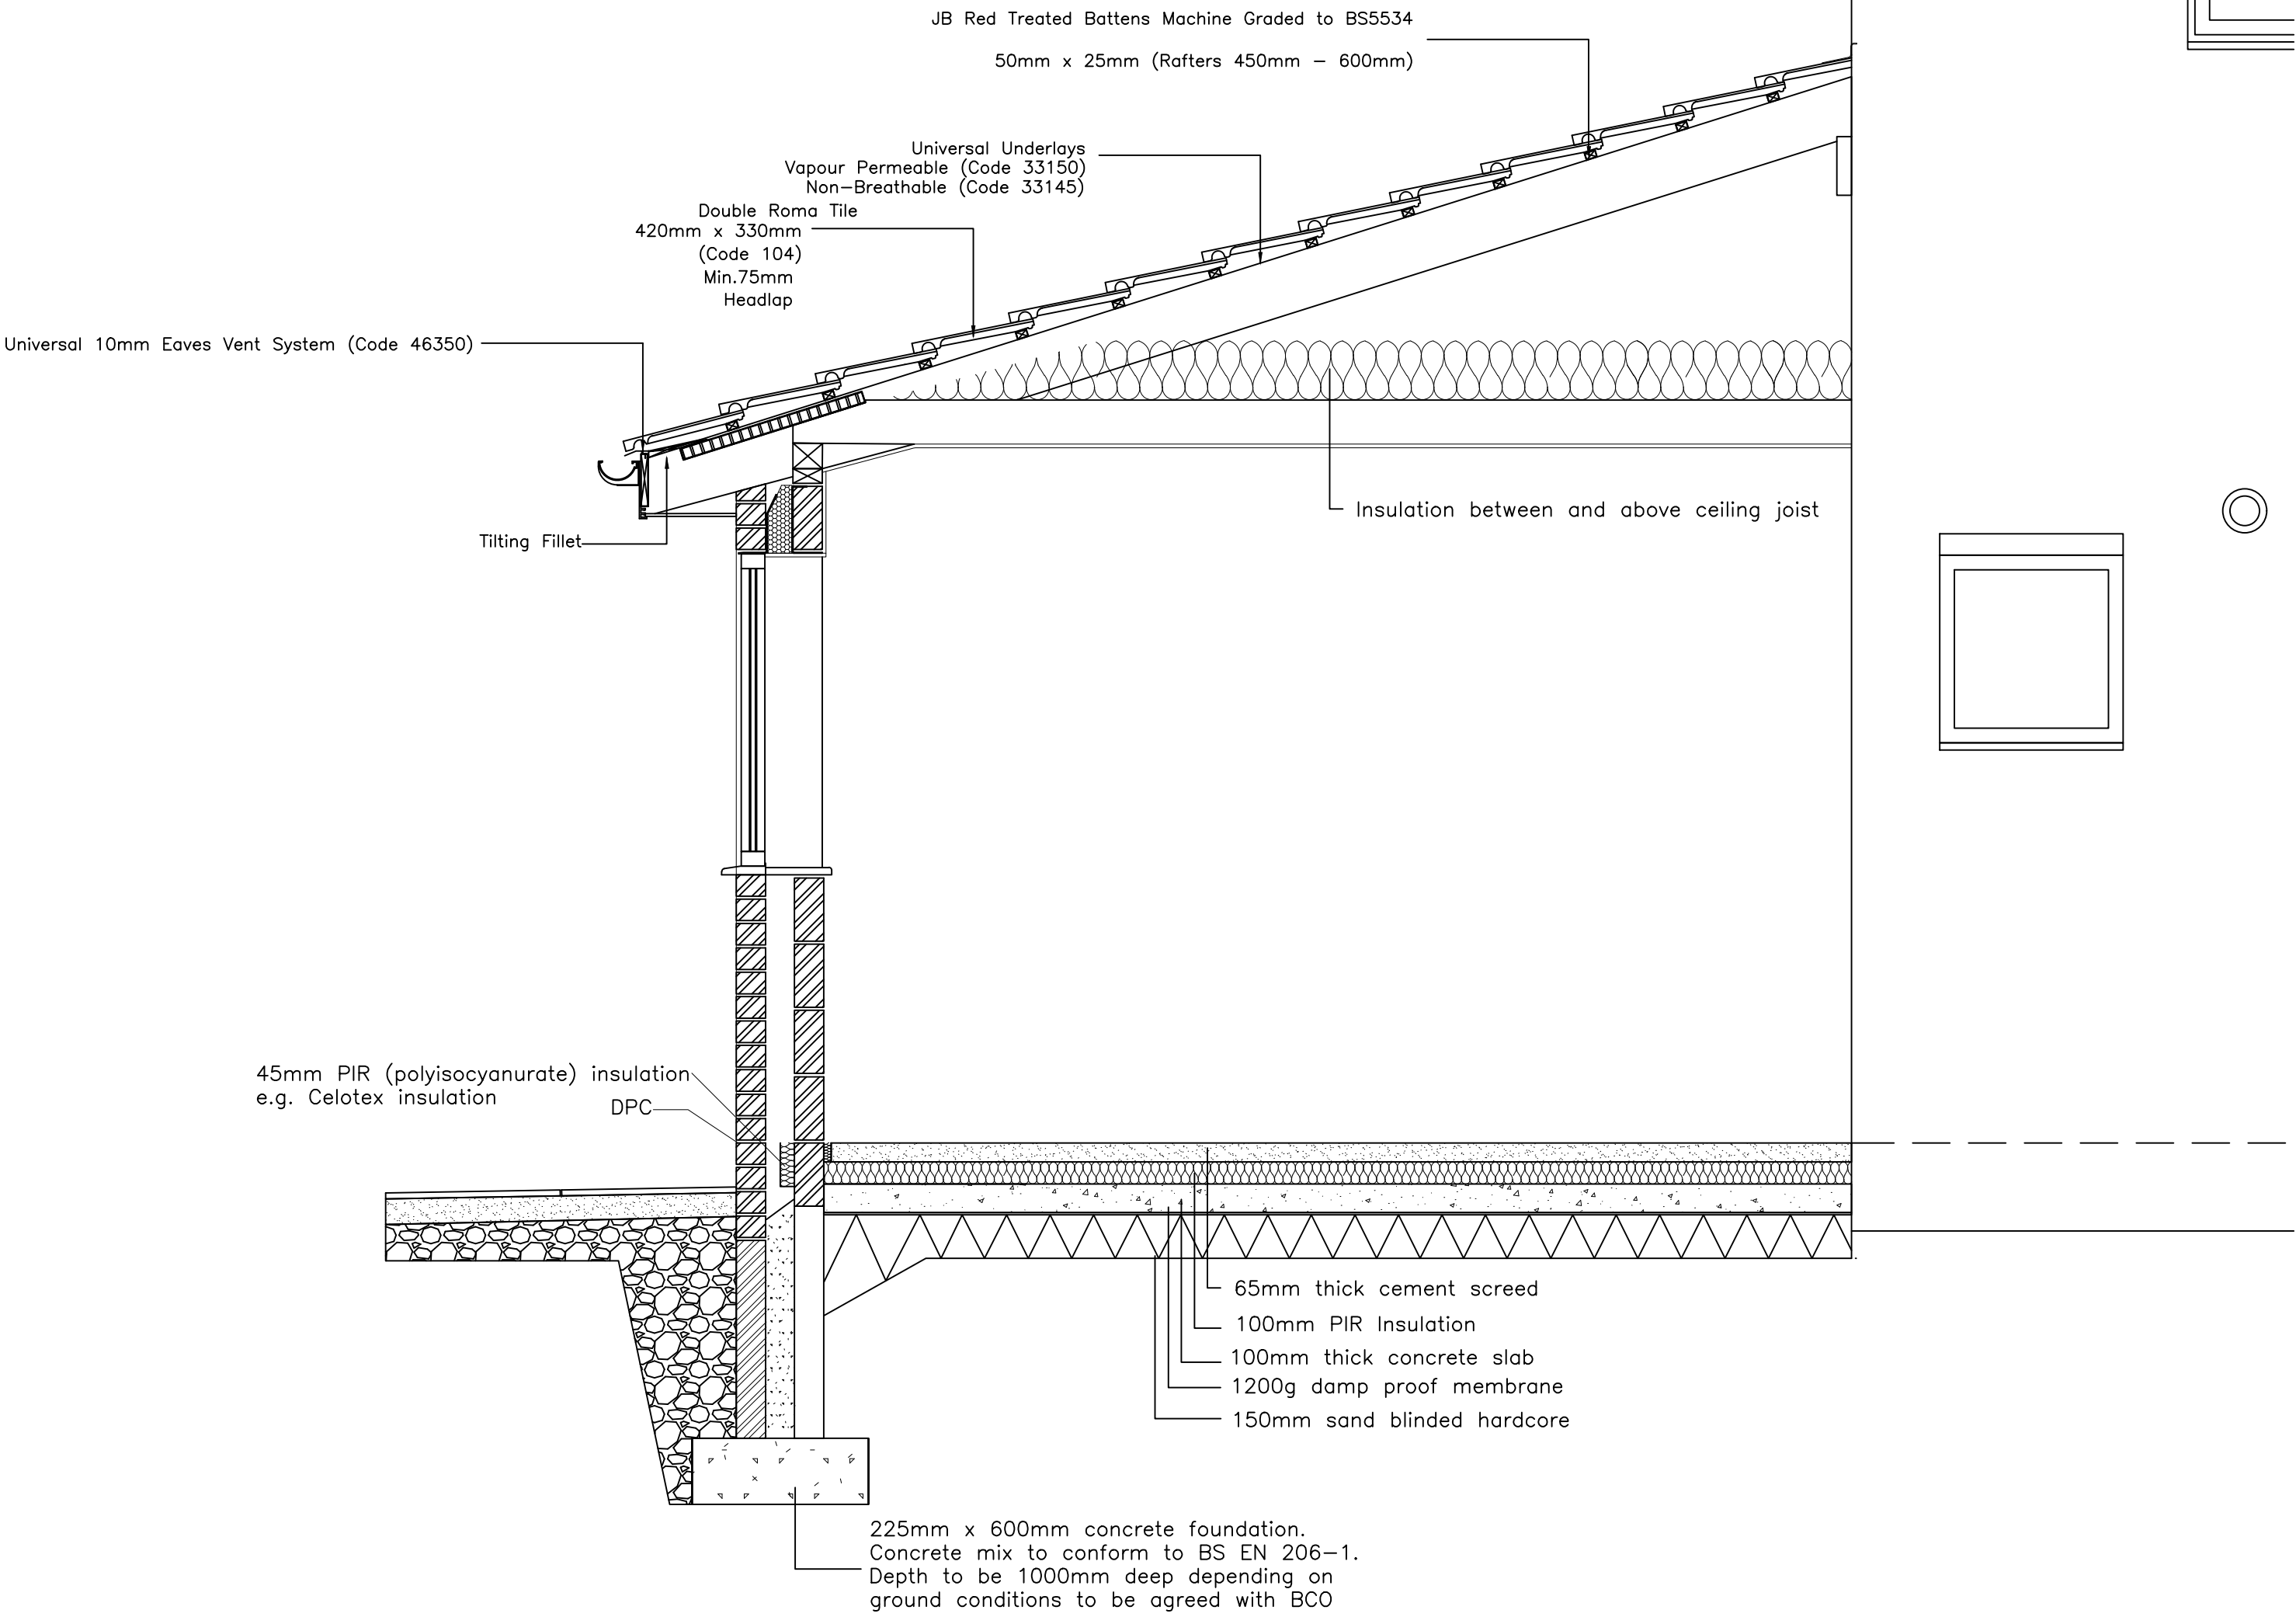

SECTION A-1

Notes:

NOTES

-	-	-	-
-	-	-	-
A	Reduced projection of rear extension from 3800 - 3000	MJD	12/4/24
REV:	DESCRIPTION:	BY:	DATE:
STATUS:			

CLIENT:
Mr Mr Jeorjios Semini

ADDRESS:
N/A

SITE: 29 Kirstall Rd Middleton
Manchester M24 6EU

TITLE: SECTION A-1

SCALE AT A1: 1:20@A1	DATE: 10/03/2024	DRAWN: MJD	CHECKED: MJD
PROJECT NO: 02-2024	DRAWING NO: GS-003-2024	REVISION: A	