


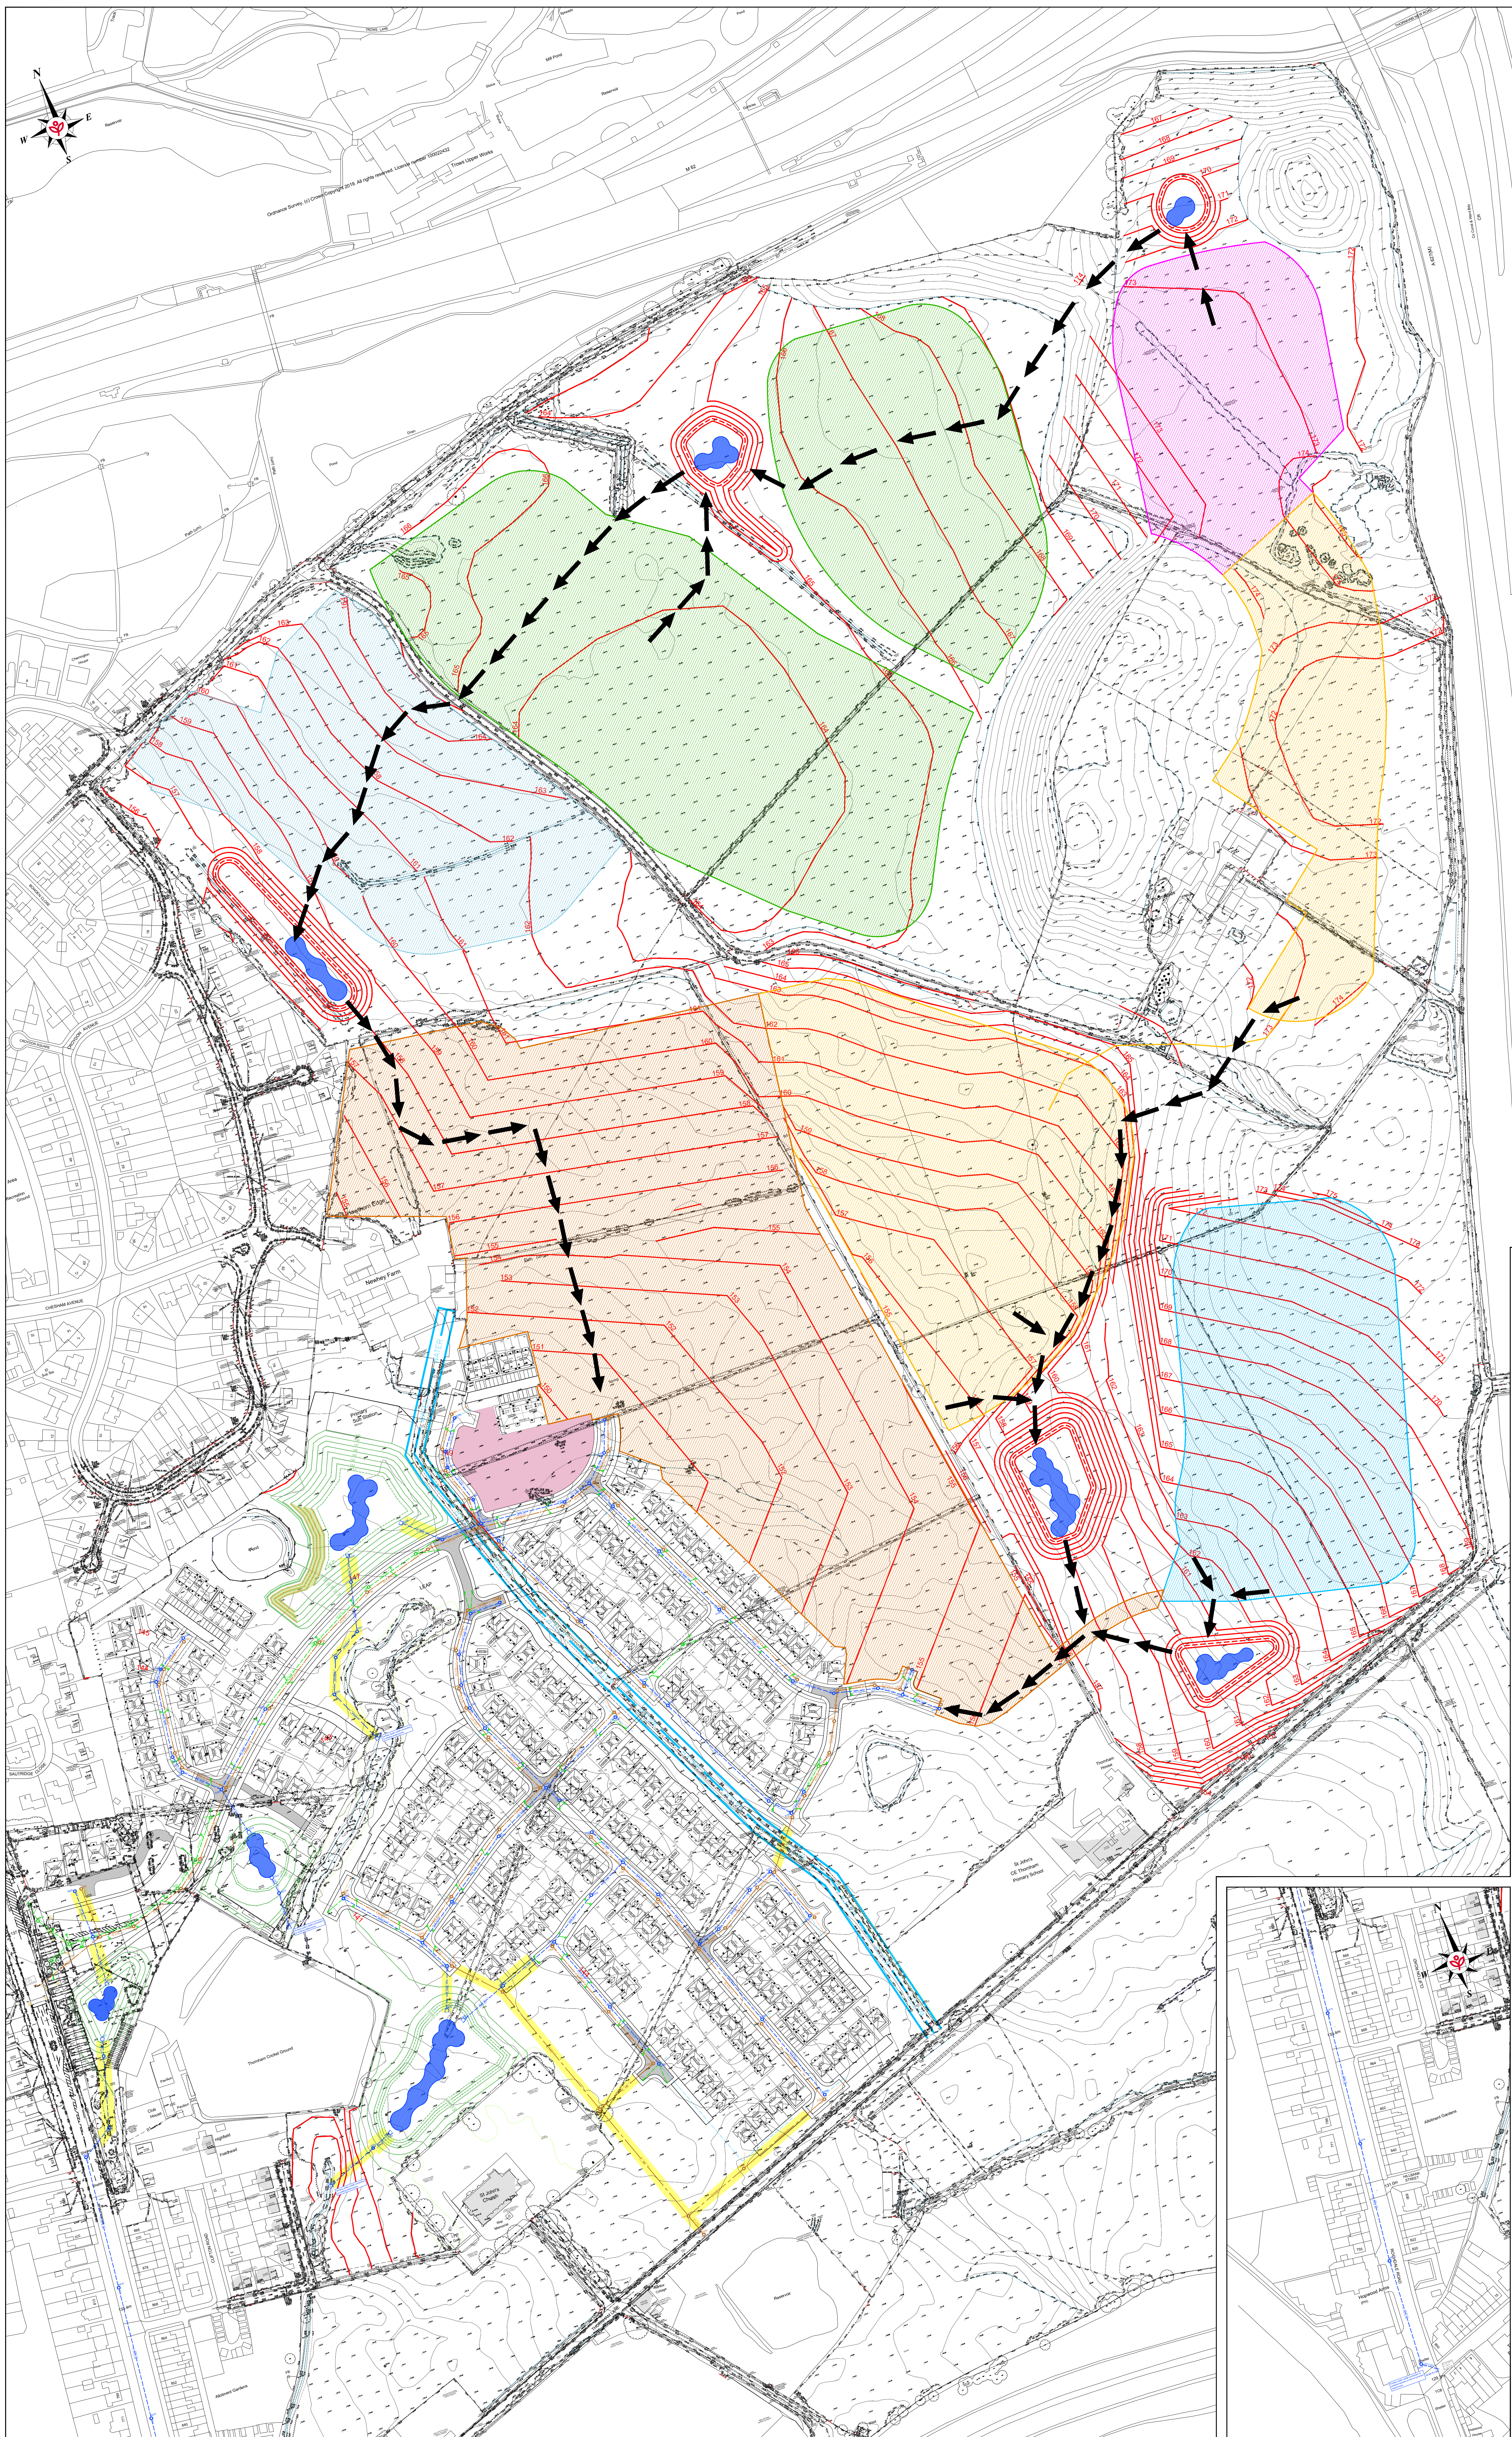

KEY

- 172 Indicative Regrade Contour
- Surface Water Drainage Strategy
- Development Areas
- Ponds / Permanent bodies of Water (Indicative)

23.02.2023		Updated to reflect detailed engineering design.		JGM	AB
Author	Check				

Designers' Risk Assessment	
Comment	
1.	
2.	
3.	

Development Stakehill	
Location Manchester Road, Middleton	
Marketing Name	
Drawing Title Preliminary Regrade Contours & Ponds	
Drawing Number 4159 / Eng / 100	Revision A
Drawn By JGM	Scale G1 A1 1:1250
Checked By AB	Field Issue 23.02.2023

REDROW

Redrow Homes Lancashire
Redrow House, 12 Lifford Avenue, Ballymore Village, County, D61 7N4
Tel: 01772 842700 Fax: 01772 842701 Web: www.redrow.co.uk

Legal Disclaimer: 180
This report has been designed for use in accordance with our Contract & Conditions of Sale.

