


NOTE TO ALL CONTRACTORS: DO NOT SCALE FROM THIS DRAWING

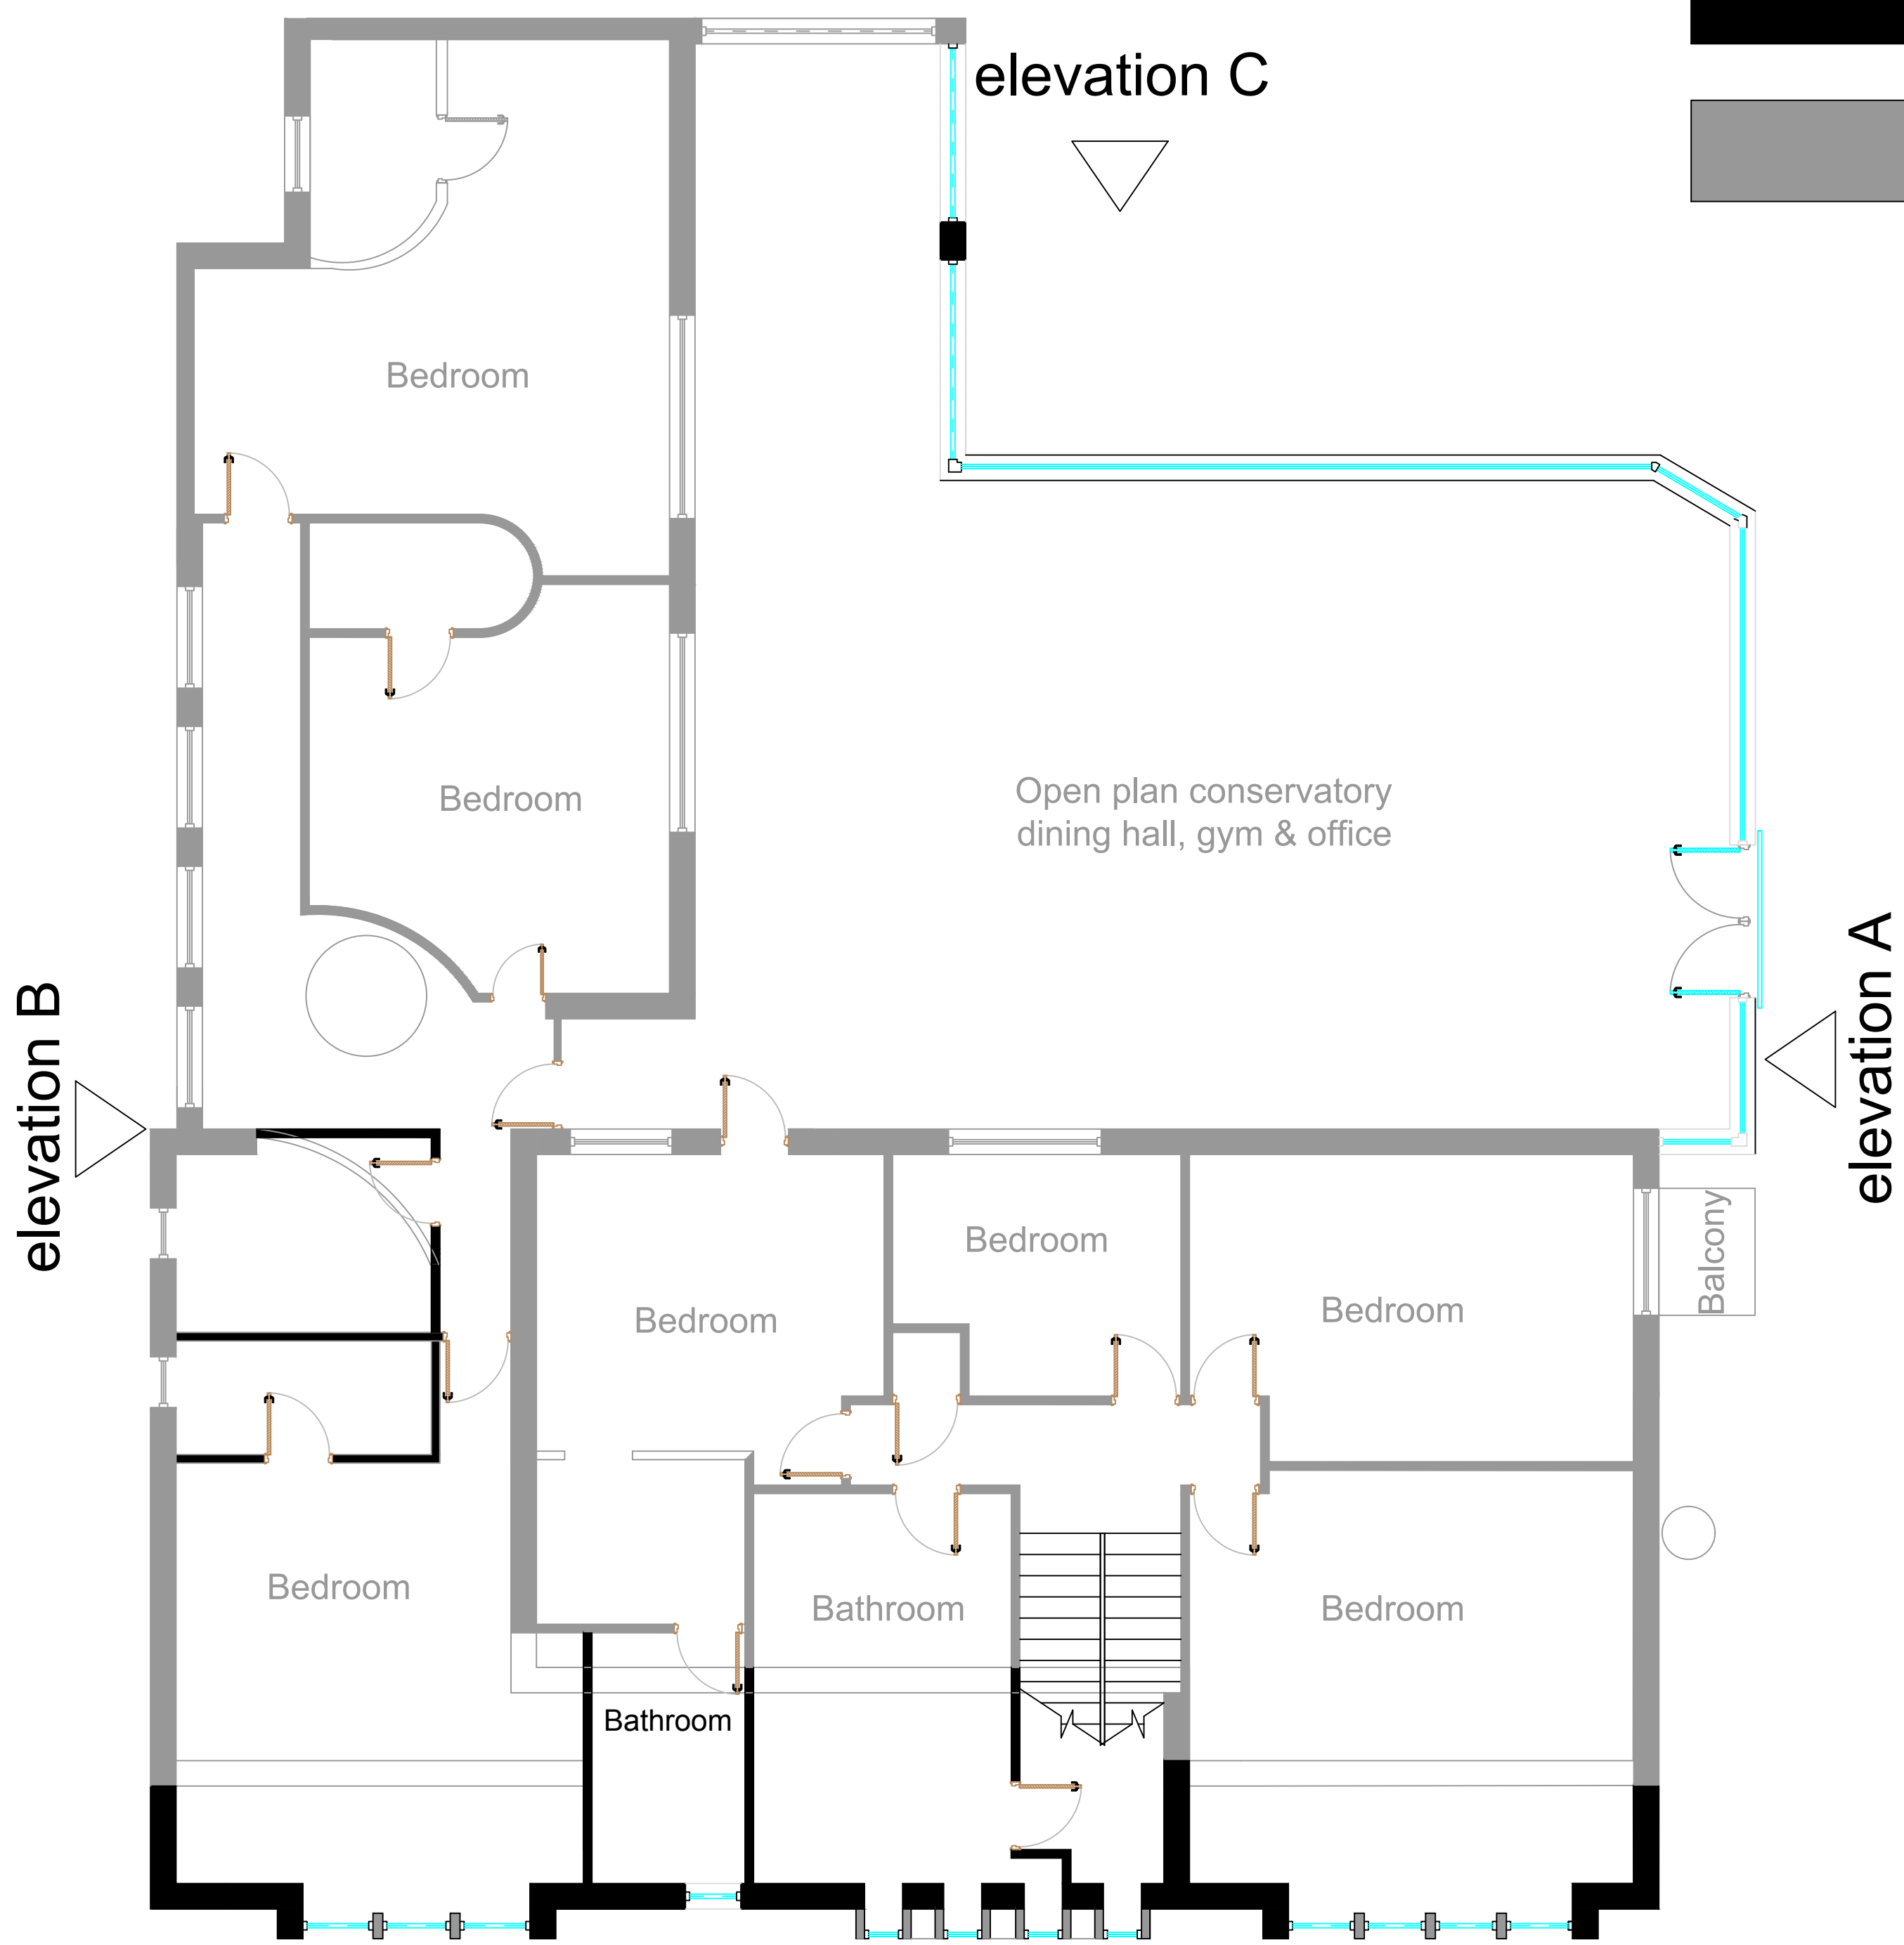

PROPOSED GROUND FLOOR PLAN
1:50 @ A1




PROPOSED FIRST FLOOR PLAN
1:50 @ A1

KEY

proposed

existing

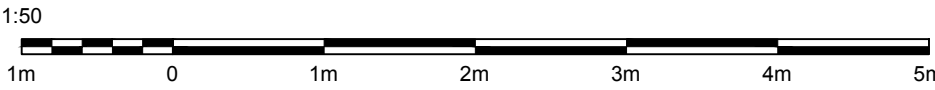

ADDRESS	
10 bowling green way, rochdale	
PROJECT	
proposed facelift	
REV.	REVISION DETAILS