


Proposed Site Cross-Section A-A (1:100)



Proposed Site Cross-Section B-B (1:100)



Proposed Site Cross-Section C-C (1:100)

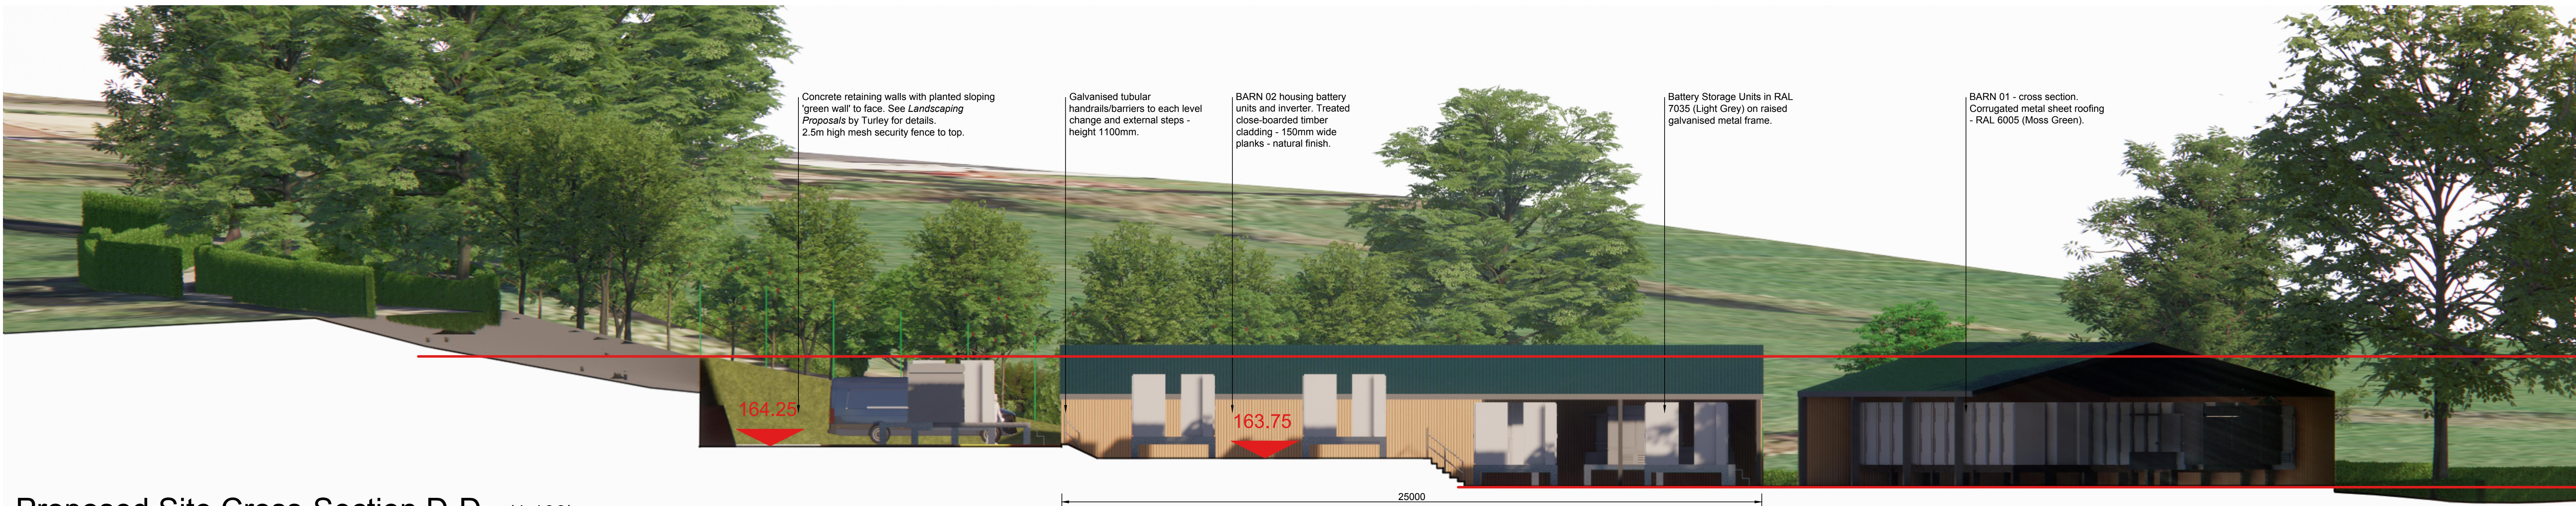

Proposed Site Cross-Section D-D (1:100)

Rev	Description	Date



PYE DESIGN ARCHITECTS
RIBA Chartered Practice

29 Market Street
Hindley
Wigan
WN2 3AE

01942 256007
info@pyedesign.co.uk

LOCATION
CLAY LANE / FURBARN ROAD,
NORDEN,
ROCHDALE,
OL11 5UT

PROJECT
57MW BATTERY ENERGY STORAGE
DEVELOPMENT

CLIENT
SHAW-ENERGI LTD.

DRAWING TITLE
PROPOSED SITE SECTIONS

PURPOSE OF ISSUE
PLANNING APPLICATION

DRAWN BY ARP	CHECKED BY IP	DATE May 2023
SCALE (@ A0) 1:100	PROJECT NUMBER 4130	REV
DRAWING NUMBER 4130-P-505		