


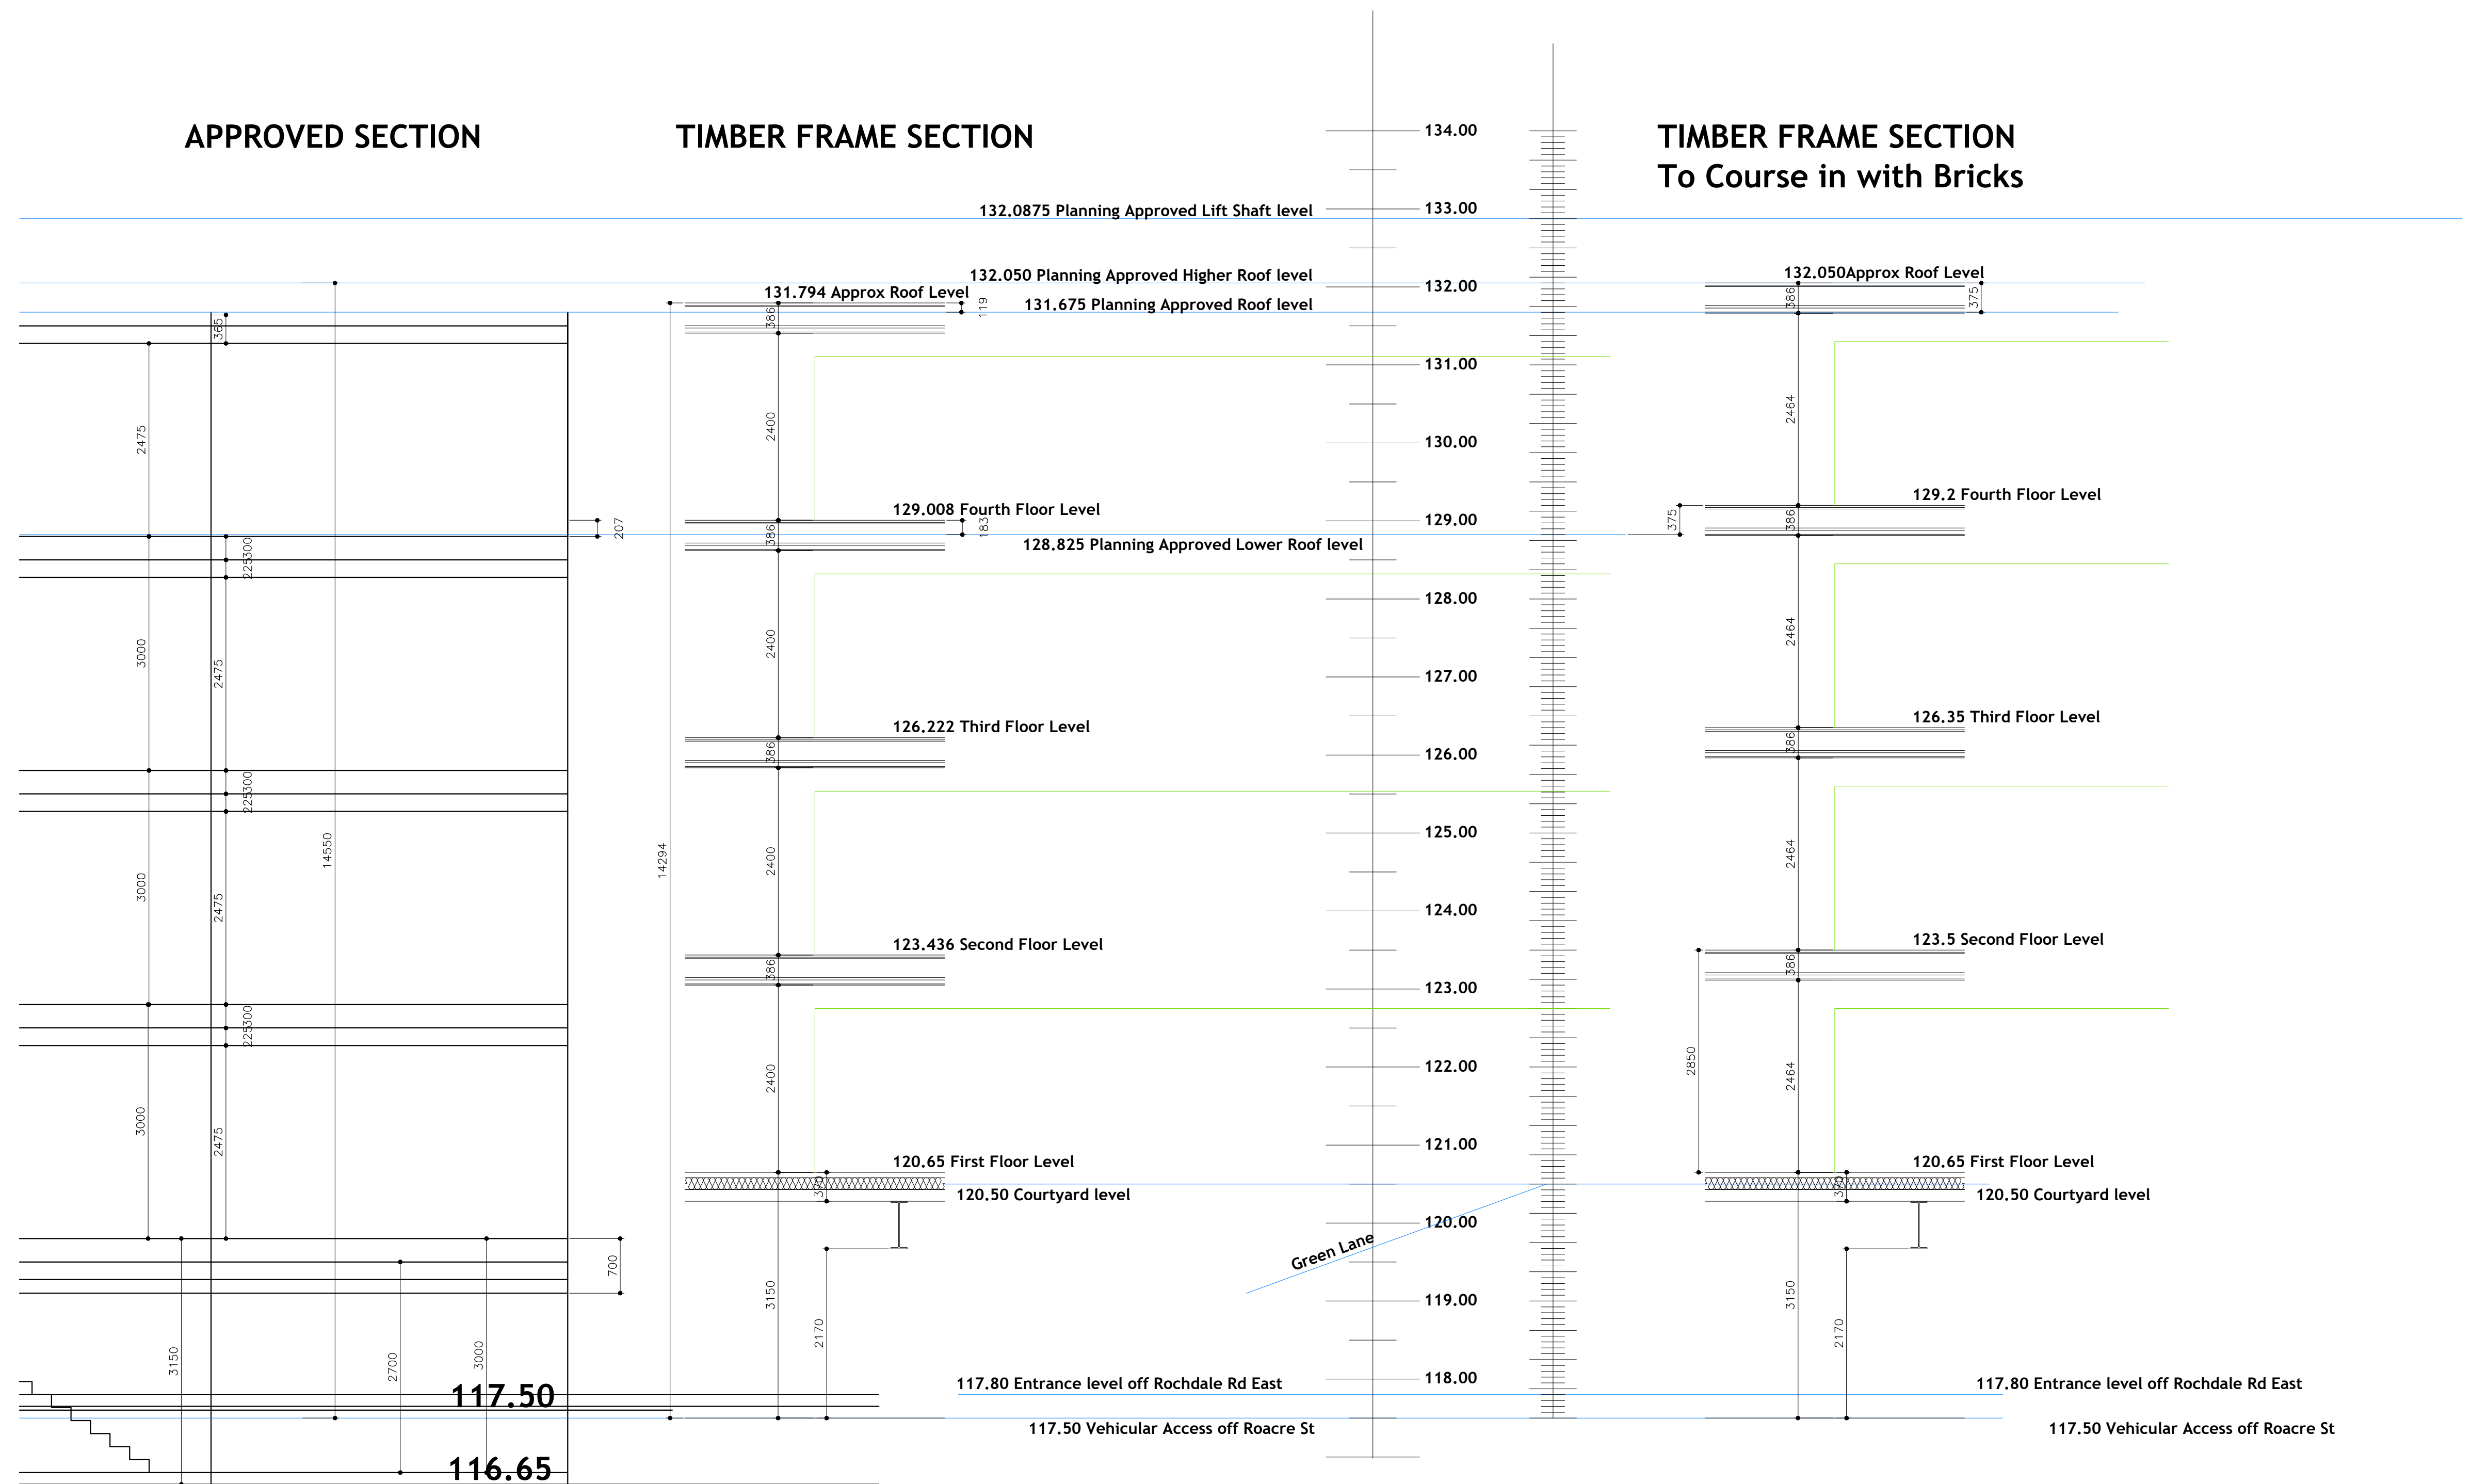

2.4mtr storey height
15mm board
50mm dropped ceiling
30mm board
245mm joist
18mm OSB
28mm Screedboard