

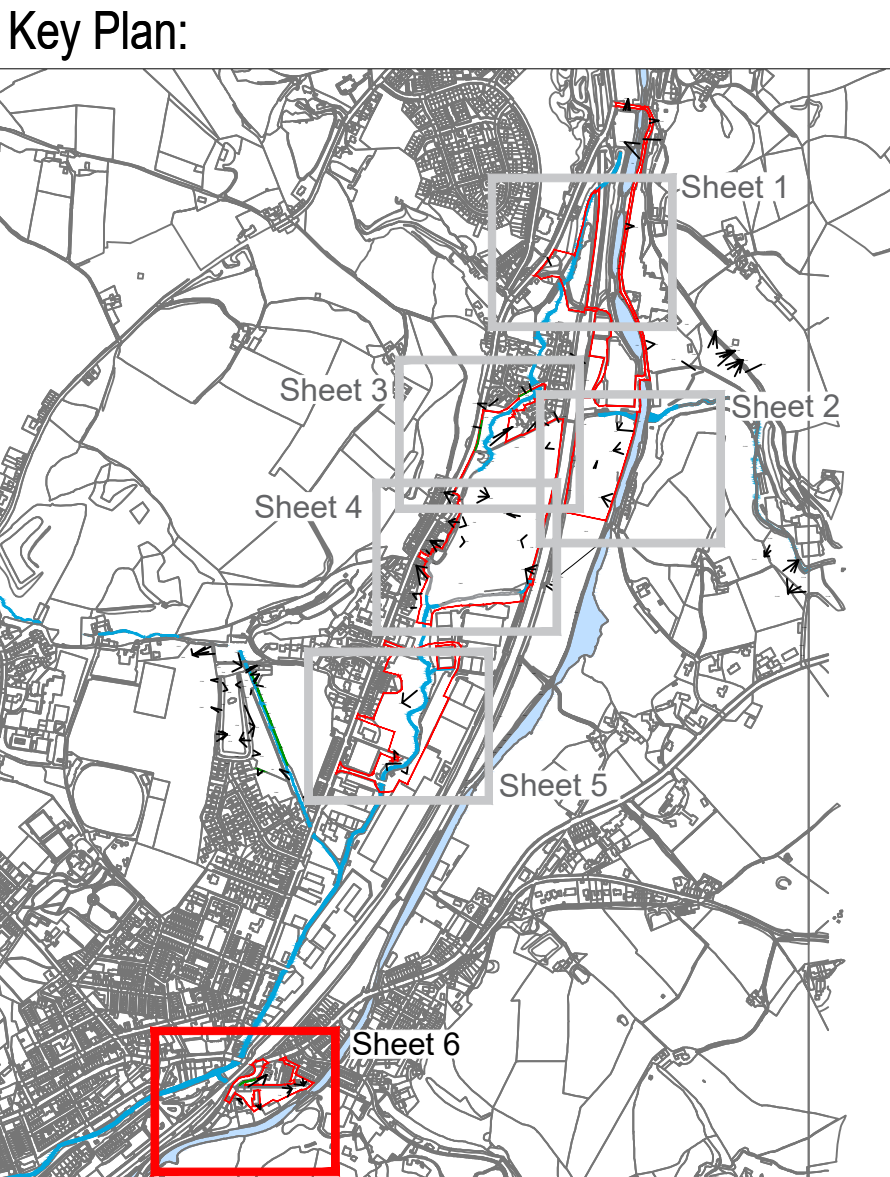


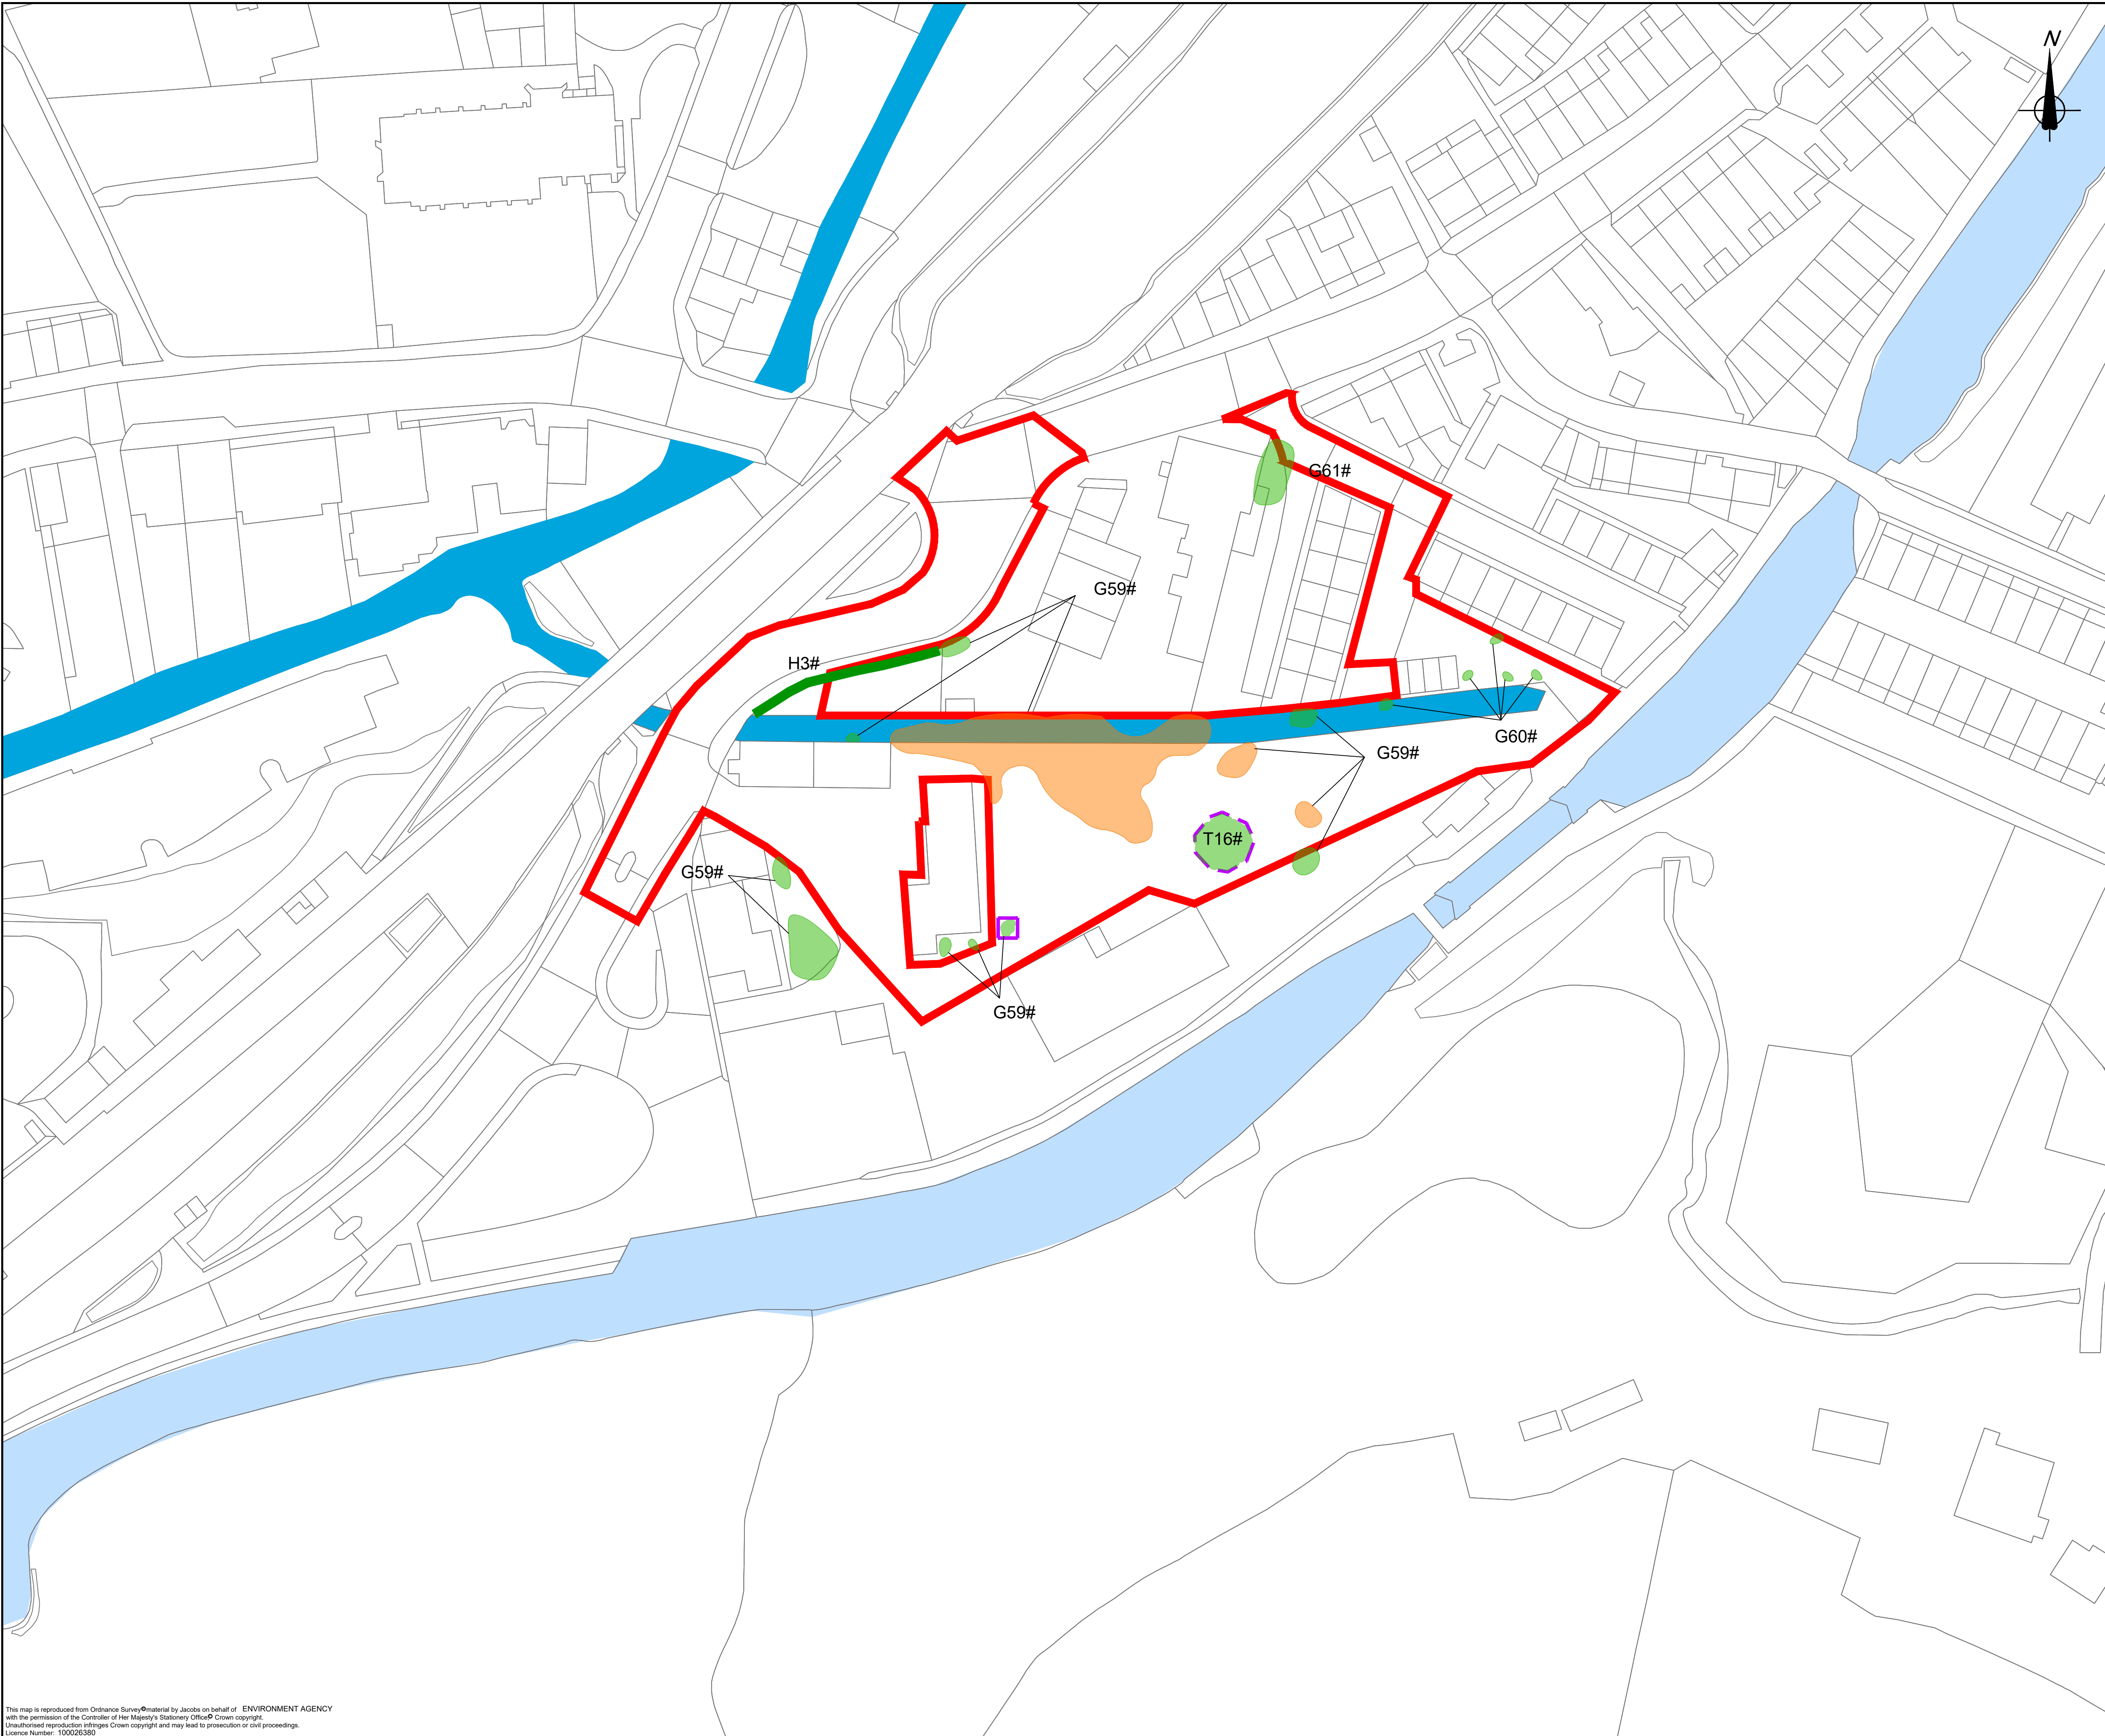

- KEY
- Application boundary
 - Trees - retained
 - Trees - removed
 - Trees - selective pruning for works access. To be directed by the Arboriculturist
 - Trees - selective removal for biodiversity and/or Water Framework Directive improvements. To be directed on site by the Ecologist/Geomorphologist
 - T31 Tree reference number
 - G97 Group reference number
 - H1 Hedge reference number
 - # Tree or group whose location is estimated
 - Tree protection fencing. To be maintained in situ for the duration of the works as an Environmental Exclusion Zone. Fencing to be to BS 5837:2012
 - Trees in relation to design, demolition & construction unless otherwise agreed with the Local Planning Authority

All trees within the site are identified in this drawing. All other existing trees around the periphery of the site but external to it will remain. Where overhanging branches of external trees require pruning to facilitate the works, this has been identified.

For details of tree reference numbers, see IMNW000100-JAC-4B0-RP-EN-0021 Arboricultural Impact Assessment

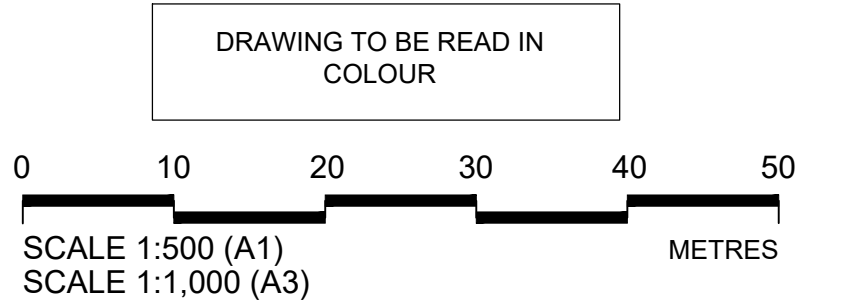

C02	29/03/22	For planning issue	NG	AR	MB	PT	
P01	01/03/22	For review and comment	NG	AR	MB	PT	
Rev	Rev. Date	Purpose of revision	Drawn	Checked	Rev'd	Appr'd	

5 First Street, Manchester, M15 4GU
Tel: +44 (0) 161 235 6000 Fax: +44(0)161 235 6001
www.jacobs.com

Client

ProjectROCHDALE & LITTLEBOROUGH FRMS
PHASE 1B - LITTLEBOROUGH

Drawing title
Tree Removals, Retentions
and Protection Plan
Sheet 6 of 6
Eales Brook

Drawing status
A4

Scale	1: 500 @ A1, 1:1000 @ A3	DO NOT SCALE
Jacobs No.	B228P008	Rev
Client no.	IMNW000100	C02

Drawing number
IMNW000100-JAC-ZZ-4B0-DR-PL-0156

© Copyright 2021 Jacobs U.K. Limited. The concepts and information contained in this document are the property of Jacobs. Use or copying of this document in whole or in part without the written permission of Jacobs constitutes an infringement of copyright. Limitation: This drawing has been prepared on behalf of, and for the exclusive use of Jacobs' Client, and is subject to, and issued in accordance with, the provisions of the contract between Jacobs and the Client. Jacobs accepts no liability or responsibility whatsoever for, or in respect of, any use of, or reliance upon, this drawing by any third party.