



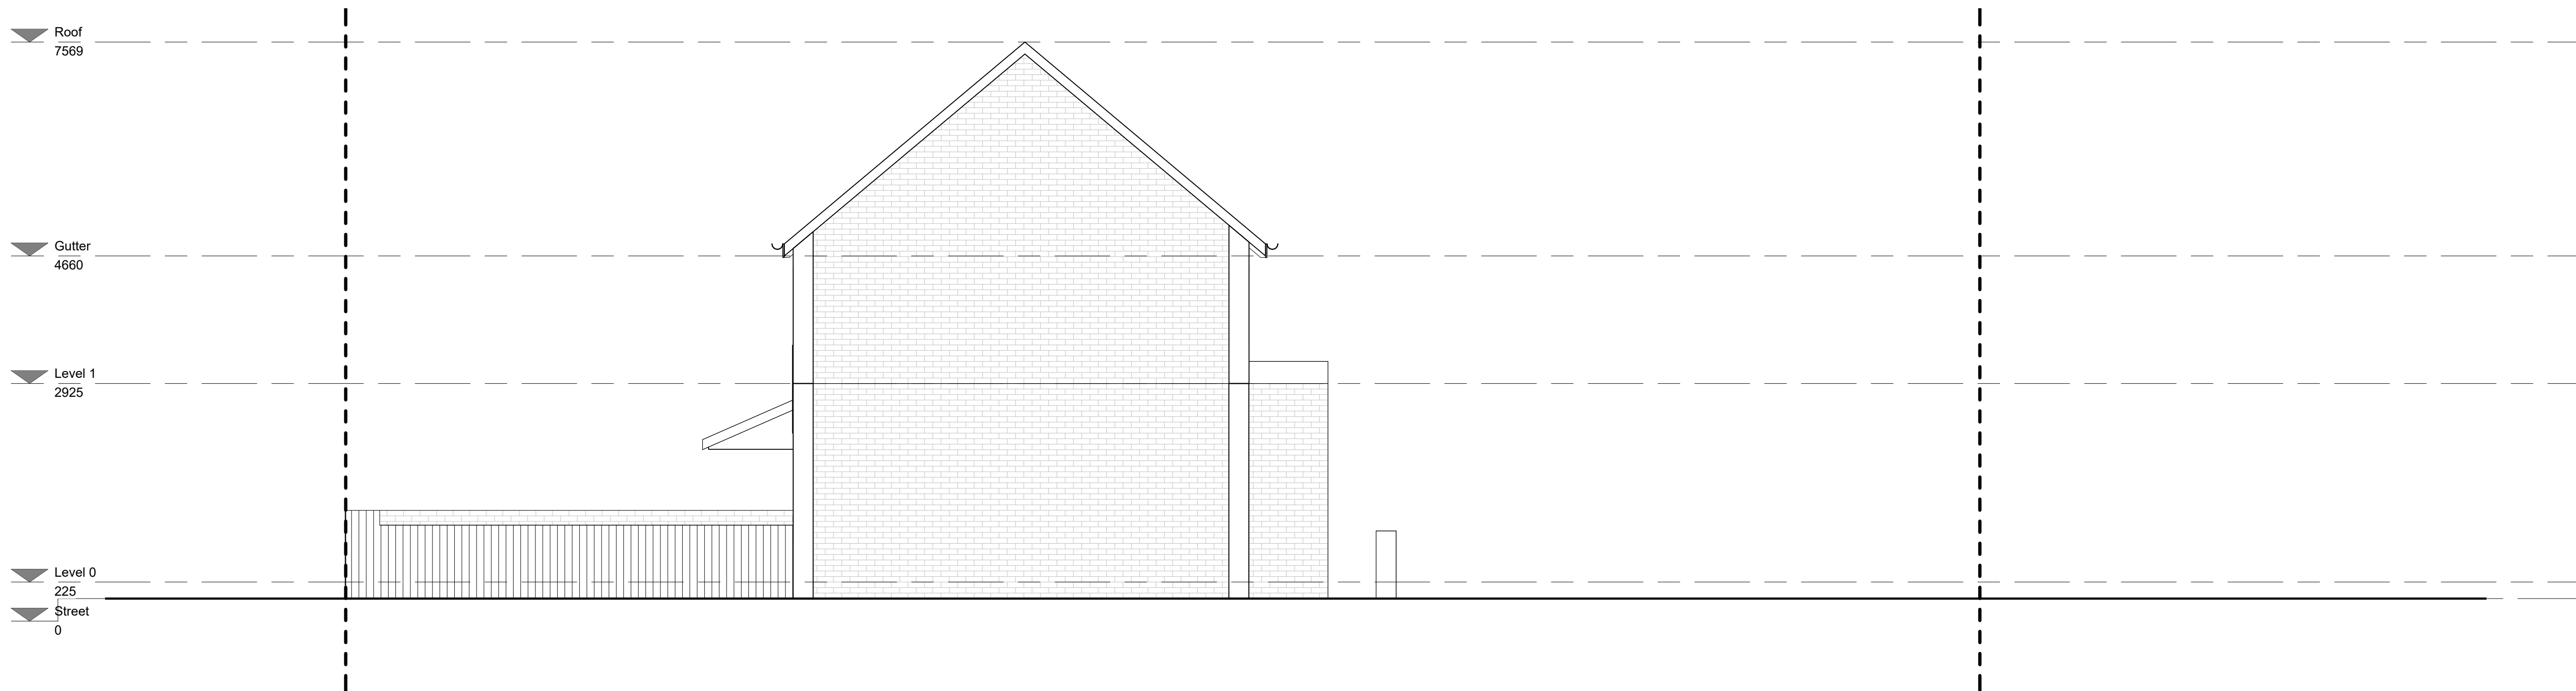

1 Existing Side 1 Elevation
1 : 50

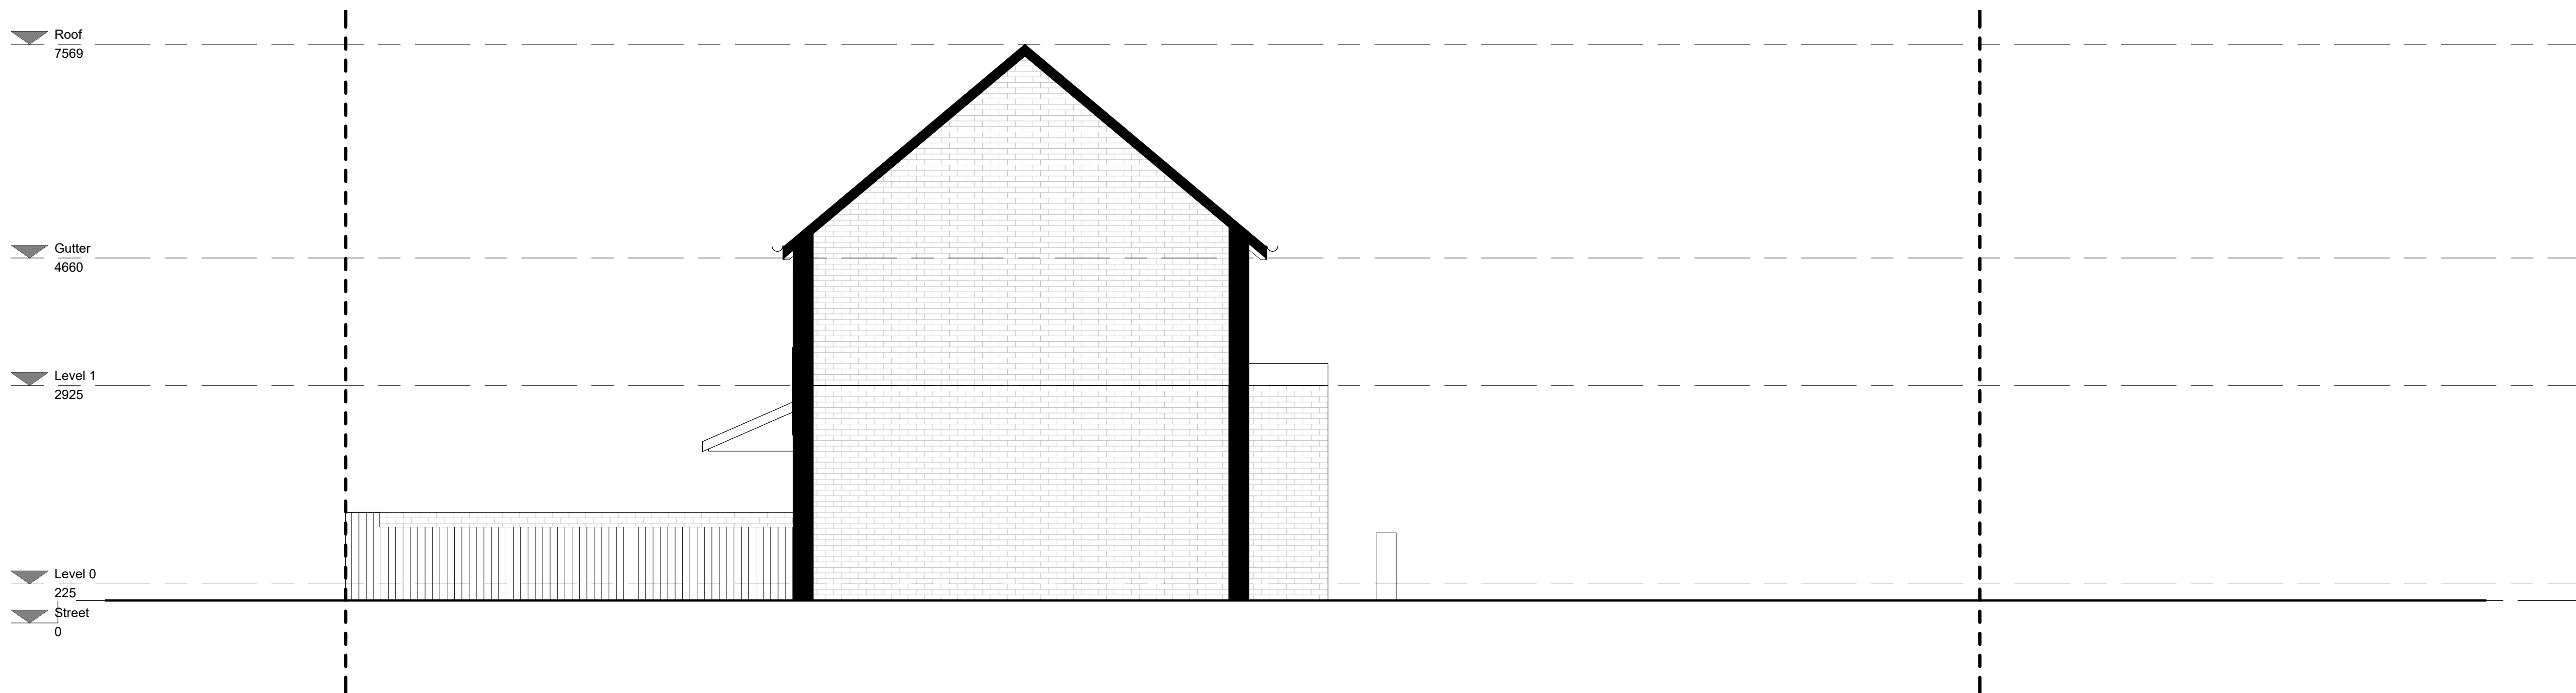

2 Proposed Side 1 Elevation
1 : 50

Status
PLANNING PERMISSION

Client
Kayleigh Byrne

Project Title
104 LEWIS DRIVE HEYWOOD OL10 3NB

Drawing Title
Existing and Proposed Side 1 Elevations A1

Project No.
2024 28

Drawing No.
002-SI-XX-00-DR-I-P6

Drawing Date

Rev

Scale at A1

1 : 50

Created By
Rakesh M

m83 Associates Ltd

187 Water Street, Manchester, M3 4JD
Telephone: 07470 671 234
Email: rakesh@m83associates.com

arb
Architects
Registration
Board
REG NO: 130844A

RIBA
Chartered Practice



VISUAL SCALE 1:50 @ A1