



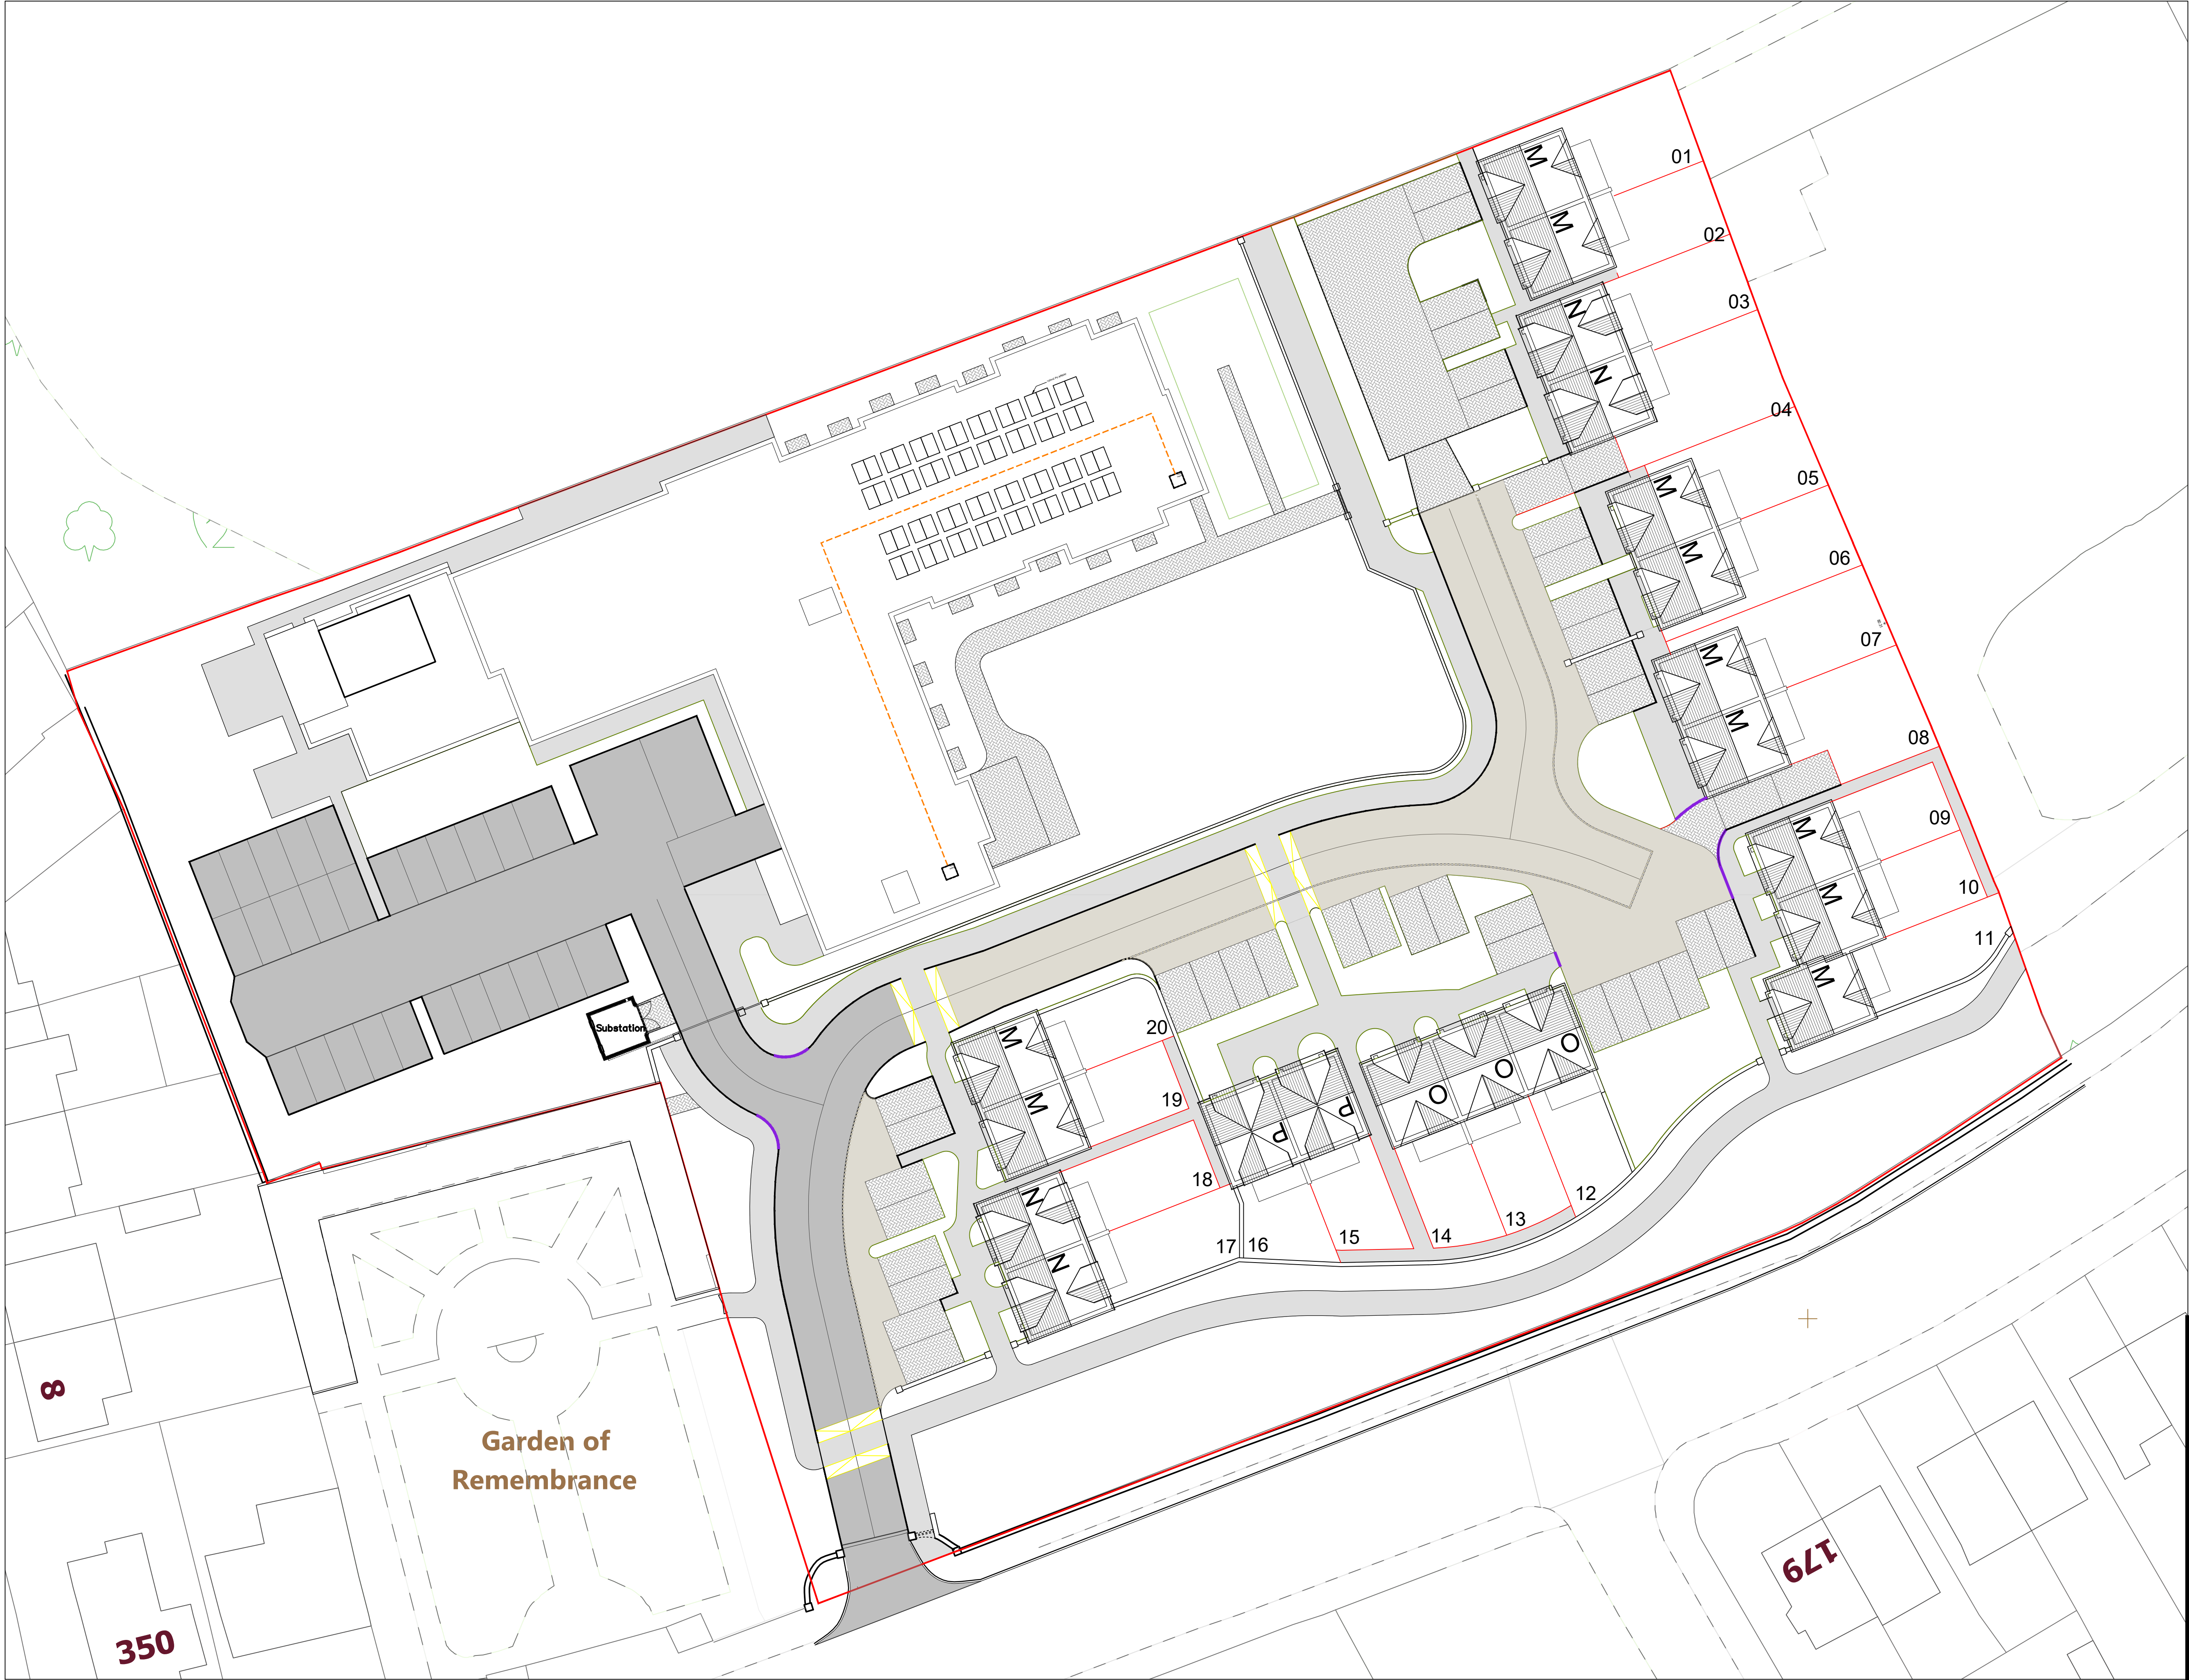

- Primary Road
Dark Grey Asphalt
- Secondary Road
Light Buff Asphalt
- Pavement/Footpath
Light Grey Asphalt
- Speed Bump/Crossing
Painted Yellow
- Parking/Secondary Footpath
Light Buff Block Pavers
- Granite Setts Between Road and
Shared Surfaces
- 100mm Kerb
- Drop Kerb

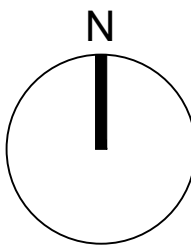

MÜLLER
PROPERTY GROUP

Project Parkfield, Middleton, Manchester, M24 4EB			
Title Proposed Hard Landscaping Plan			
Scale 1:250@A1	Date April 25	Job No 23590	Original
Drawn By F11	Checked		
Category L	CISfo Element -	Sequential No 014	Revision B

Unit 23/ 24
Beechfield House
Winterton Way
Macclesfield
Cheshire
SK11 0LP

Telephone
01625-509187

E-Mail
architects@
bower-martin.co.uk

Chartered Architects
Surveyors

