
notes:

1. DO NOT SCALE FROM THIS DRAWING - USE FIGURED DIMENSIONS ONLY.
2. TO BE READ IN CONJUNCTION WITH ALL OTHER CONSULTANTS / SPECIALISTS DRAWINGS. REPORT ANY DISCREPANCIES BEFORE AFFECTED WORK COMMENCES.
3. ALL SETTING OUT DIMENSIONS TO BE CHECKED ON SITE BY CONTRACTOR BEFORE WORK COMMENCES.

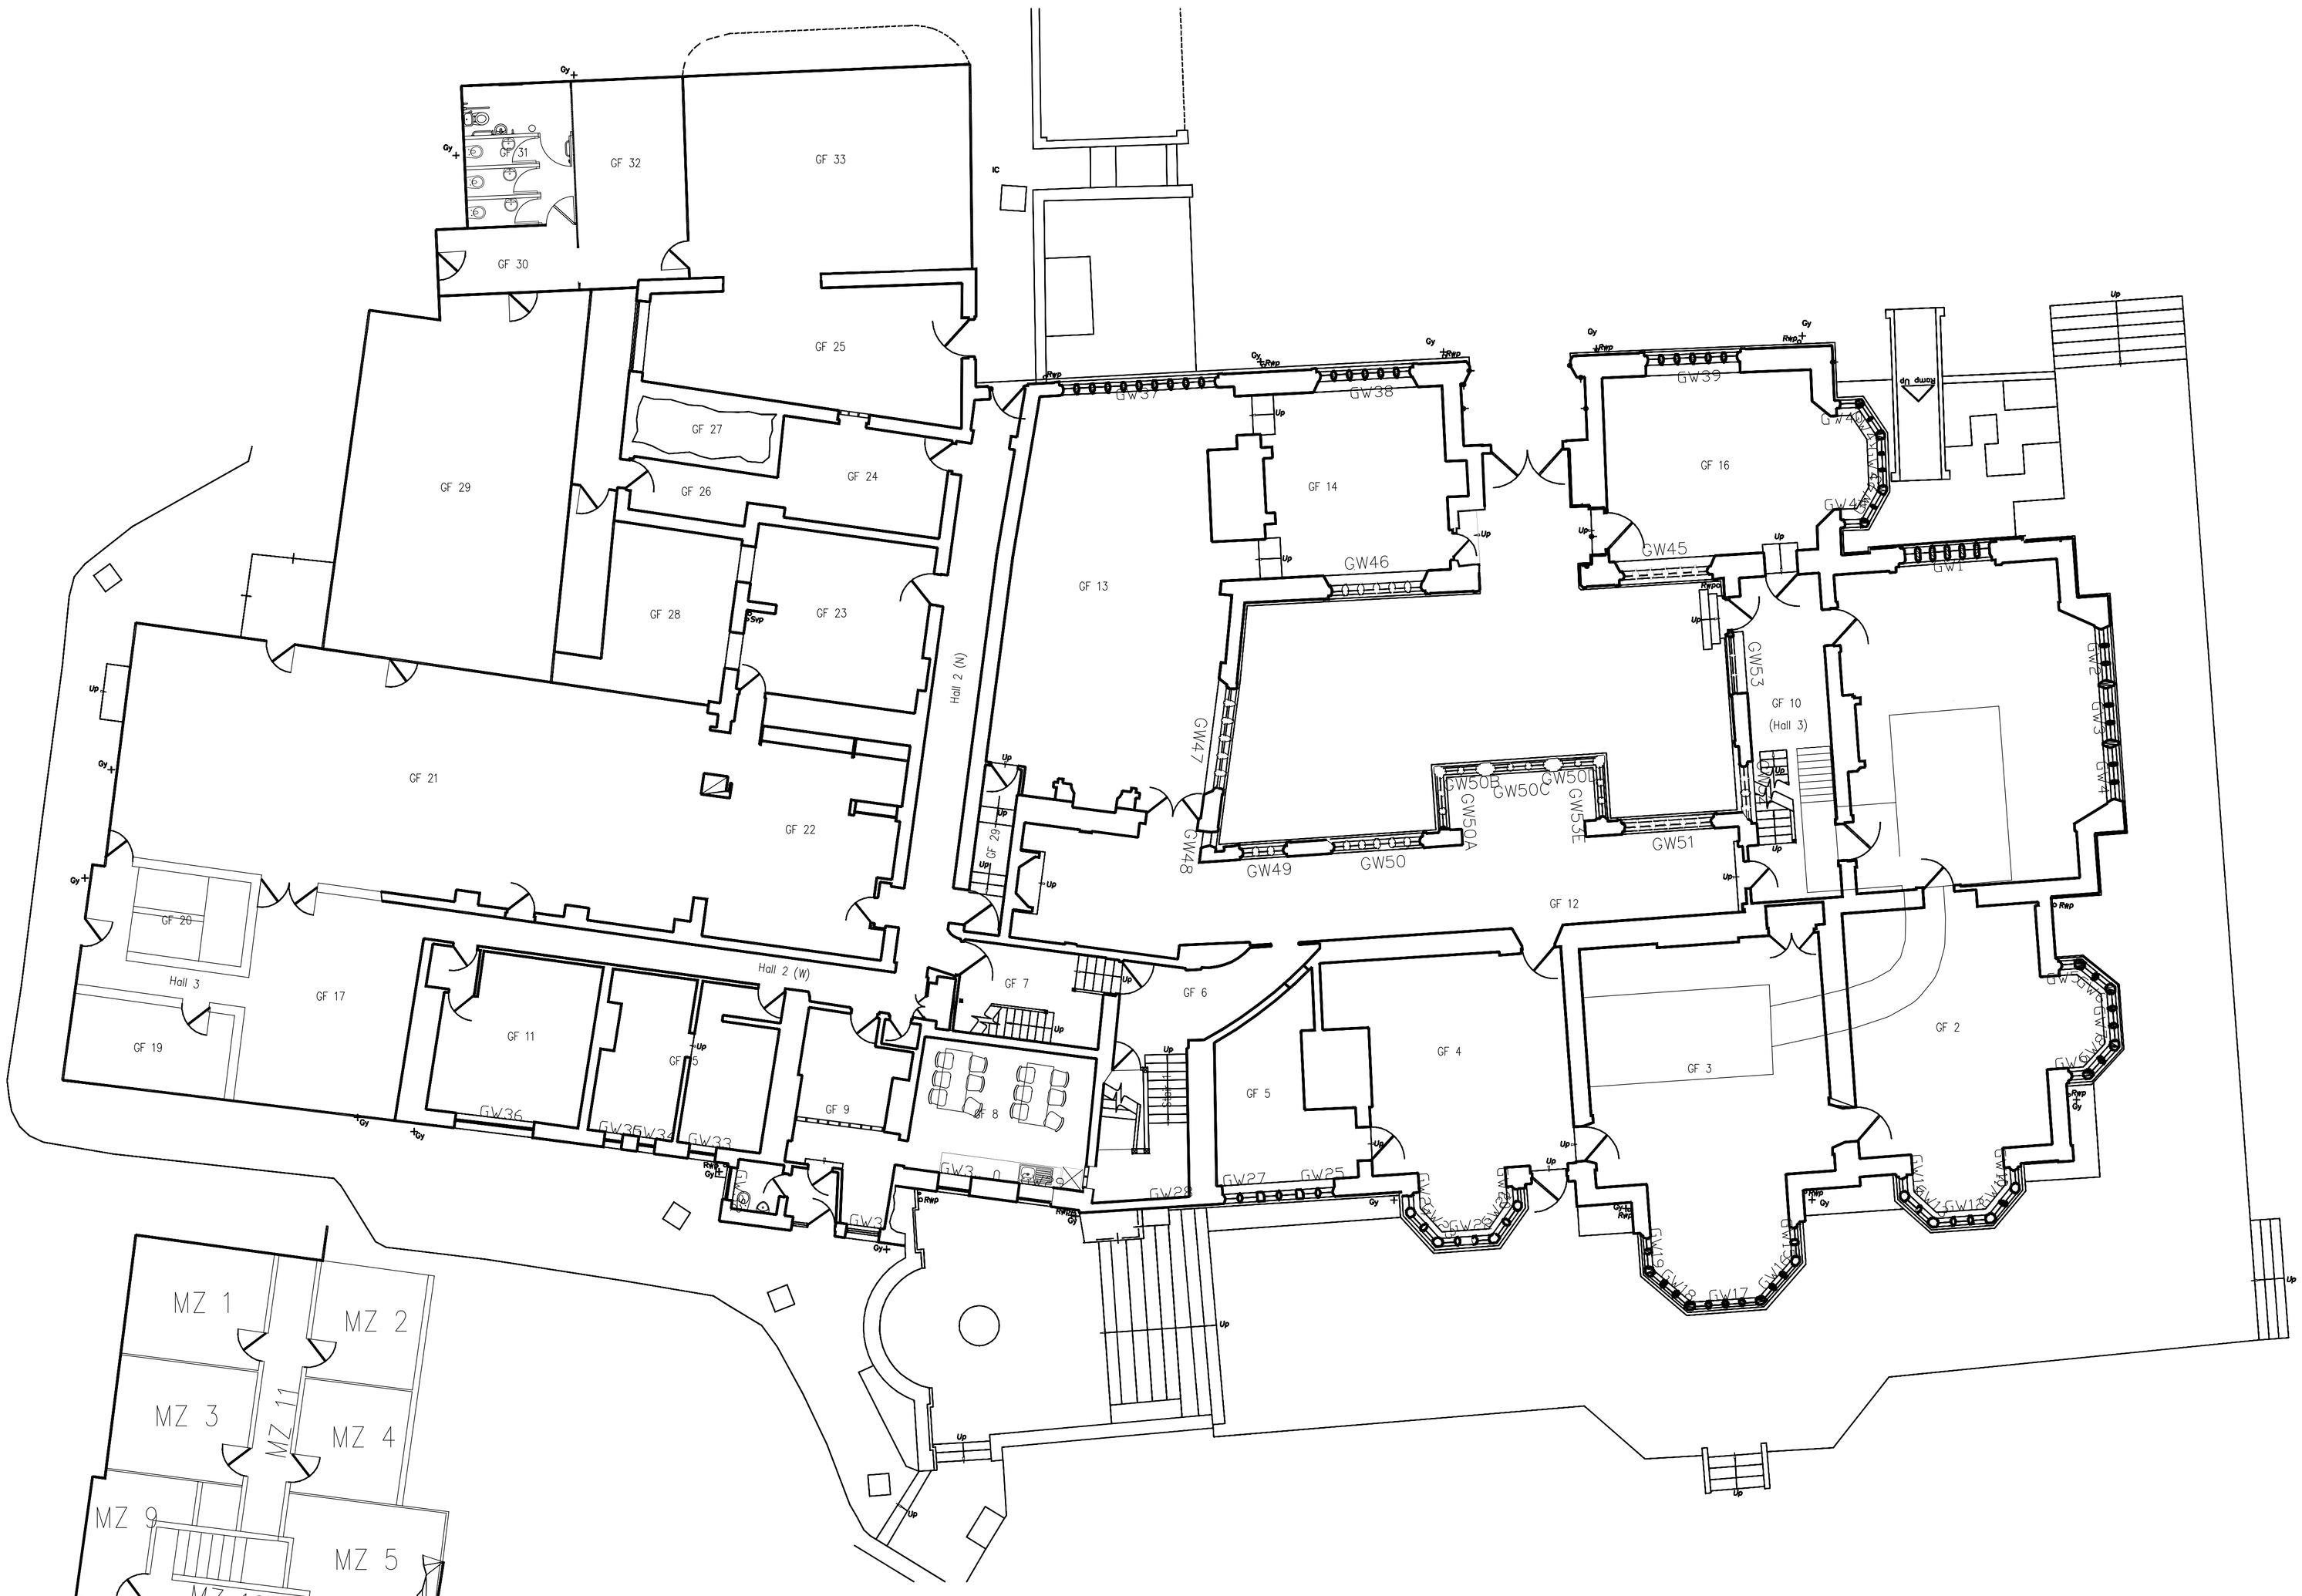

N

0 1 2 3 4 5

REVISIONS | P01 FIRST_ISSUE 14/07/22 SMG LM

DATE: DRAWN: CHECK

CLIENT	Rochdale Borough Council
PROJECT	HOH - Hopwood Hall
TITLE	Ground Floor Existing and Removal Works
NUMBER	HOH-SEV-XX-00-DR-A-02010
REVISION	P01
STATUS	Planning
SCALE	1:100 @A1
DATE	14/07/22
DRAWN BY	SMG
CHECKED BY	LM

seven.

SEVENARCHITECTURE.CO.UK

Studios at :
Unit 1.3, Wauk Mill, 51 Bengal Street,
MANCHESTER, M4 6LN
t : 0161 236 5655

Clarendon House, Victoria Avenue,
HARROGATE, HG1 1DY
t : 01423 709 807

24 Greville Street,
LONDON, EC1N 8SS
t : 0203 036 0691