


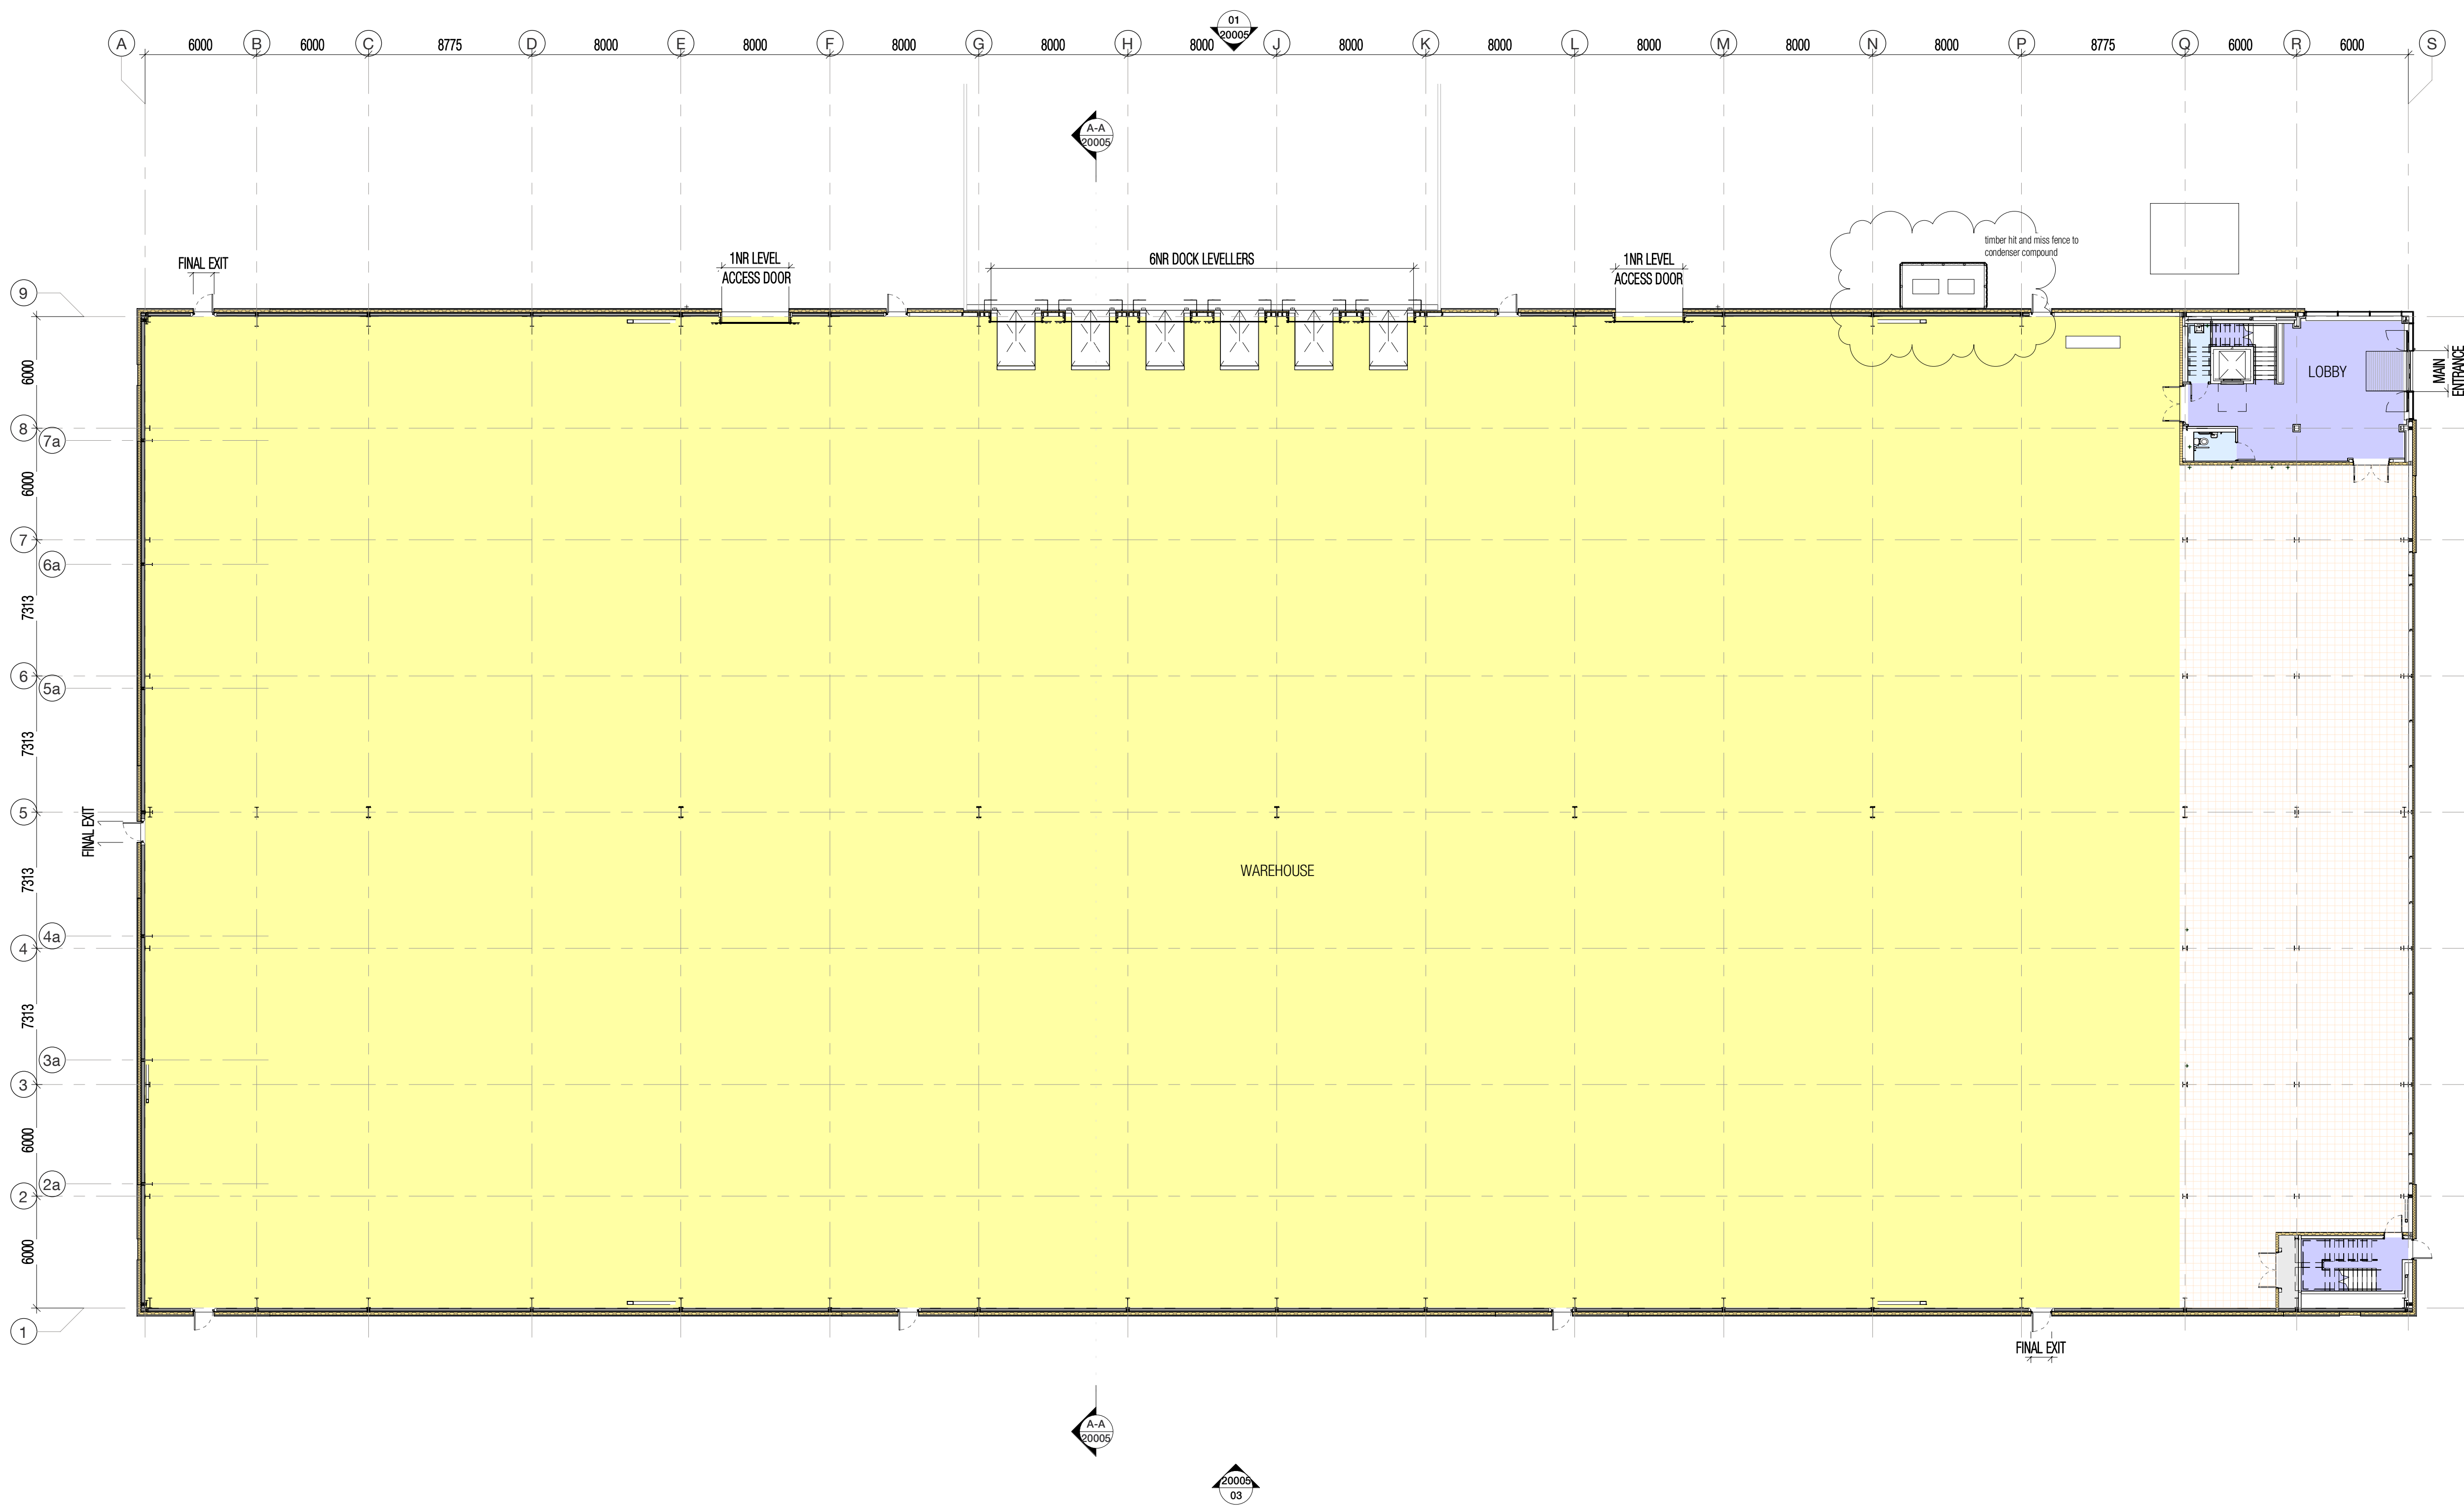

- Room Key
- CIRCULATION
 - FUTURE OFFICE
 - RISERS
 - WAREHOUSE
 - WC's

INFORMATION CONTAINED IN THIS DRAWING IS THE SOLE COPYRIGHT OF DLA ARCHITECTURE LTD AND IS NOT TO BE REPRODUCED WITHOUT PERMISSION

DO NOT SCALE, REFER TO FIGURED DIMENSIONS ONLY

REVISIONS			
P 01	PLANNING ISSUE	11/02/22 PT BG	
P 02	PLANNING NMA - TIMBER HIT & MISS FENCE TO CONDENSER COMPOUNDS -- LOUVRES ADDED TO ELEVATIONS	30/05/23	



NORTH



55 St Pauls Street | Leeds | LS1 2TE
0113 887 3100
www.dla-architecture.co.uk

PROJECT
KINGSWAY PLOT M

TITLE
UNIT M3
G.A. PLAN GROUND FLOOR

SCALE	DATE	
1 : 200 @ A1	17/12/21	
DLA REF	DRAWN	REVIEWED
2021-135	JH	BLG

PROJECT	ORIGIN'R	ZONE	LEVEL	TYPE	ROLE	NUMBER
KPM	DLA	M3	XX	DR	A	20000

STATUS	REVISION
PLANNING	P 02

NOTES

All drawing is to be read in conjunction with OTHER CONSULTANTS information
This drawing is for PLANNING not to be used for any other purpose

Drawings to be read in conjunction with the following DLA drawings:

- 2021-135 / 20000 GA PLAN GROUND FLOOR
- 2021-135 / 20001 GA PLAN FIRST FLOOR
- 2021-135 / 20002 GA PLAN ROOF
- 2021-135 / 20005 GA ELEVATIONS & SECTION

