

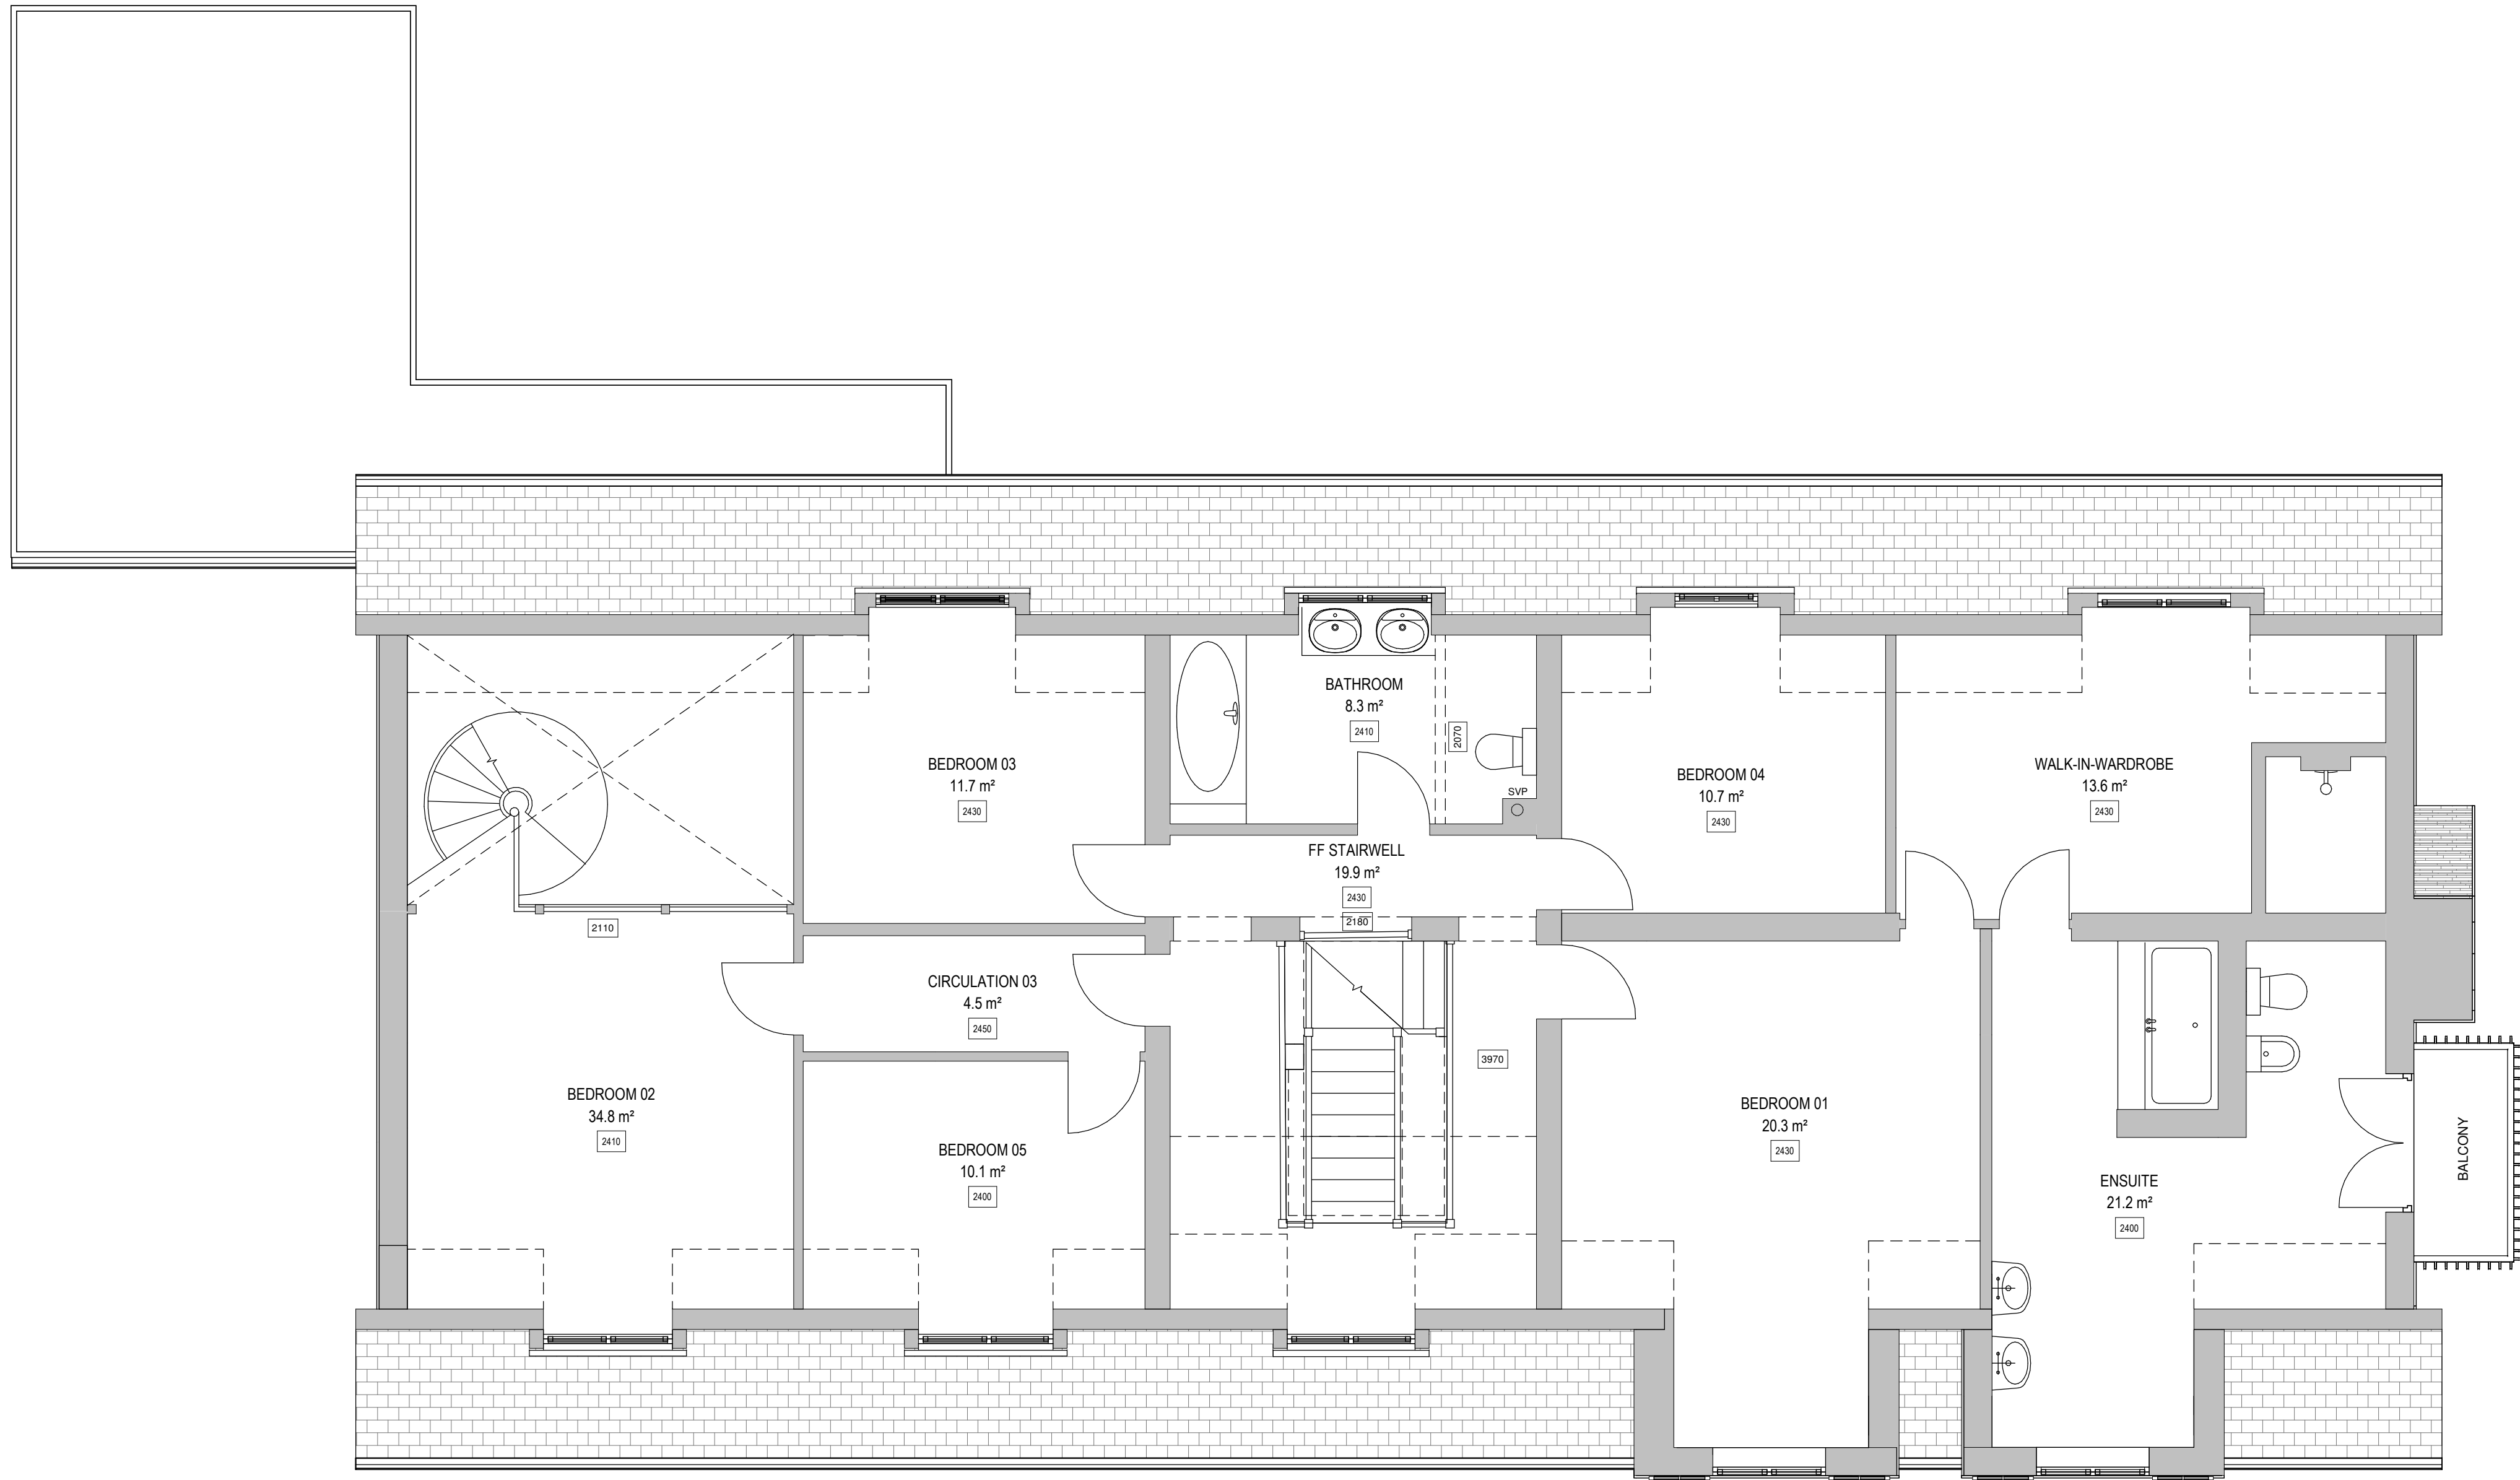



Notes:
This drawing is copyright. Figured dimensions are to be followed in preference to scaled dimensions and particulars are to be taken from the actual work where possible. Any discrepancy must be reported to the architect immediately and before proceeding. If in doubt, ask.

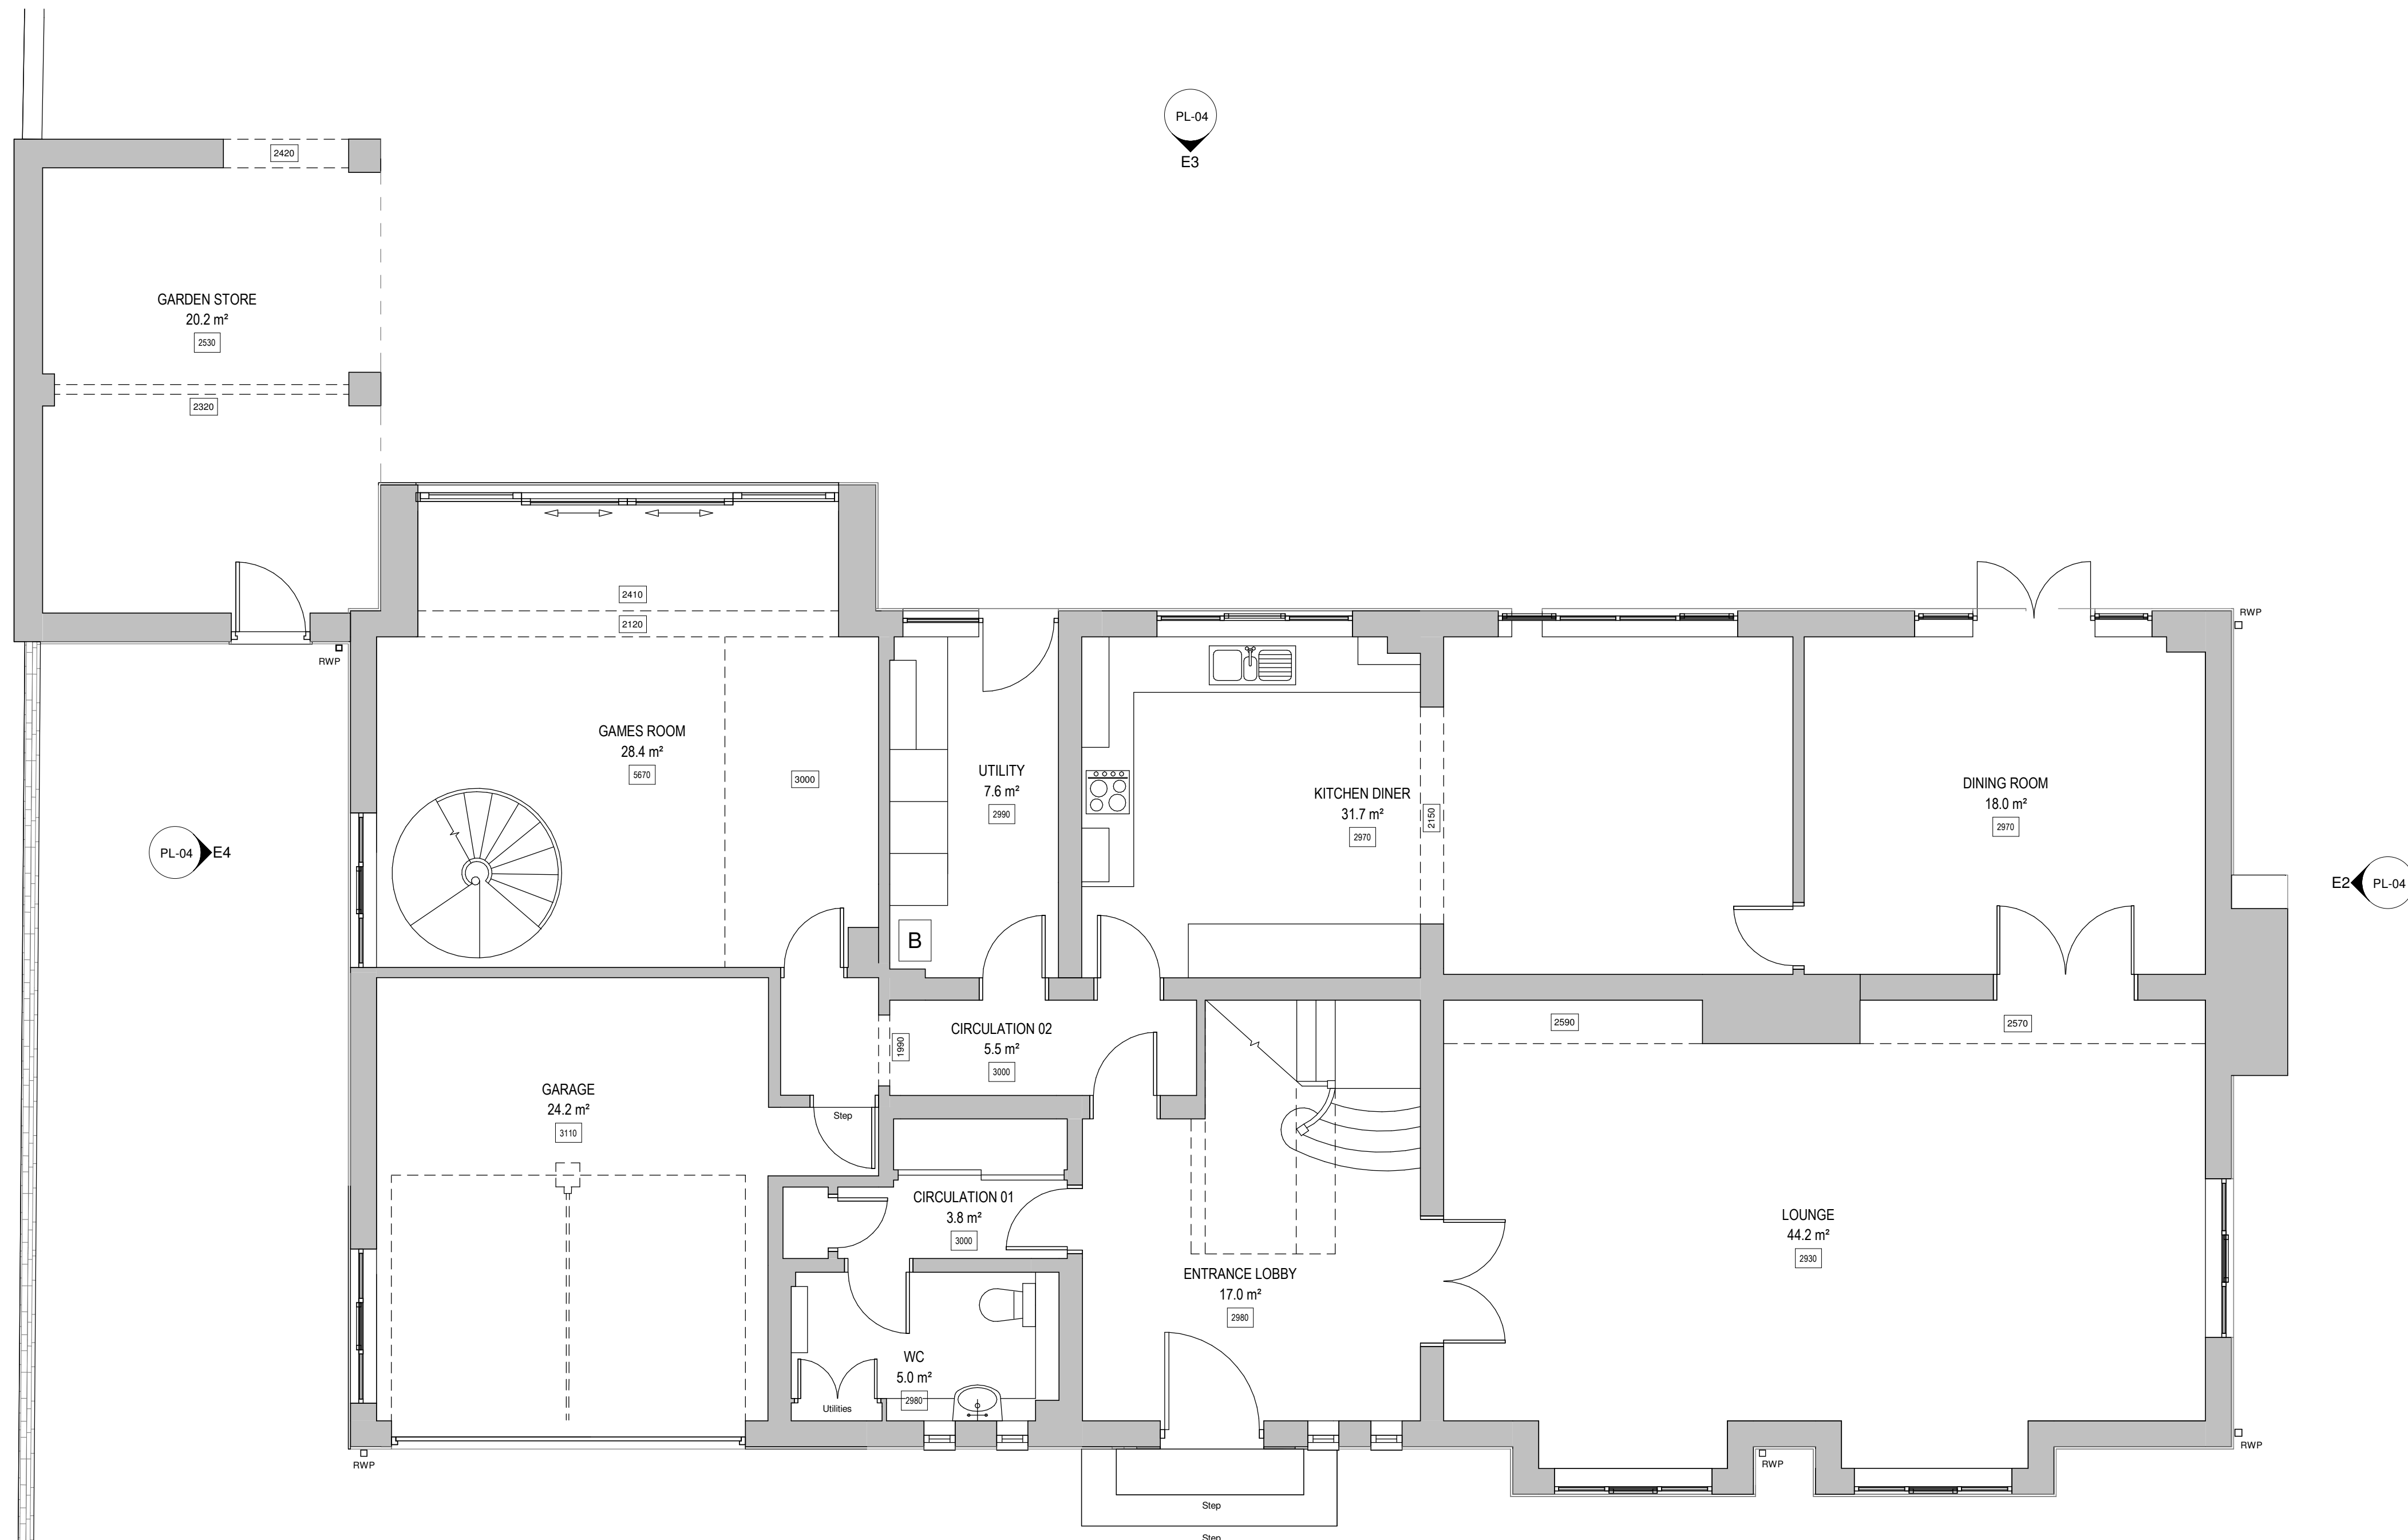

2 Existing First Floor Level
1 : 50

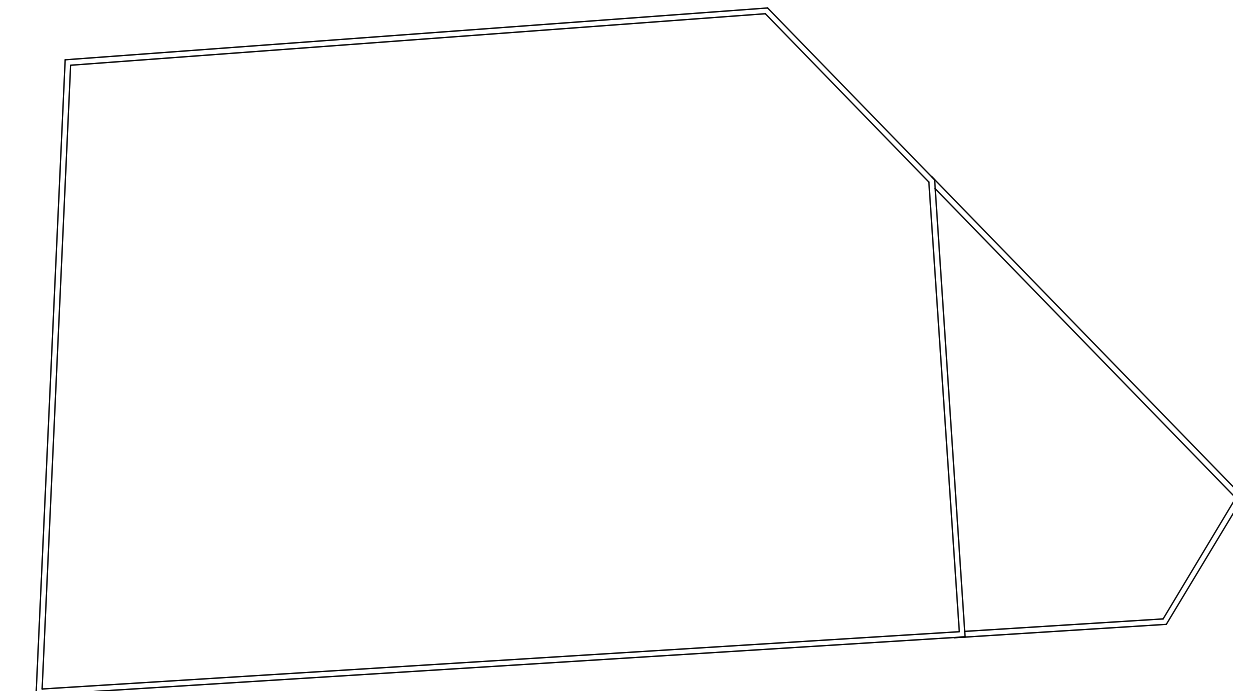

1 Existing Ground Floor Level
1 : 50

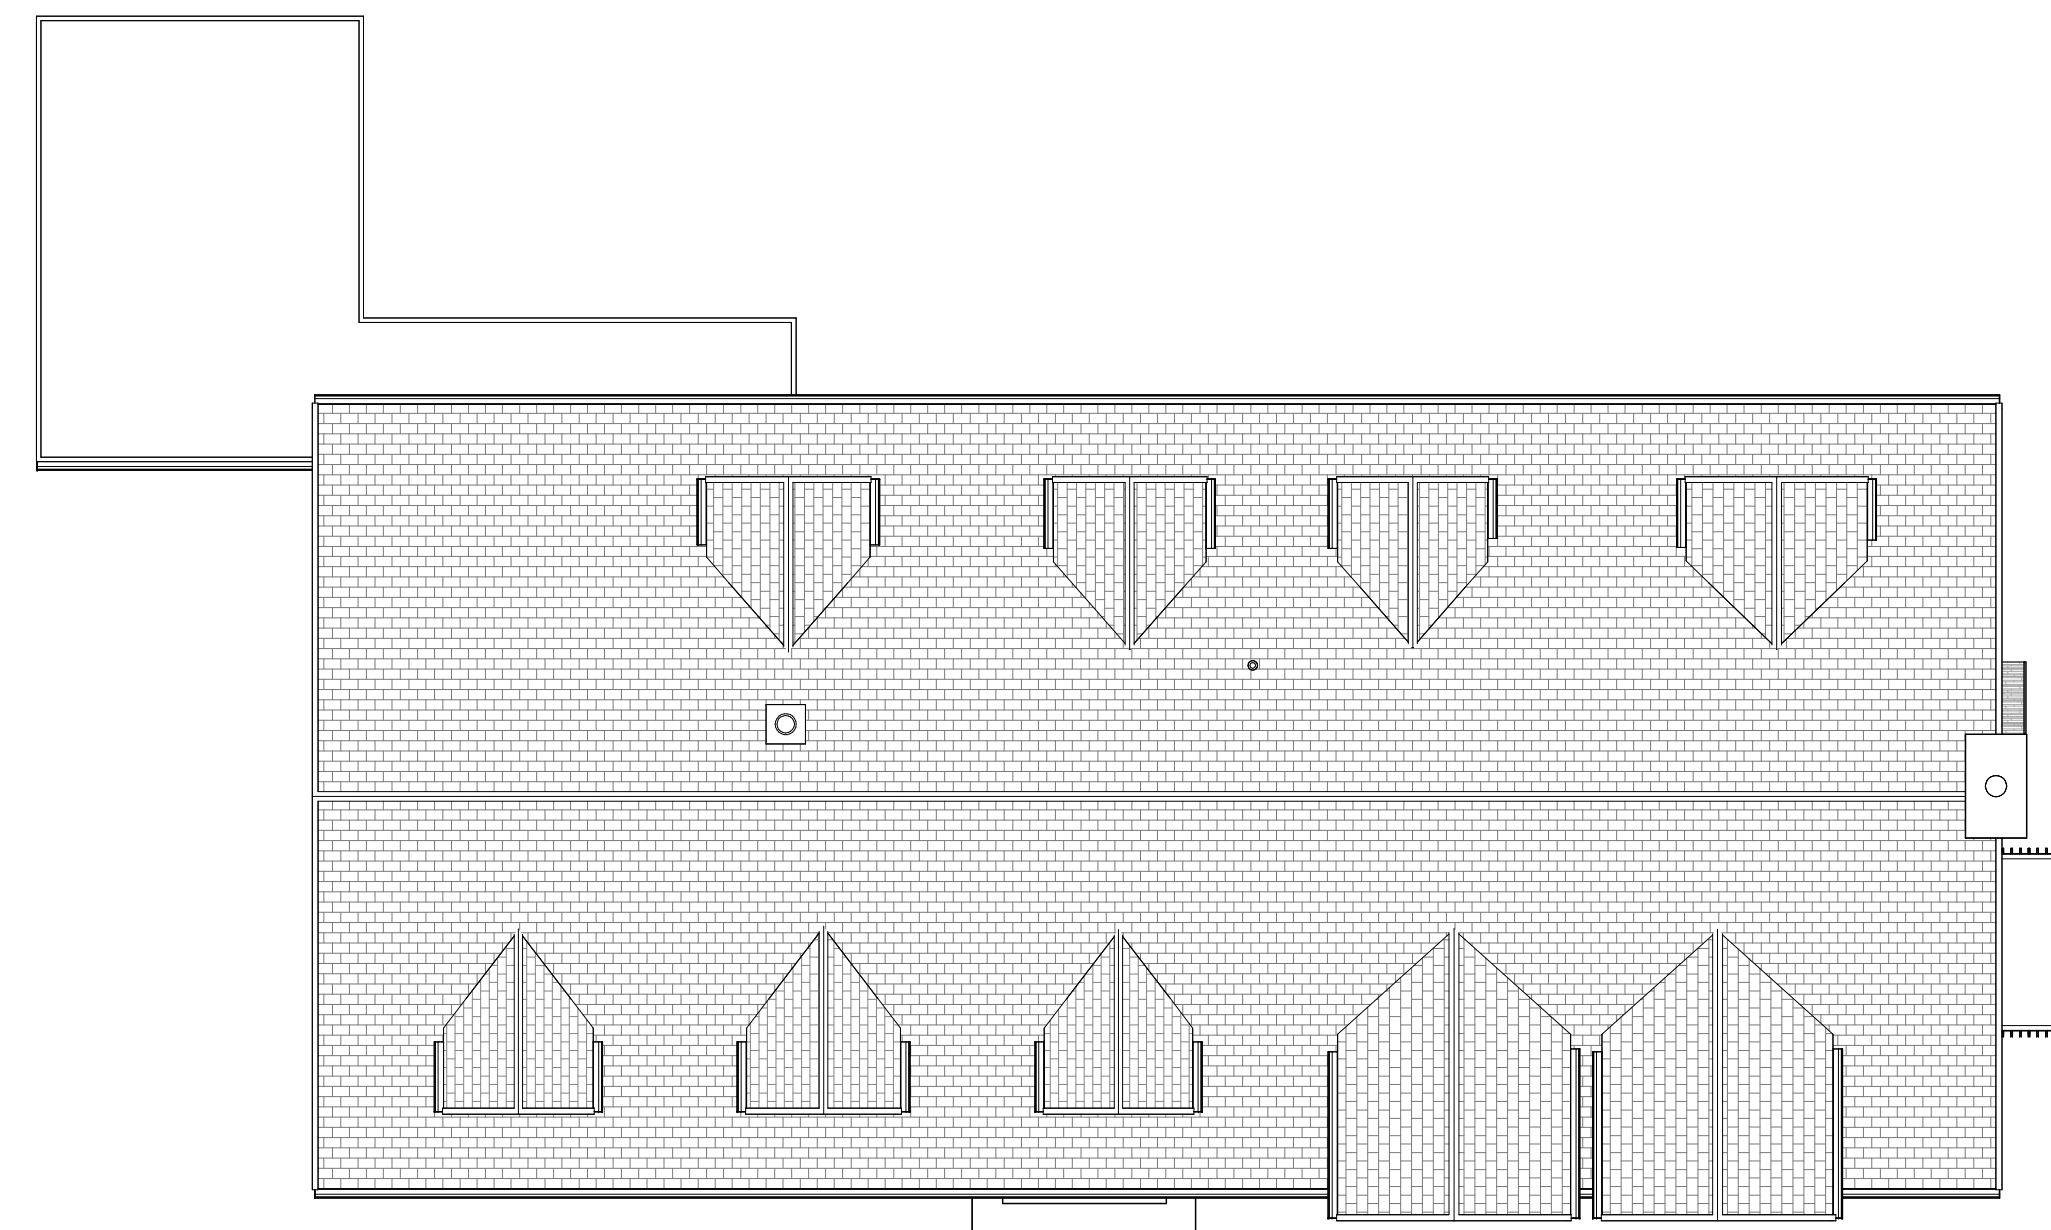

3 Existing Roof Level
1 : 100

Rev	Description	Date
Revised Schedule		
Rev No:		
Drawn by:	DW	
Project No:	DWA-2421	
Project:	4 Norford Way, Rochdale, OL11 5QS	
Drawing Title:	Existing Plans	
Drawing No:	DWA-2421-PL-03	
Date:	05/08/24	Scale: As indicated
Client:	Dr Sarwar	
Architect:	Dan Worden Architecture	
Tel:	07581 584180	
Email:	enquiries@danwordenarchitecture.co.uk	
Web:	danwordenarchitecture.co.uk	