


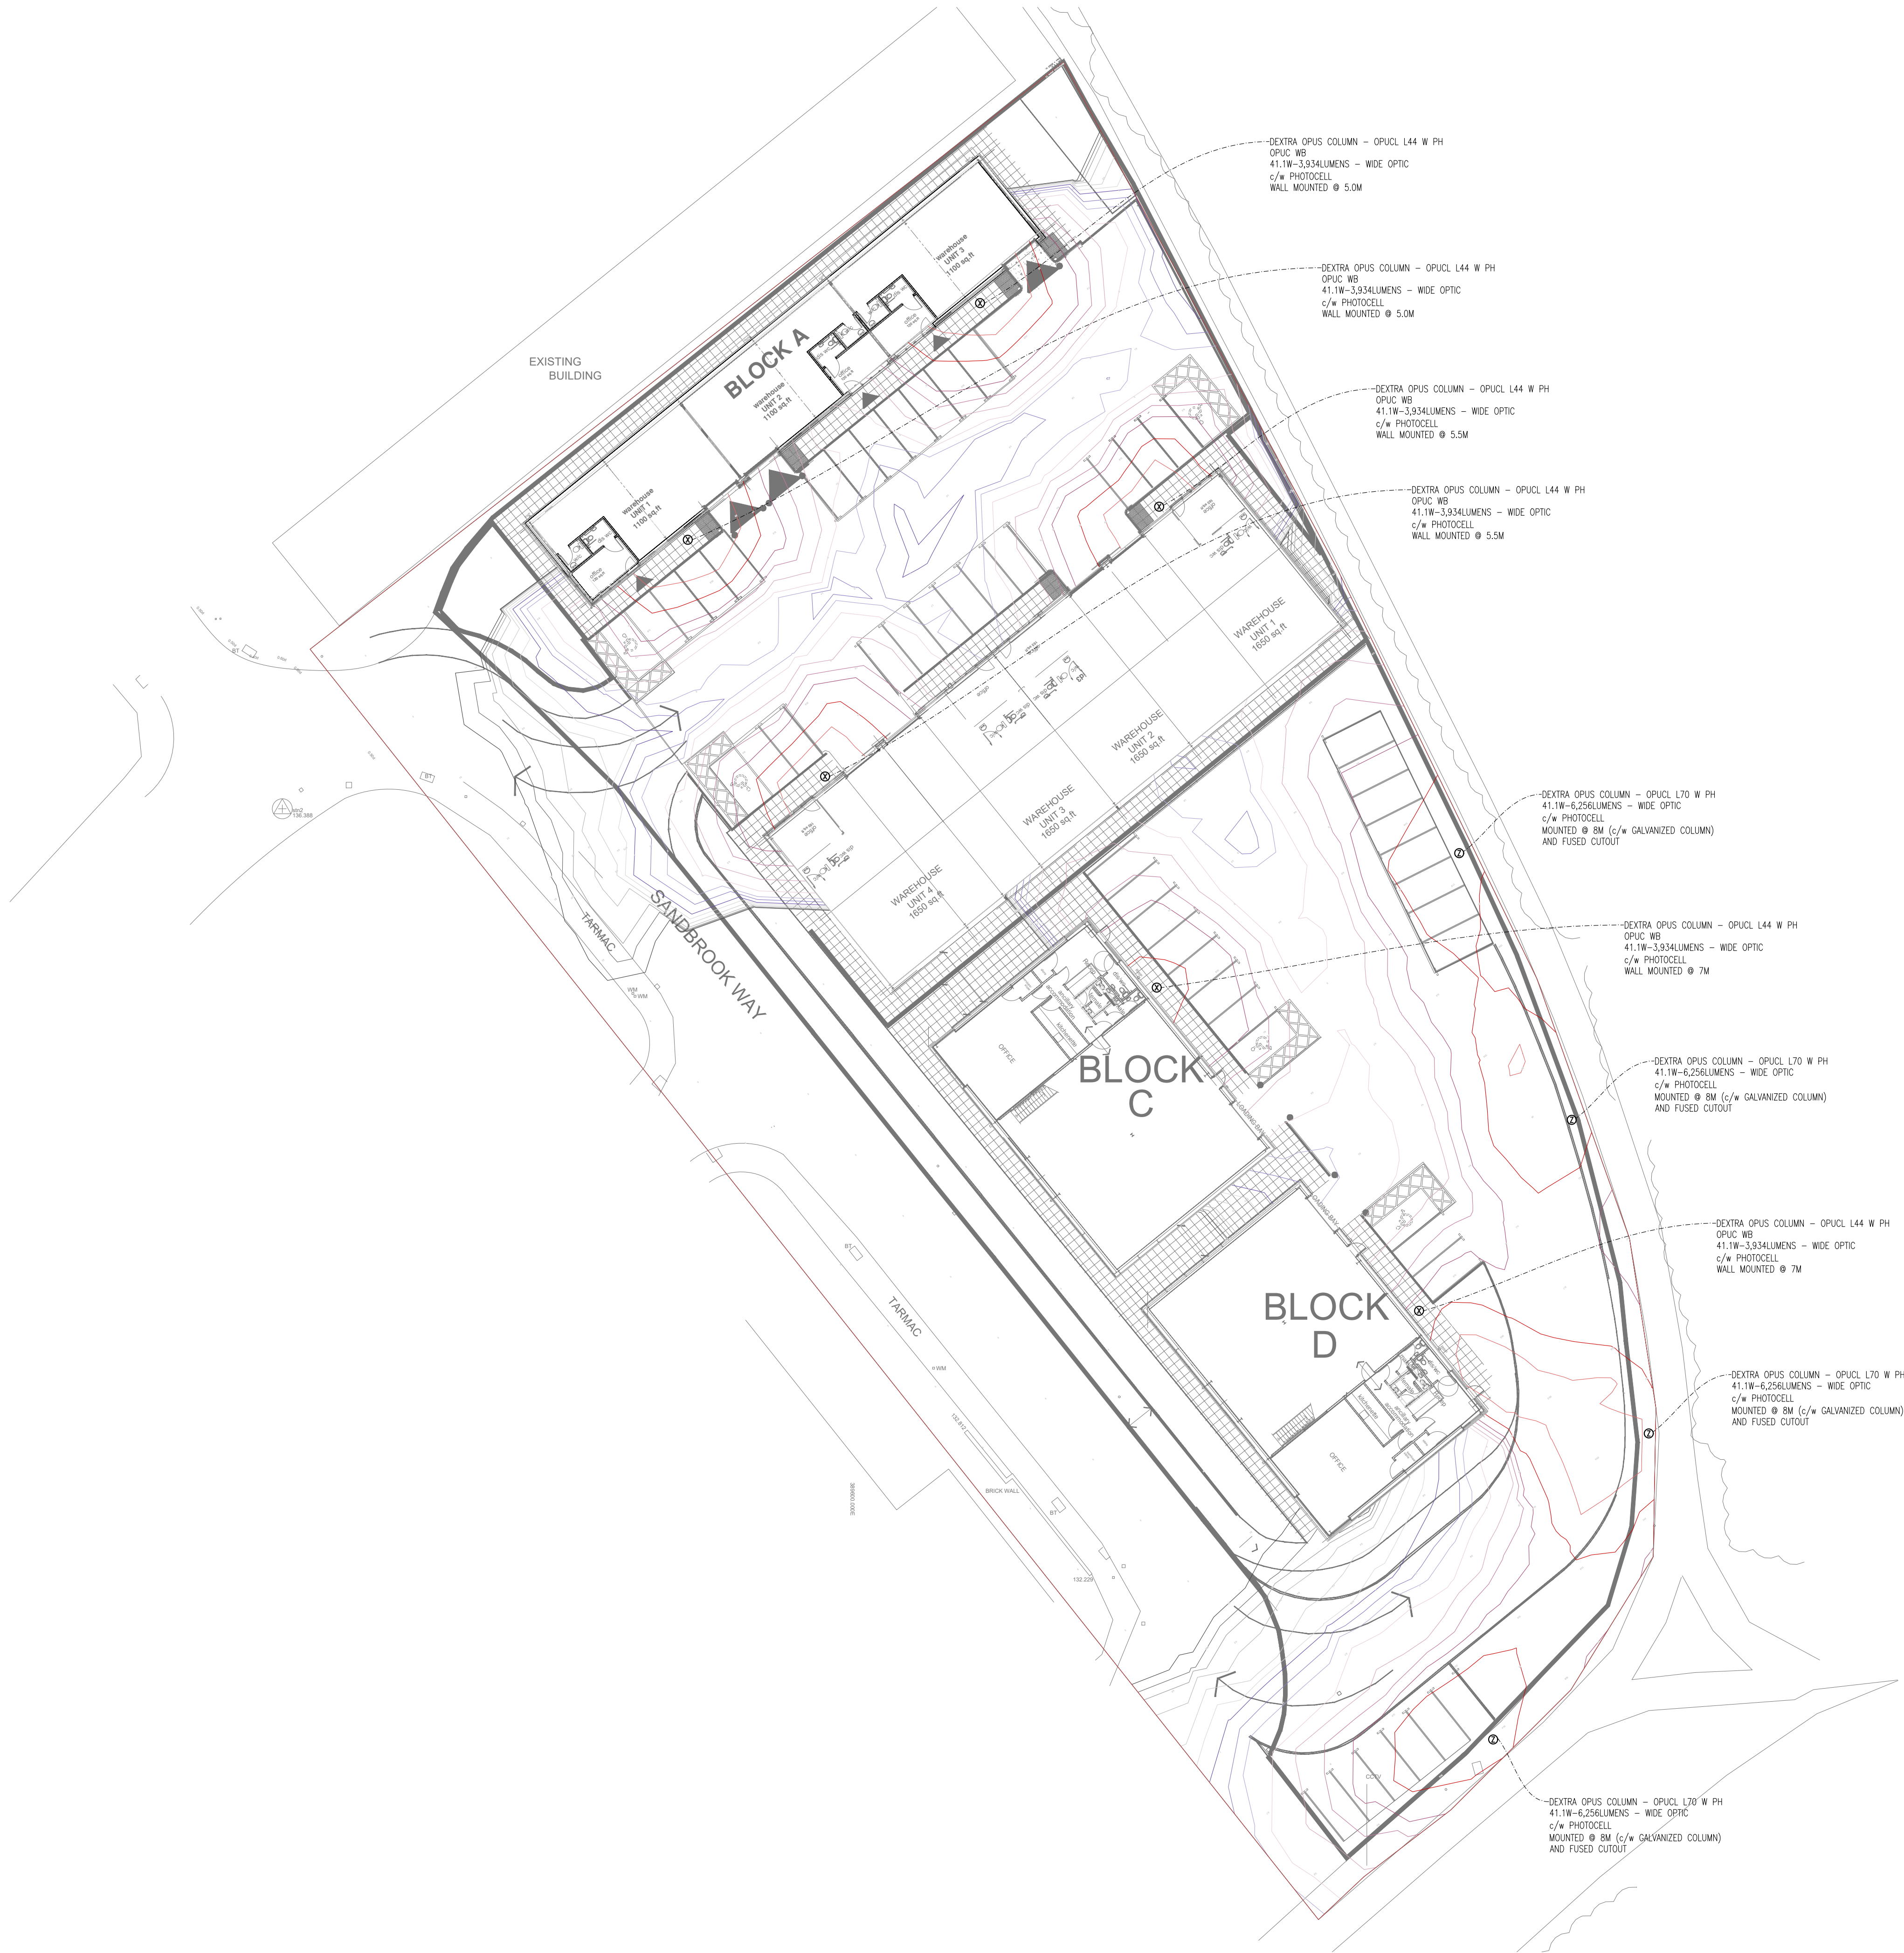

REF X: WALL MOUNTED



REF Z: COLUMN MOUNTED

Rev	Description	Date
Energy Rating Services Ltd Telephone +44 (0) 7812 345153 Email admin@energy-rating.org 150 Carr Lane Tarleton, PRESTON Lancashire PR4 6BU		
Project	PROPOSED INDUSTRIAL DEVELOPMENT PHASE 2 - SANDBROOK PARK ROCHDALE	
Title	PROPOSED SITE - EXTERNAL LIGHTING	
Project no -	Drawing number E001	Revision A
Scale NTS@A1	Drawing Status -	Drawn by SJW Checked by JMS