


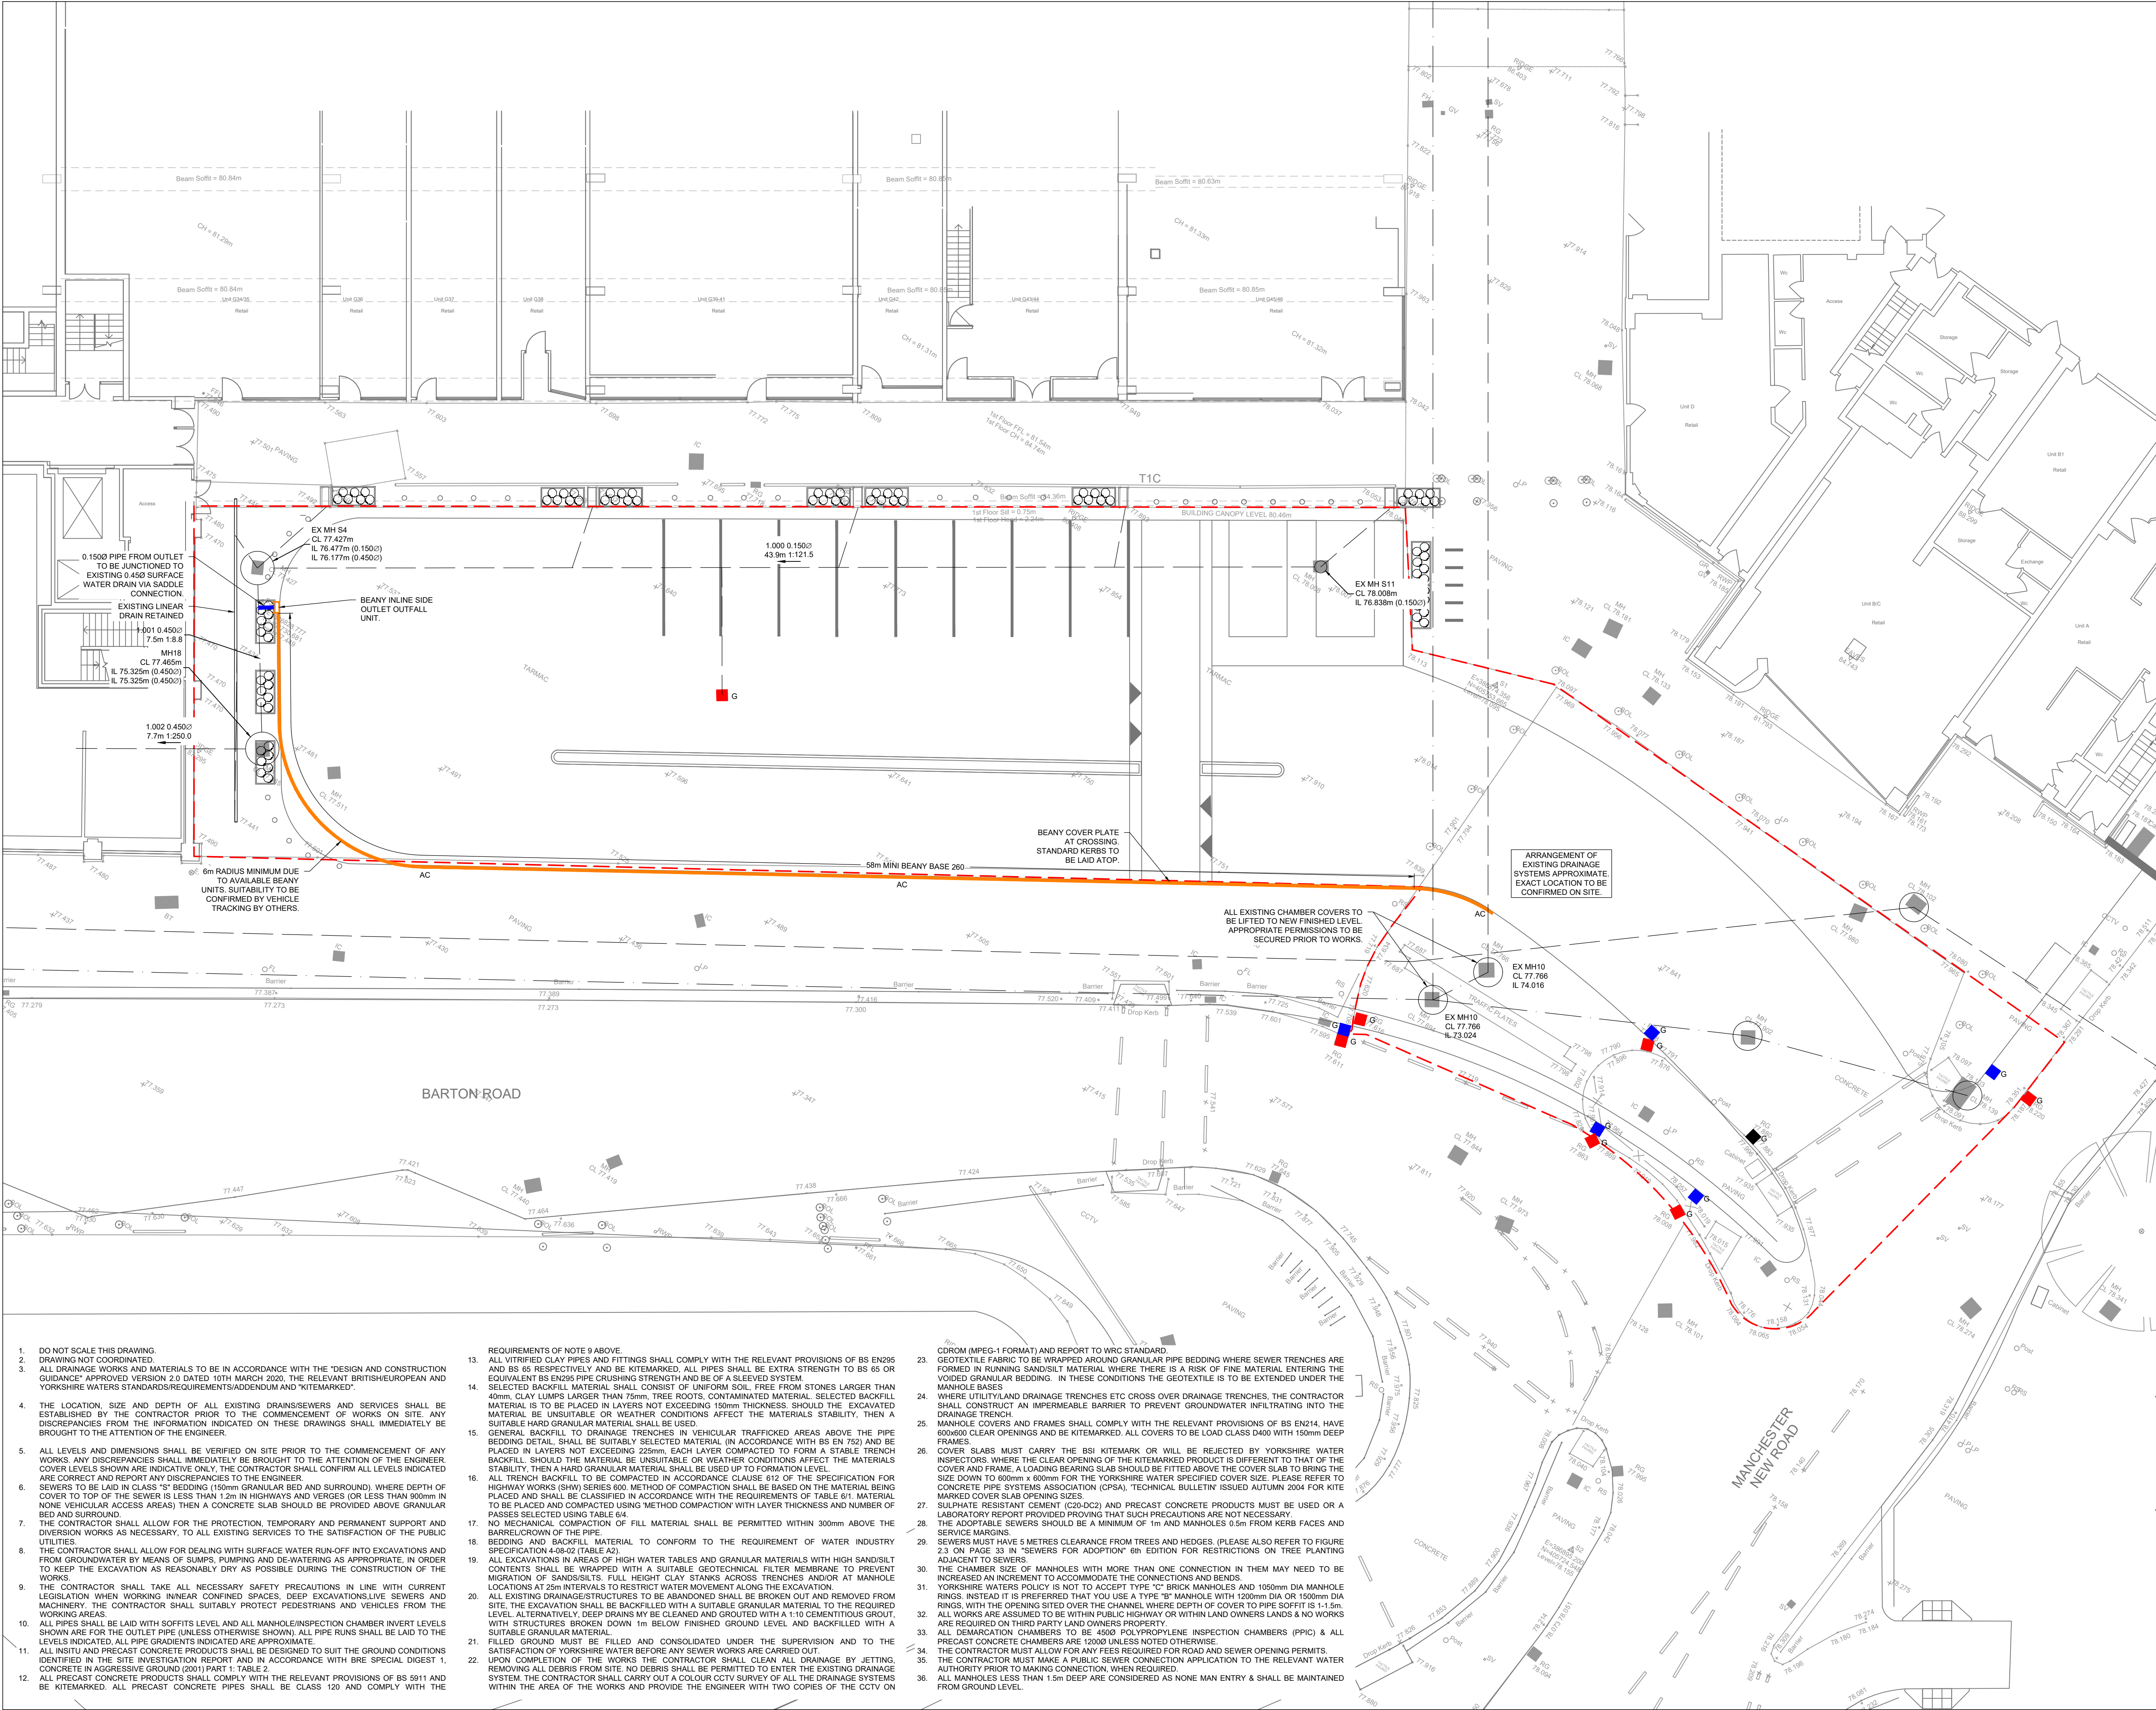

DESIGN RISKS

1. DEEP EXISTING INSPECTION CHAMBERS WITHIN THE SITE.

2. DEEP EXCAVATIONS TO INSTALL CONNECTION TO EXISTING DRAINAGE.

3. EXISTING SERVICES PRESENT WITHIN THE AREA. CONTRACTOR TO LOCATE ALL EXISTING SERVICES PRIOR TO CONSTRUCTION.

KEY:

EXISTING SW

EXISTING FW

PROPOSED BEANY KERB

SITE BOUNDARY

G

EXISTING GULLY TO BE RETAINED

G

EXISTING GULLY YO BE REMOVED

G

PROPOSED GULLY

AP

BEANY ACCESS POINT

P01	03.03.23	INITIAL ISSUE	DM
REV	DATE	DESCRIPTION	BY
AMENDMENTS			
PROJECT MIDDLETON SHOPPING CENTRE CAR PARK			
TITLE DRAINAGE STRATEGY			
CLIENT ELLANDI			
HOLLOWAY JENNINGS Consulting Civil & Structural Engineers			
CONNAUGHT HOUSE, PARK VIEW, LOFTHOUSE WAKEFIELD, WF3 3HA T 01924 824 433 admin@hjce.co.uk www.hjce.co.uk			
STATUS S4 - PRELIMINARY			
DESIGNED BY	DM	CHECKED BY	MH
DRAWN BY	DM	DATE	03.03.23
HJCE REF.			7137
SCALES @ A1			1:125
PROJECT - ORIGINATOR - VOLUME - LEVEL - TYPE - ROLE - NUMBER			REVISION
7137-HJCE-00-XX-DR-D-3000			P01