


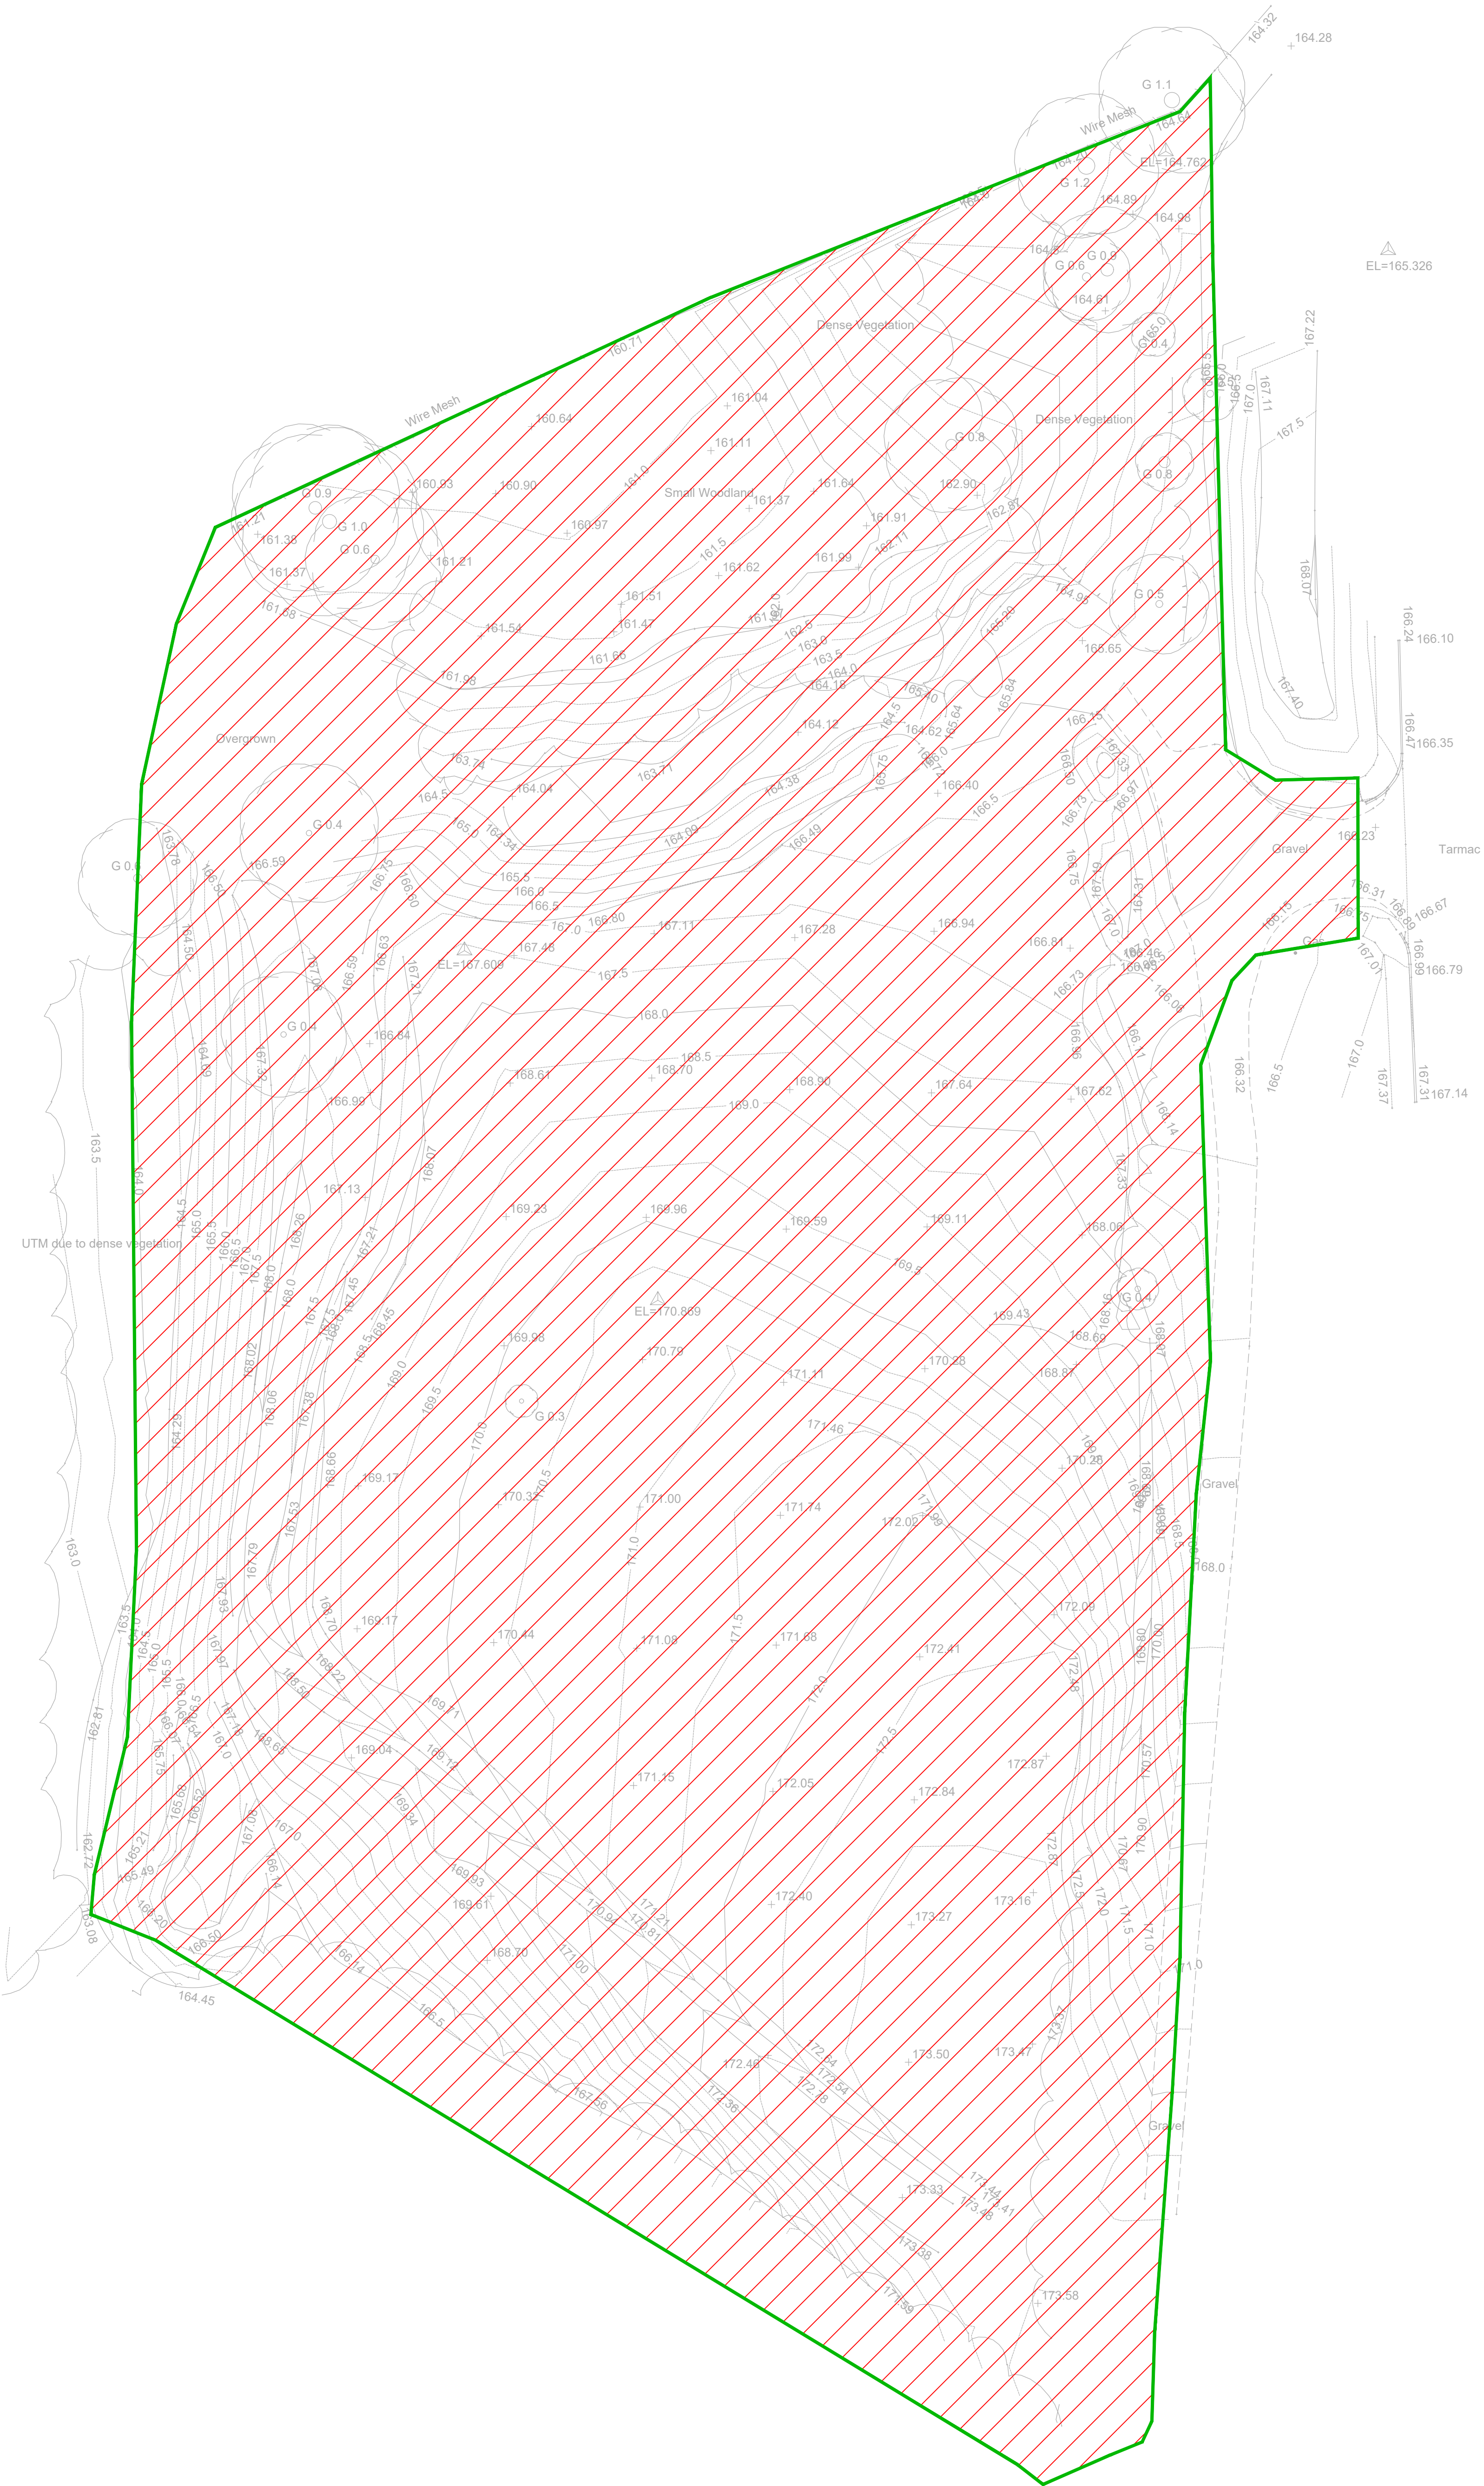

NOTES:

- COPYRIGHT IN THIS DOCUMENT BELONGS TO PAUL WAITE ASSOCIATES LIMITED & ALL RIGHTS IN IT ARE RESERVED BY THE OWNER.
- NO PART OF THIS DRAWING MAY BE COPIED, TRANSFERRED, OR MADE AVAILABLE TO USERS OTHER THAN THE ORIGINAL RECIPIENT, INCLUDING ELECTRONICALLY, WITHOUT PRIOR PERMISSION FROM PAUL WAITE ASSOCIATES LIMITED.
- THIS DRAWING IS TO BE READ IN CONJUNCTION WITH ALL RELEVANT ARCHITECTS & ENGINEERS DRAWINGS & SPECIFICATIONS.
- ALL DIMENSIONS ARE SHOWN IN MILLIMETRES.
- NO DIMENSIONS TO BE SCALED FROM THIS DRAWING.
- ONLY PDF/HARD COPIES OF DRAWINGS SHOULD BE REFERRED TO FOR CONSTRUCTION USE. THE USE OF AUTOCAD DRAWINGS/DWG'S IS UNDERTAKEN ENTIRELY AT THE DEVELOPERS RISK AND ALL DIMENSIONS AND SETTING OUT MUST BE CHECKED IN CONJUNCTION WITH THE ARCHITECT AND ENGINEERS CONSTRUCTION DRAWINGS. ALL DRAWINGS SHOULD BE CONFIRMED AS LATEST ISSUE ON THE DOCUMENT ISSUE SHEET PRIOR TO COMMENCEMENT OF WORKS AND SHOULD BE USED ONLY FOR THEIR DEFINED DRAWING STATUS. ANY DISCREPANCIES BETWEEN THE ARCHITECT AND ENGINEERS DRAWINGS ARE TO BE IMMEDIATELY NOTIFIED TO ALL PARTIES.

KEY:

— SITE BOUNDARY



KEY PLAN - 1:5000

AREA	EXISTING GREENFIELD AREAS, m ² (ha)
GREENFIELD AREA	10423m ² (1.04ha)

*TOTALS FOR HECTARES (ha) AND METERS SQUARED (m²) DIFFER SLIGHTLY DUE TO ROUNDING AND ACCUMULATION OF INDIVIDUAL AREAS.

GREENFIELD RUNOFF.	
STORM EVENT	DISCHARGE RATE
CALCULATED GREENFIELD RATE	0.30 l/s
AGREED DISCHARGE RATE	5.00 l/s

Rev	Date	Remarks	Drawn	Checkd



Consulting Civil, Structural & Geo-Environmental Engineers
Summit House, Riparian Way, The Crossings, Crosshills, Keighley, BD20 7BW
T - 01535 633350 E-Mail: info@pwa.co.uk www.pwa.co.uk

Client									
CAMPBELL DRIVER PARTNERSHIP									
Project									
GENESIS BUSINESS PARK COWN TOP LANE ROCHDALE									
Title									
EXISTING GREENFIELD AREAS									
Size	Scale		Designed		Checked		Date		
A1	1:250		IB		LS		OCT 22		
Drawing Status									
PRELIMINARY									
Job Number	Originator	Zone	Level	Type	Role	Drawing No.	Rev		
22228	PWA	- 00 - XX	- DR	- C -	1000	P01			