



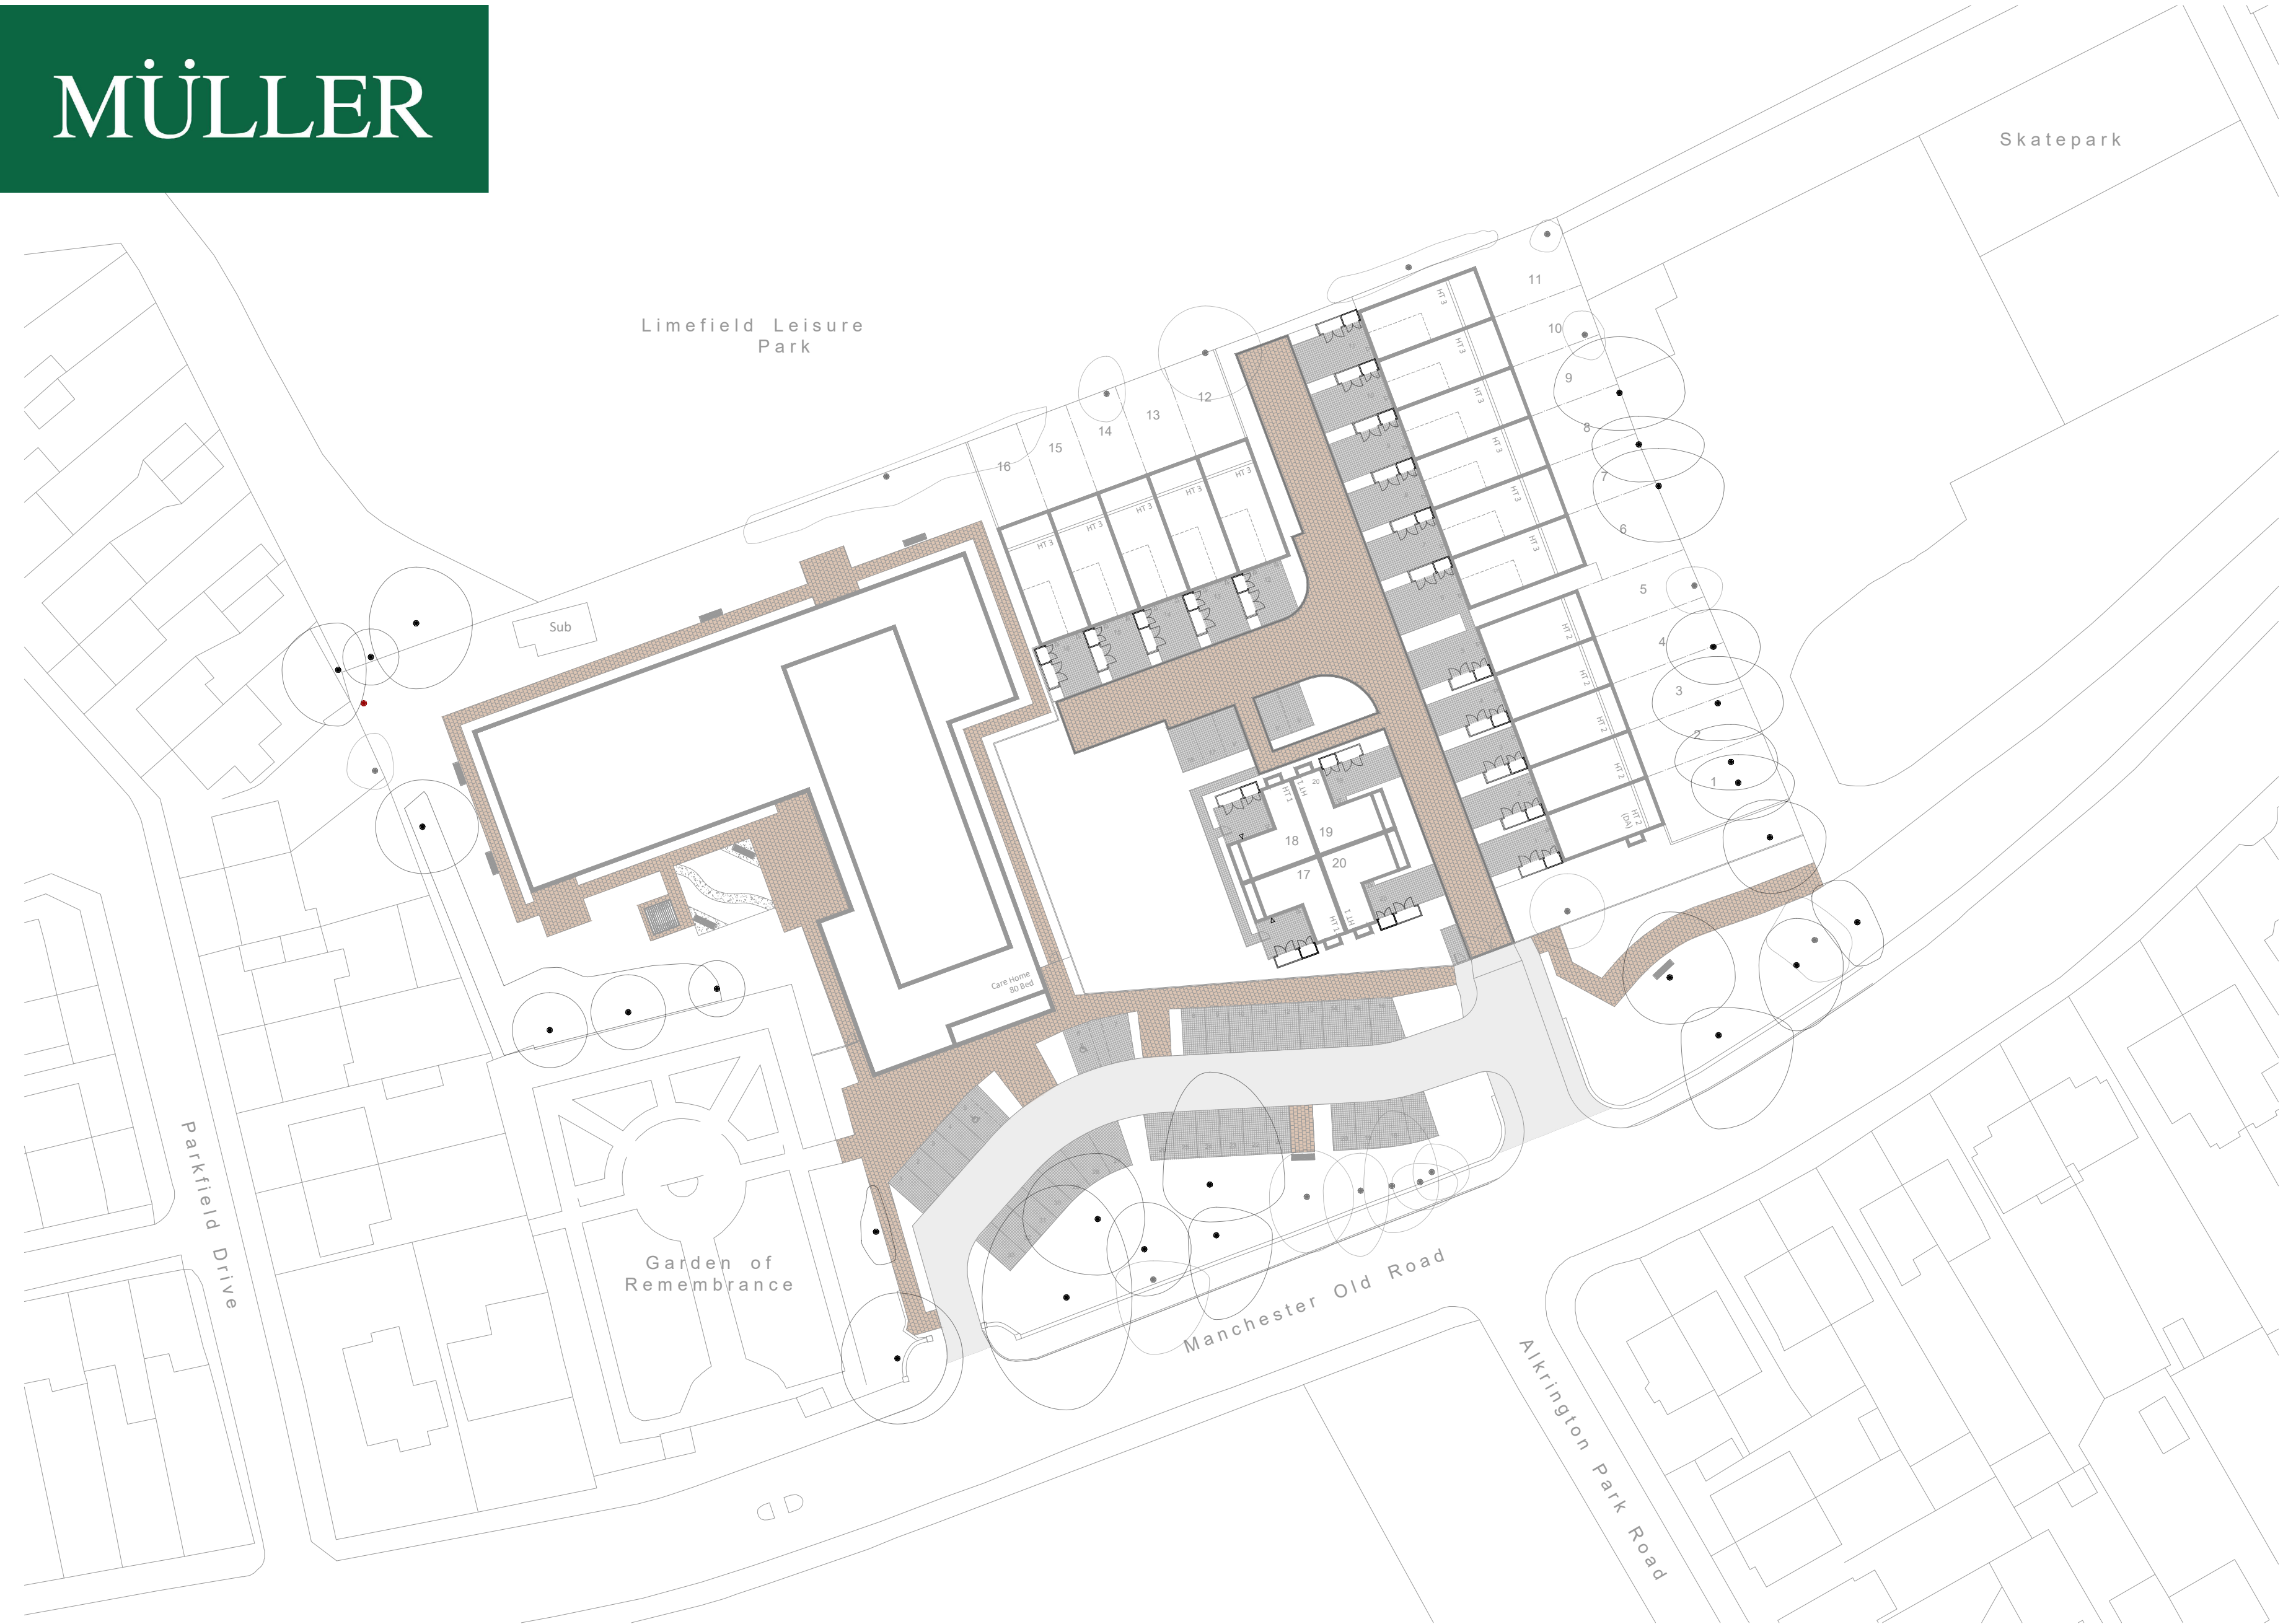

LEGEND



Tegula Block Paving
(Exact specification to be agreed by condition)

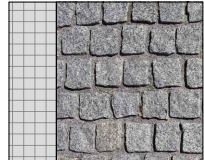

Granite Setts
(Exact specification to be agreed by condition)




Contrasting Linear Edging
(Exact specification to be agreed by condition)



Bitmac
(Exact specification to be agreed by condition)



Scottish Garden Pebbles
(Exact specification to be agreed by condition)

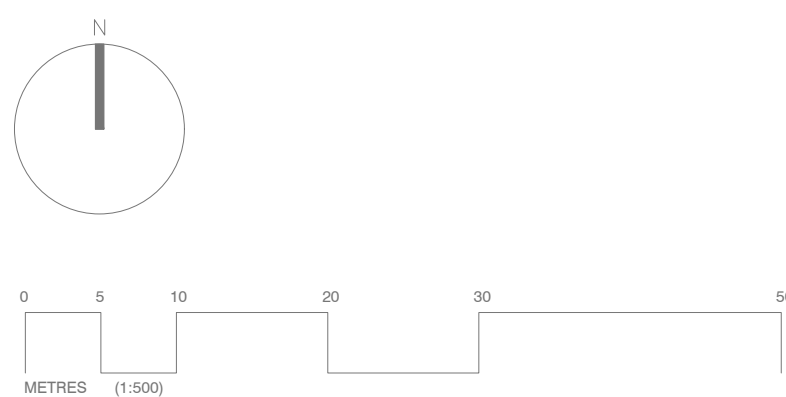

Client:

MÜLLER
PROPERTY GROUP

Project Name:
Parkfield House

Project Number:
01-I-23-0012

Project Status:
Stage 3 - Spatial Coordination

Project Address:
Parkfield House,
Manchester Old Road,
Middleton

Date:
8.03.2023

Drawing Title:
Hard Landscape Plan

Drawing Number:
MPG.PH.HLP.01

Drawn By: Scale: Rev:
JB 1:500 @A2

CIAT
CHARTERED INSTITUTE OF ARCHITECTS

NACSBA
NATIONAL ASSOCIATION OF CITY SURVEYORS

URBAN DESIGN GROUP
URBAN DESIGN GROUP

Winnington Hall,
Chorlton, Leam, Northwich,
Cheshire, CH6 4JG
T 01606 654985
M 07894401777
E C.Brearing@archi-escape.net
W www.archi-escape.net

ARCHI-ESCAPE