





NORTH SOUTH AERIAL VIEW

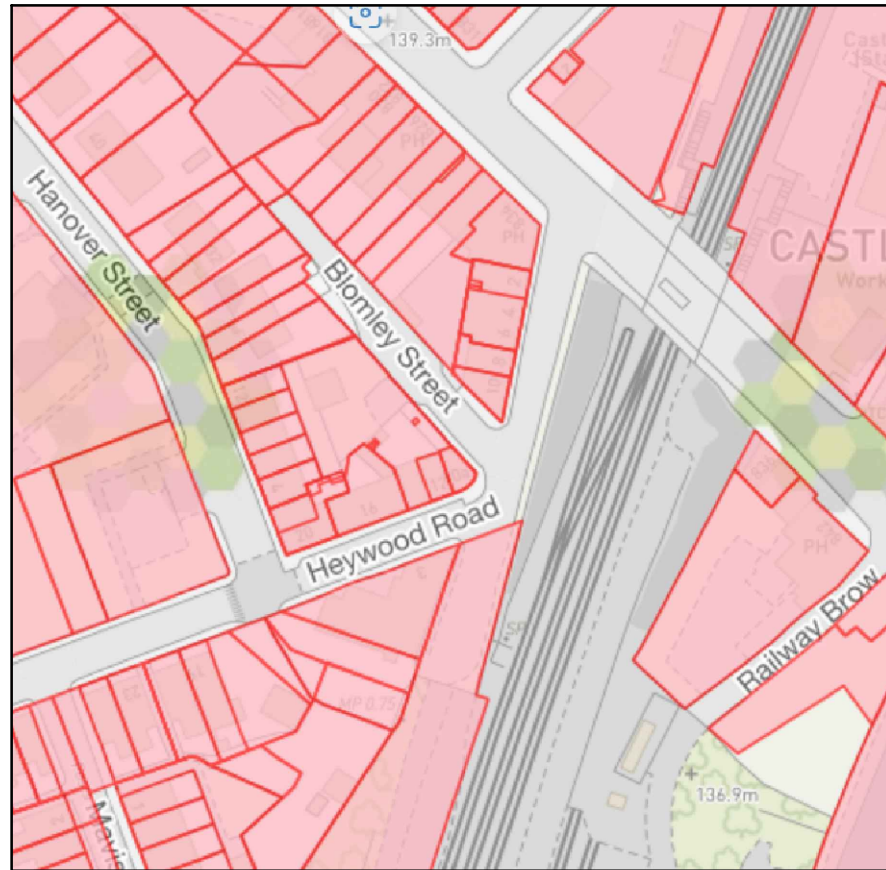


TITLE INDEX PLAN

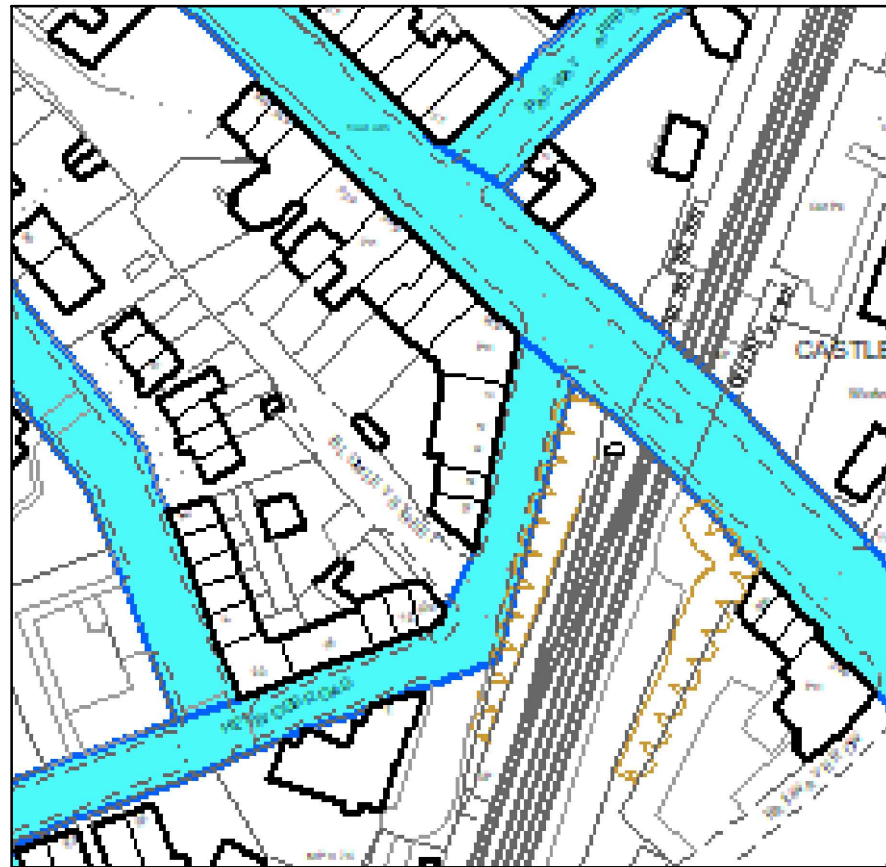

ADOPTED HIGHWAY PLAN





CYCLE WAY DETAIL TAKEN FROM A1-2003692-100-001

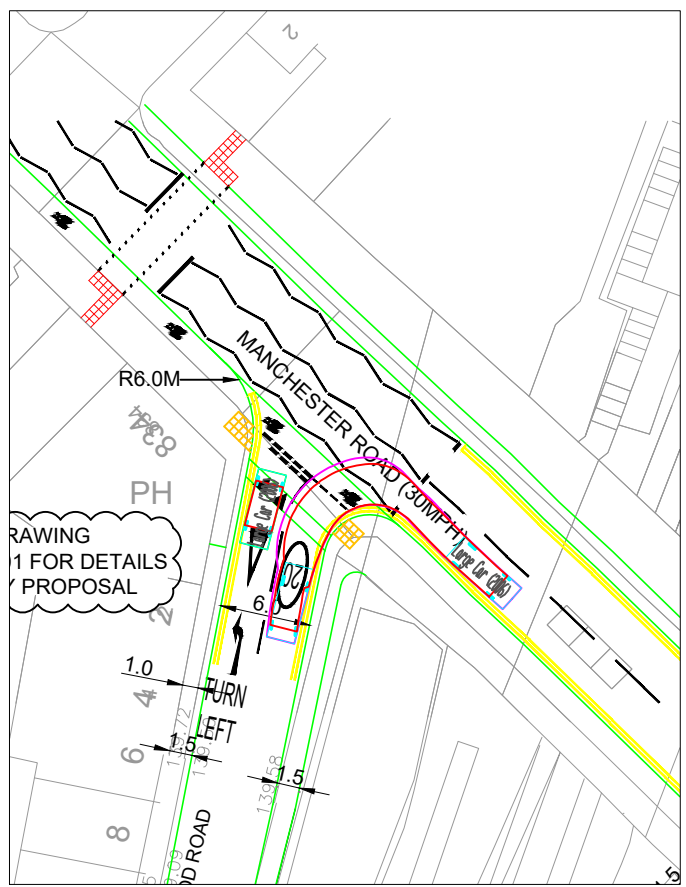

SWEPT PATH ANALYSIS: LARGE CAR

Large Car (2006)	
Overall Length	5.079m
Overall Width	1.872m
Overall Body Height	1.525m
Min Body Ground Clearance	0.310m
Max Track Width	1.631m
Lock to lock time	4.00s
Kerb to Kerb Turning Radius	5.900m

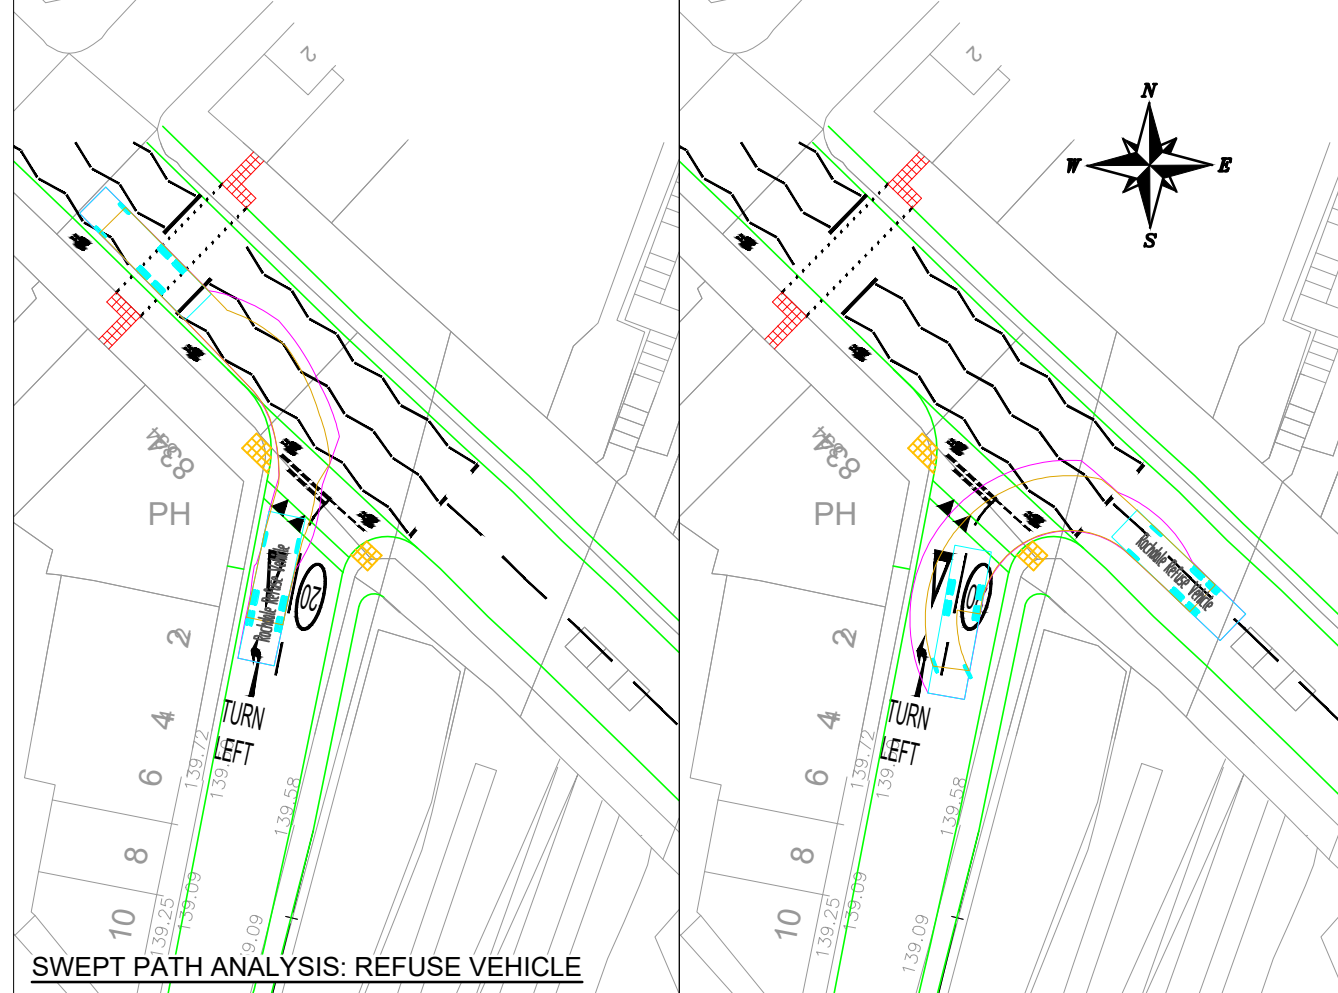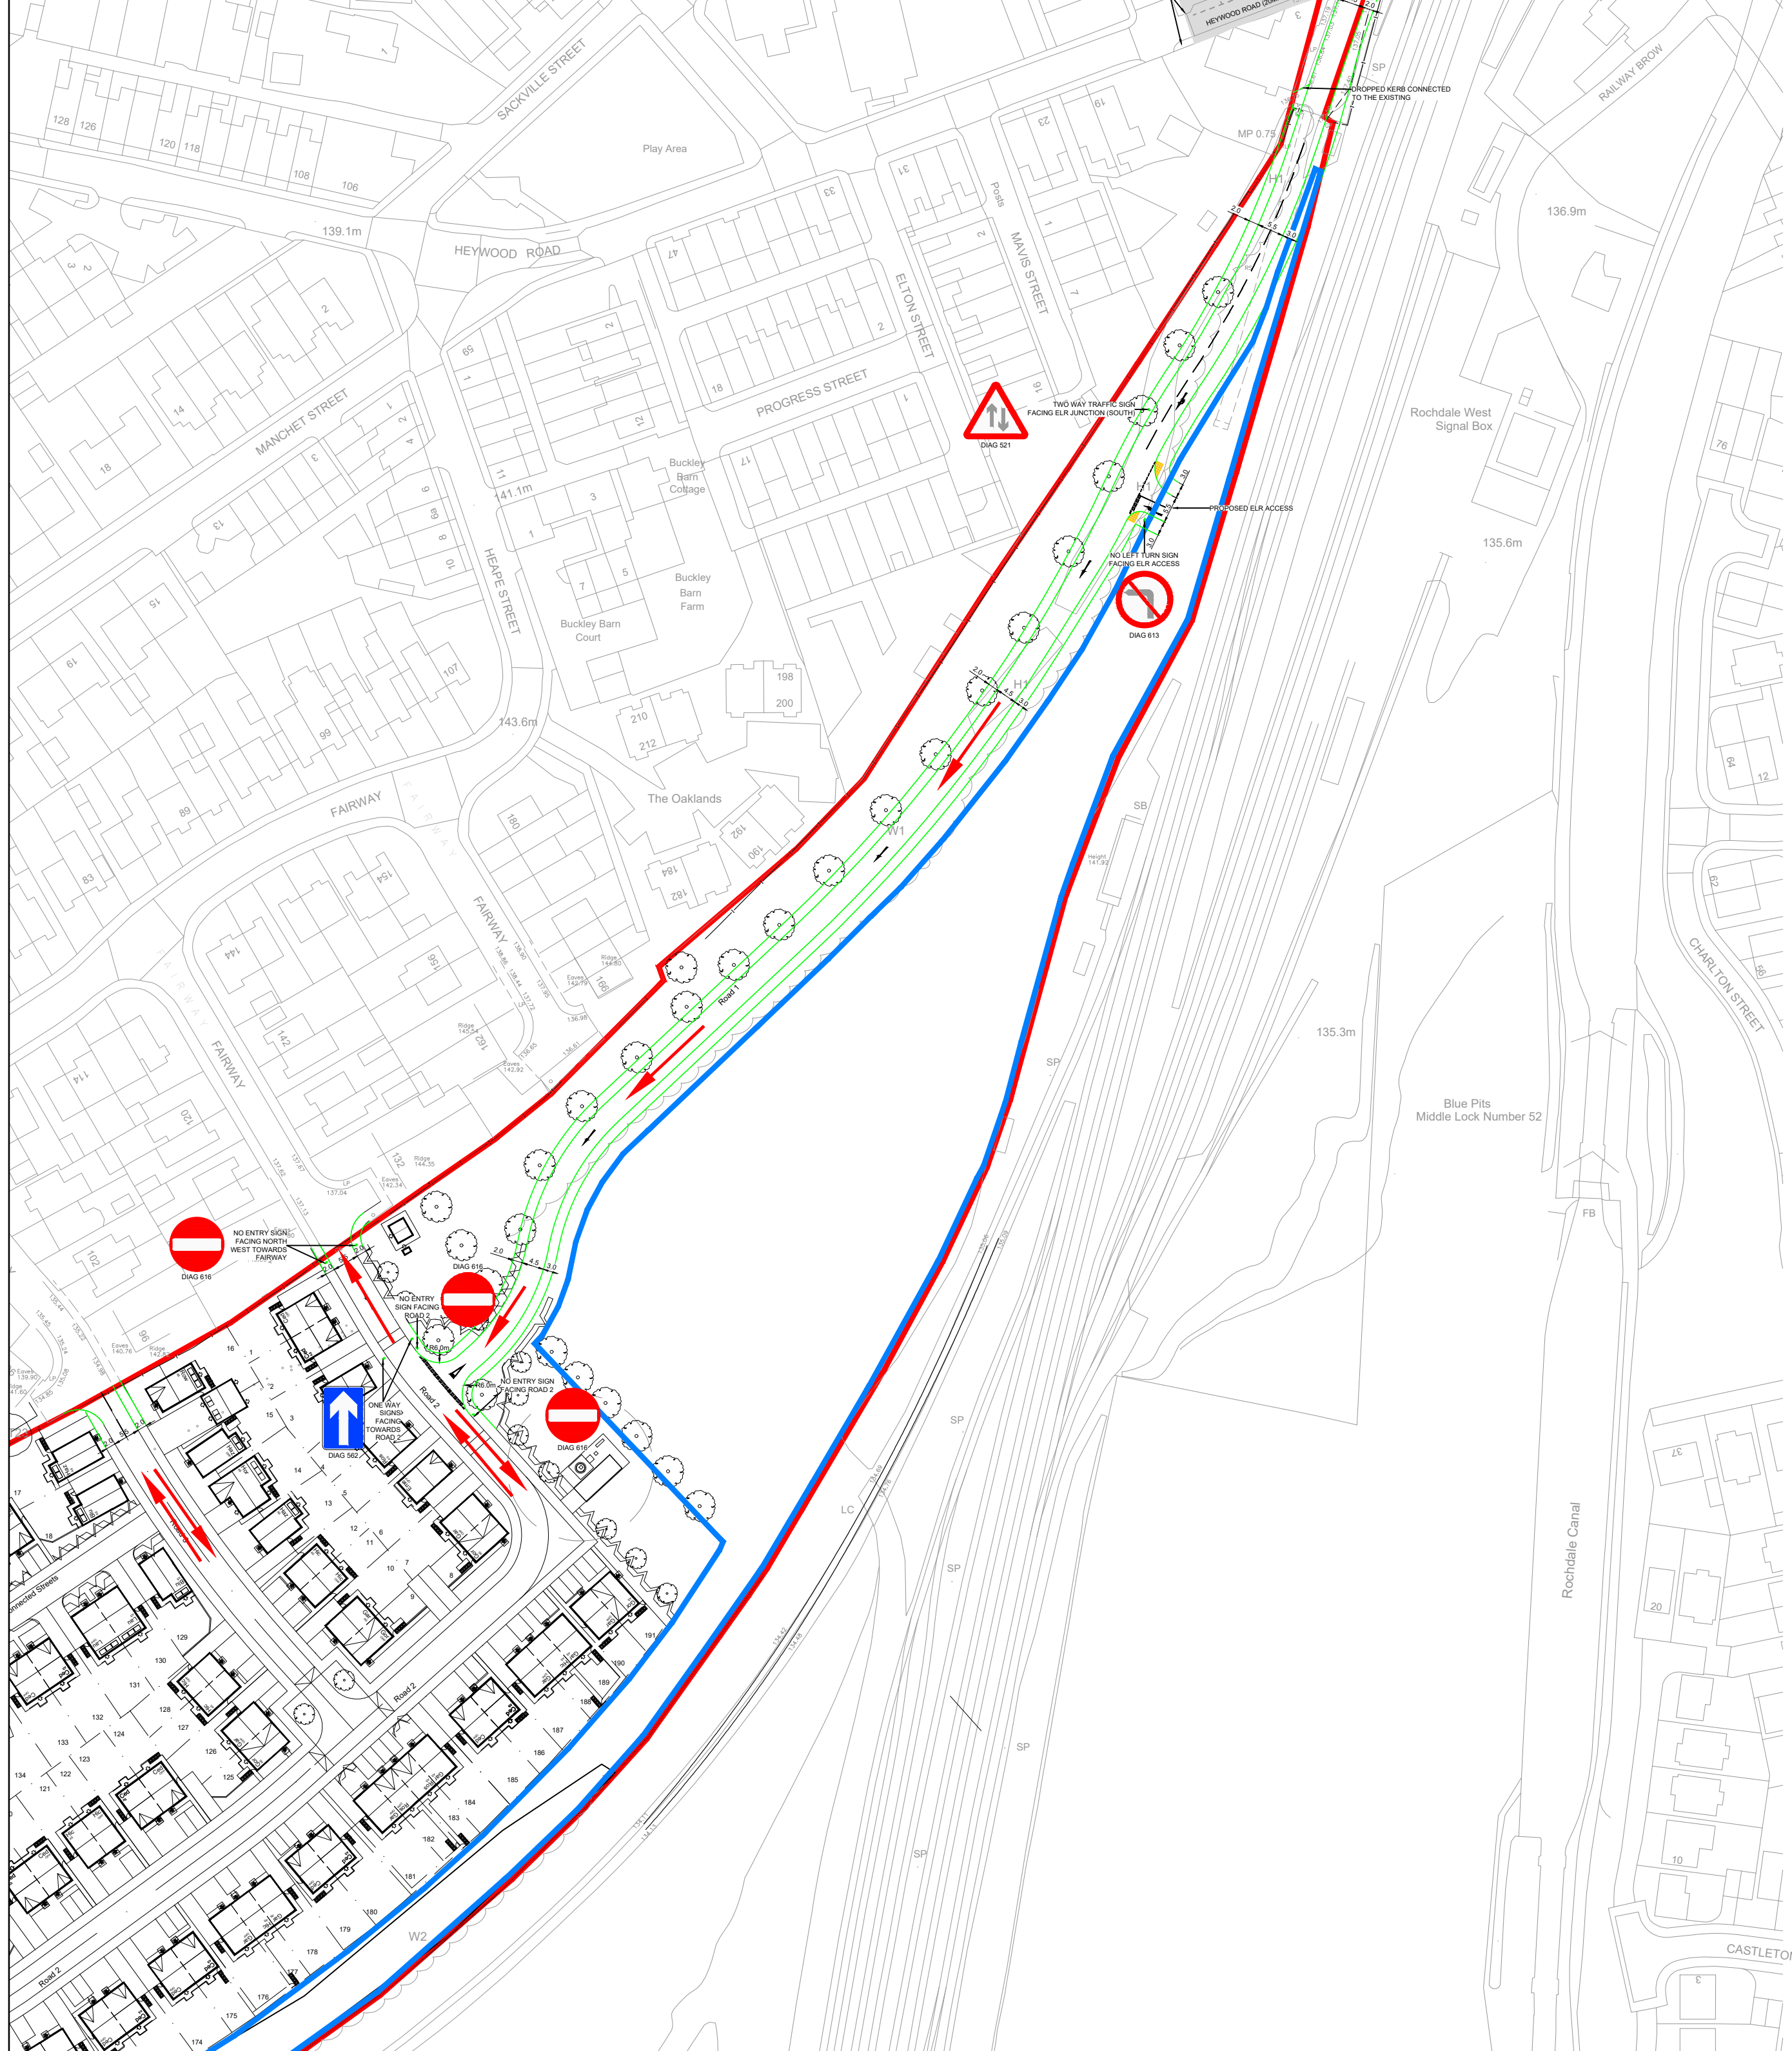

SWEPT PATH ANALYSIS: REFUSE VEHICLE




SWEPT PATH ANALYSIS: TIPPER TRUCK

NOTES


THIS IS NOT A CONSTRUCTION DRAWING AND IS FOR INDICATIVE PURPOSES ONLY. THE DRAWING WILL BE SUBJECT TO CHANGE FOLLOWING LOCAL AUTHORITY REVIEW AND CONFIRMATION OF PUBLIC HIGHWAY AND THIRD PARTY LAND BOUNDARIES.

- INDICATIVE SITE BOUNDARY
- DENOTES NEW KERBS
- EXISTING ADOPTED HIGHWAY


LOCAL AUTHORITY: ROCHESTER BOROUGH COUNCIL
TOTAL AREA OF SITE: 10.9ha

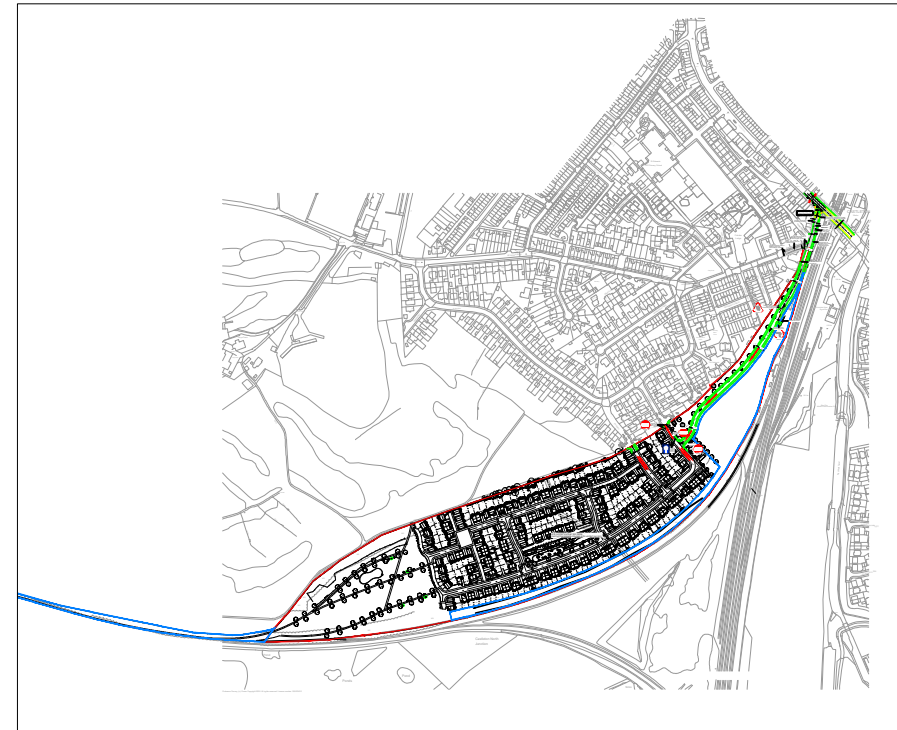

SITE LAYOUT NTS

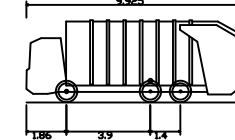

Refuse Vehicle
Overall Length
Overall Width
Overall Body Height
Min Body Ground Clearance
Track Width
Lock to lock time
Kerb to Kerb Turning Radius

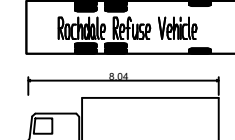

Mercedes Actros Rigid Tipper 6x4 2632K
Overall Length
Overall Width
Overall Body Height
Min Body Ground Clearance
Track Width
Lock to lock time
Kerb to Kerb Turning Radius

H	ANNOTATION ADDED	LB	JC	FEB 2024
F	SIGNS AND ROAD MARKINGS UPDATED	SL	JC	DEC 2023
D	SITE LAYOUT UPDATED & SIGNS AMENDED FOR ONE WAY ROAD	SL	JC	DEC 2023
C	SITE LAYOUT UPDATED	SL	JC	NOV 2023
B	SITE LAYOUT UPDATED	HL	MC	SEP 2023
A	PROPOSED LAYOUT UPDATED	SL	MC	AUG 2023
	ADOPTED HIGHWAY PLAN ADDED	HL	MC	MAR 2023

REV	DETAILS	DRAWN	CHECKED	DATE
-----	---------	-------	---------	------

CLIENT:

KELLEN HOMES

PROJECT:

CASTLETON RAILWAY SERVICES

DRAWING TITLE:

PROPOSED SITE ACCESS ARRANGEMENTS

SCALES: 1:1000 @ A1

DRAWN: HL	CHECKED: MC	DATE: MAR 2023
-----------	-------------	----------------

Eddisons
340 Deansgate
Manchester
M3 4LY
Email: info@eddisons.co.uk
Tel: 0161 837 7380
Web: www.eddisons.com/services/transport-planning

DRAWING NUMBER: 3334-F03	REVISION: H
--------------------------	-------------

Eddisons