


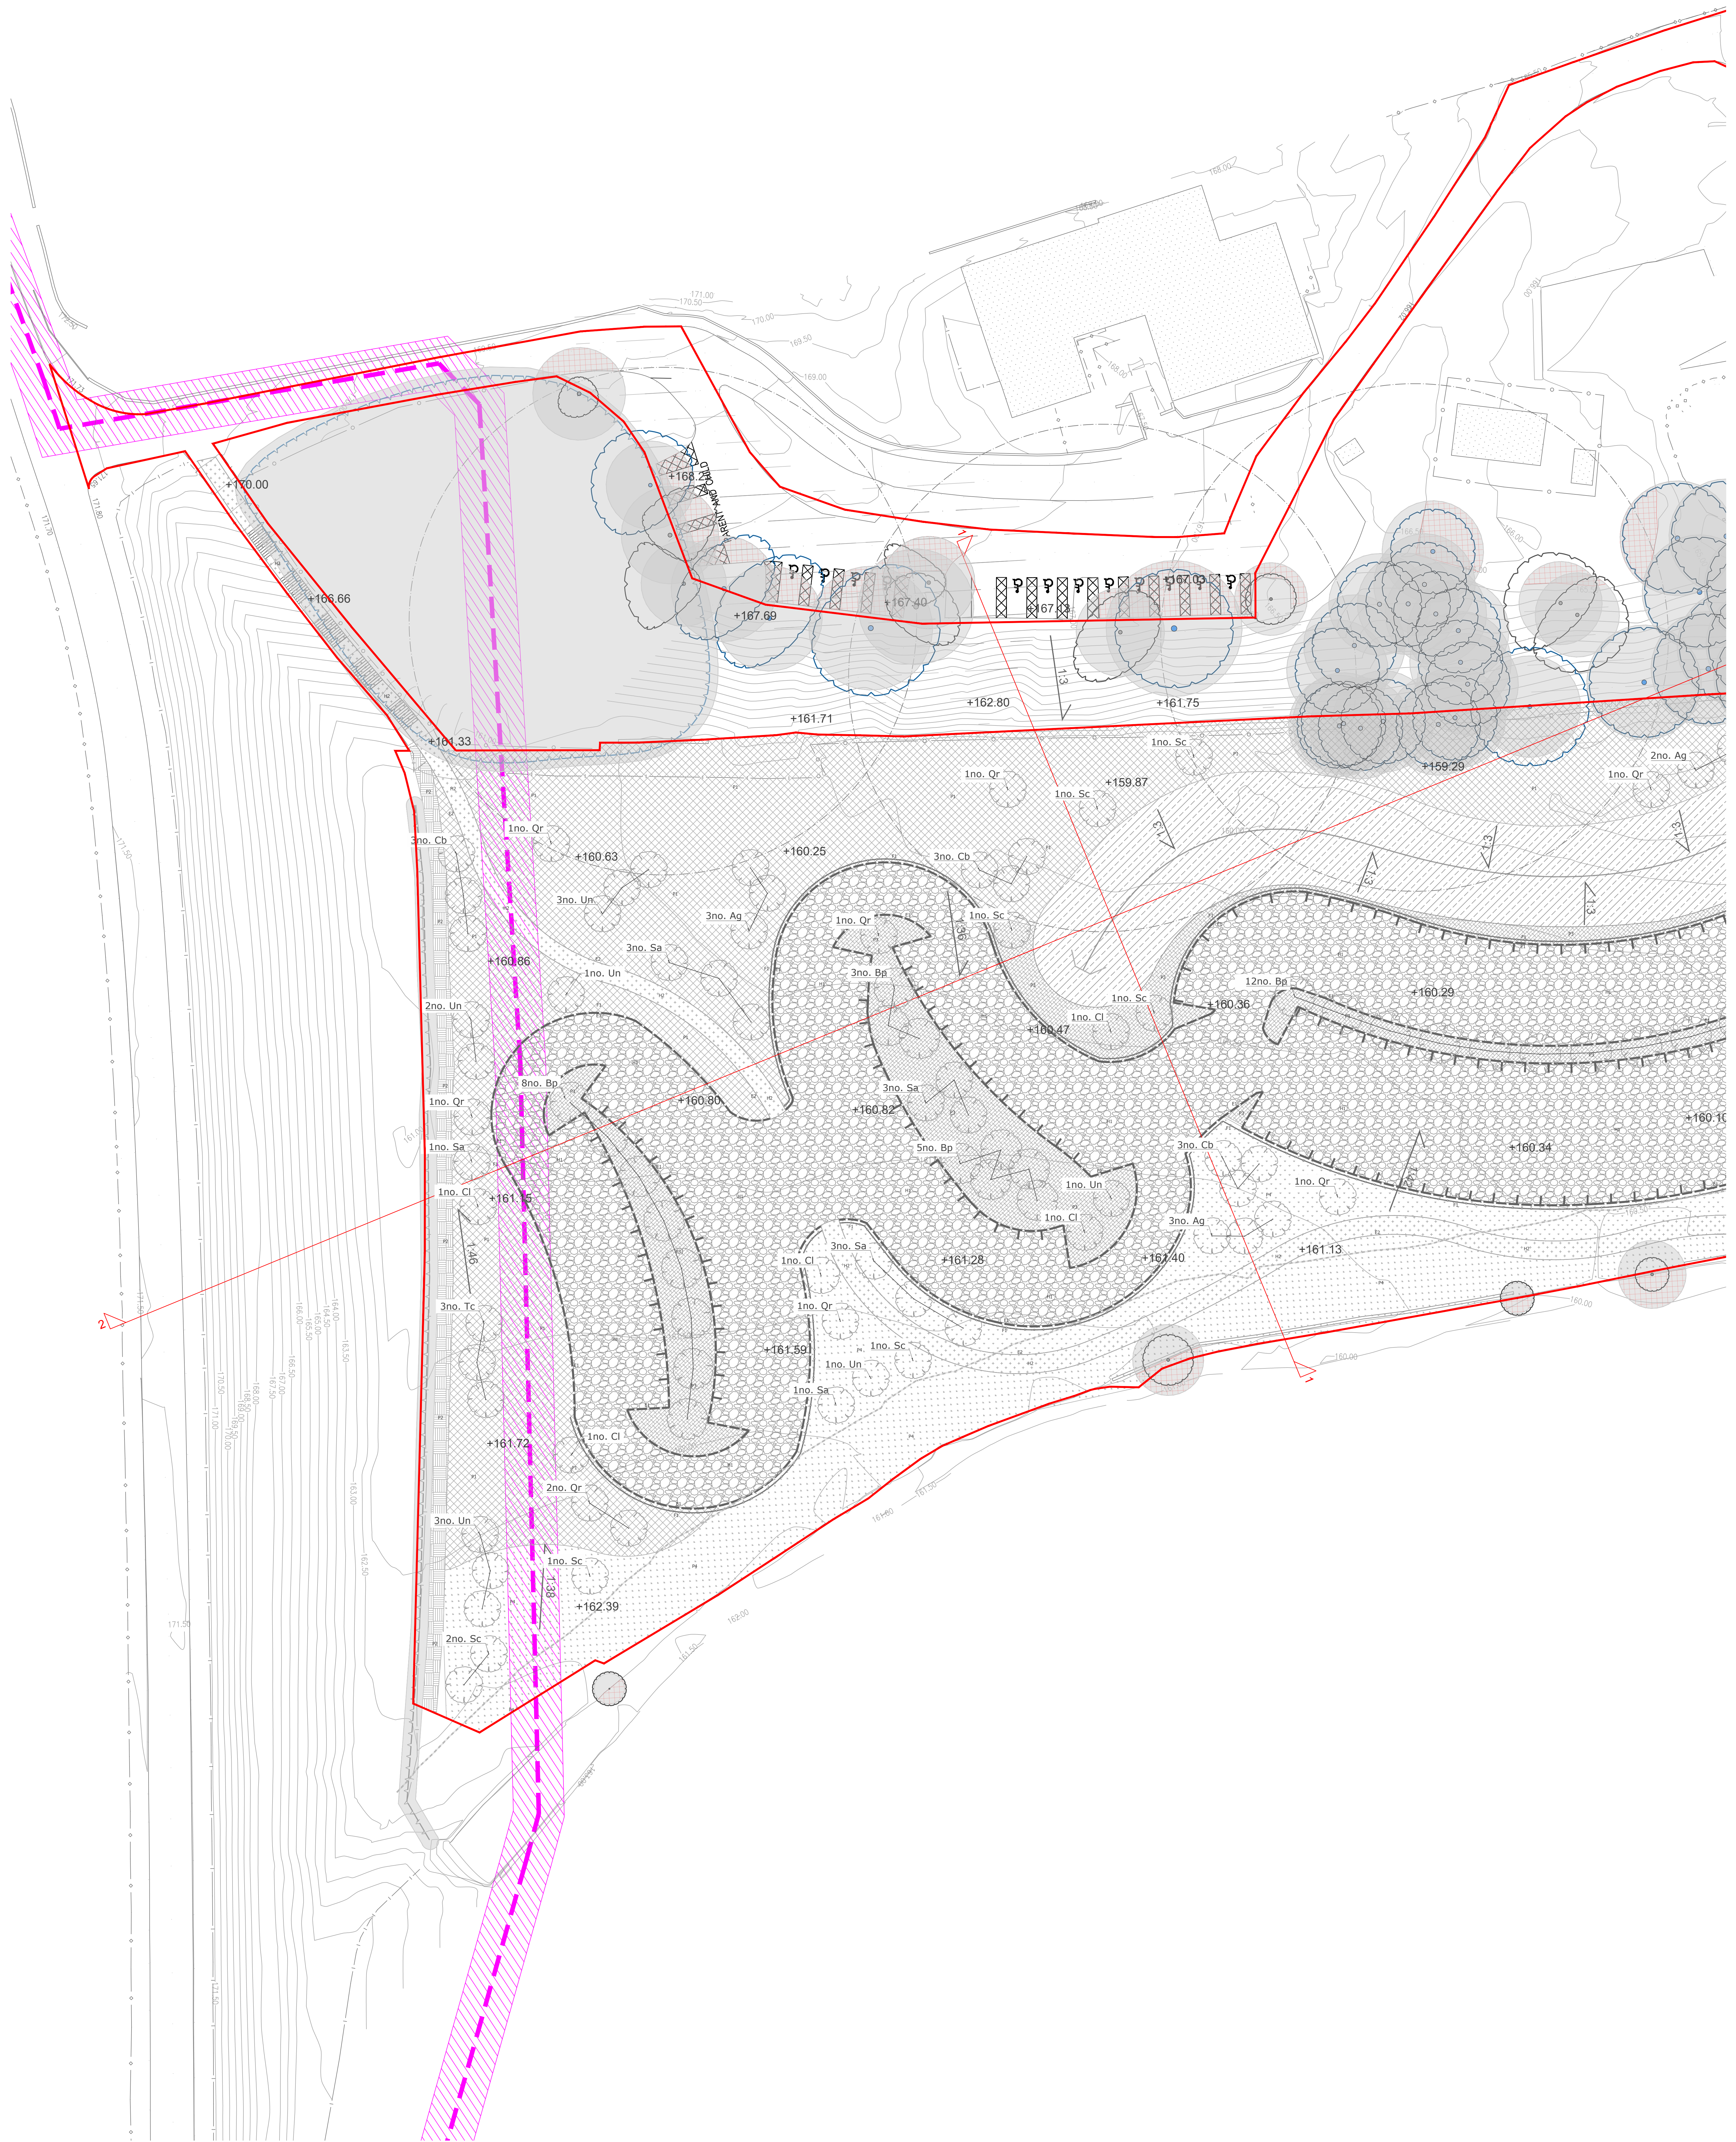

LEGEND

	H1 - Gravel in cellular grate system		P1 - Native woodland scrub mix refer to 35025-RG-LD-01 sheet 3 for planting maintenance and schedules		Sewer easement
	H2 - Self binding gravel path		P2 - Native hedge mix refer to 35025-RG-LD-01 sheet 3 for planting maintenance and schedules		
	H3 - Tarmac access road to engineers detail		P3 - Native groundcover mix refer to 35025-RG-LD-01 sheet 3 for planting maintenance and schedules		
	S1 - Conveyance swale		P4 - EM1 - Emossage general purpose meadow mixture refer to 35025-RG-LD-01 sheet 3 for planting maintenance and schedules		
	E1 - Railway sleeper edge refer to 35025-RG-LD-04 for detail		Tree existing with root protection zone		
	E2 - Timber edge to gravel path refer to 35025-RG-LD-04 for detail		Tree to be removed		
	F1 - Post and rail fence refer to 35025-RG-LD-04 for detail		Tree proposed, refer to 35025-RG-LD-01 sheet 3 for planting maintenance and schedules		
	Clear maintenance zone for brook 3m from top of bank		Ecological constraint		
	Indicative headwall to engineer specification		Section line, refer to 35025-RG-LD-02 for illustrative sections		



Notes:

- Refer to BLH41-RWD-BET-ZZ-XX-DR-C-1001- P02 for drainage information
- Refer to 35025-RG-LD-01 sheet 3 for planting maintenance and schedules
- Refer to 35025-RG-LD-02 for illustrative sections
- Refer to 35025-RG-LD-03 for illustrative masterplan
- Refer to 35025-RG-LD-04 for typical details

Project Littleborough Carpark

Drawing Title
General Arrangement Sheet 1

Date 14.12.2023	Scale 1:250	Drawn by LG	Check ATC
Project No 35025	Drawing No 35025-RG-LD-01_1	Revision P3	

