

GENERAL NOTES

DETAILS EMBODY CURRENT DESIGNS, BUT WE
RESERVE THE RIGHT TO CHANGE OR MODIFY
SECTIONS AND FITTINGS.

SIZE VARIATIONS :
BAR LENGTHS AND FRAME SIZES +/- 1.5mm
COMPOSITE INSTALATIONS MAY EXCEED THIS.

• Comar Architectural Systems

- 5pi Windows
- Butt hinges
- Folding openers with link bar
- Trickle vents through sash head
- Finish Ral 9910

- 9pi Window inserts
- Butt hinges
- Folding openers with link bar
- Trickle vents through sash head
- Finish Ral 9910

- 9pi / 7pi CD AFT Door sets
- AFT stiles
- Low level threshold
- PPC insulated panel above D07 internally & externally
- Hardware as schedule
- Finish Ral 9910 (Frames)
- Finish Ral 5013 (Doors)

- PPC Insulated Panel Ral 9910

- Glass Spec
- 6mm Toughened safety glass Low 'E'
- 16mm 90% argon cavity
- 6.4mm Laminated safety glass

DO NOT SCALE -----

A		
REV.	DESCRIPTION	DATE



CRYSTAL ARCHITECTURAL ALUMINIUM
UNIT 1
MACKESON ROAD
ASHTON UNDER LYNE
LANCASHIRE
OL6 8HZ
Phone 0161 343 8773
Fax 0844 556 0677






PROJECT

Moorhouse P.S.
Crossely Street
Milnrow OI16 4DR

TITLE

Door and Window
Replacement

JOB NO.	SCALE	DRAWN BY	DATE
		SB	22.03.23
DRAWING NO.	STATUS		
C2	Approval		
REV.			

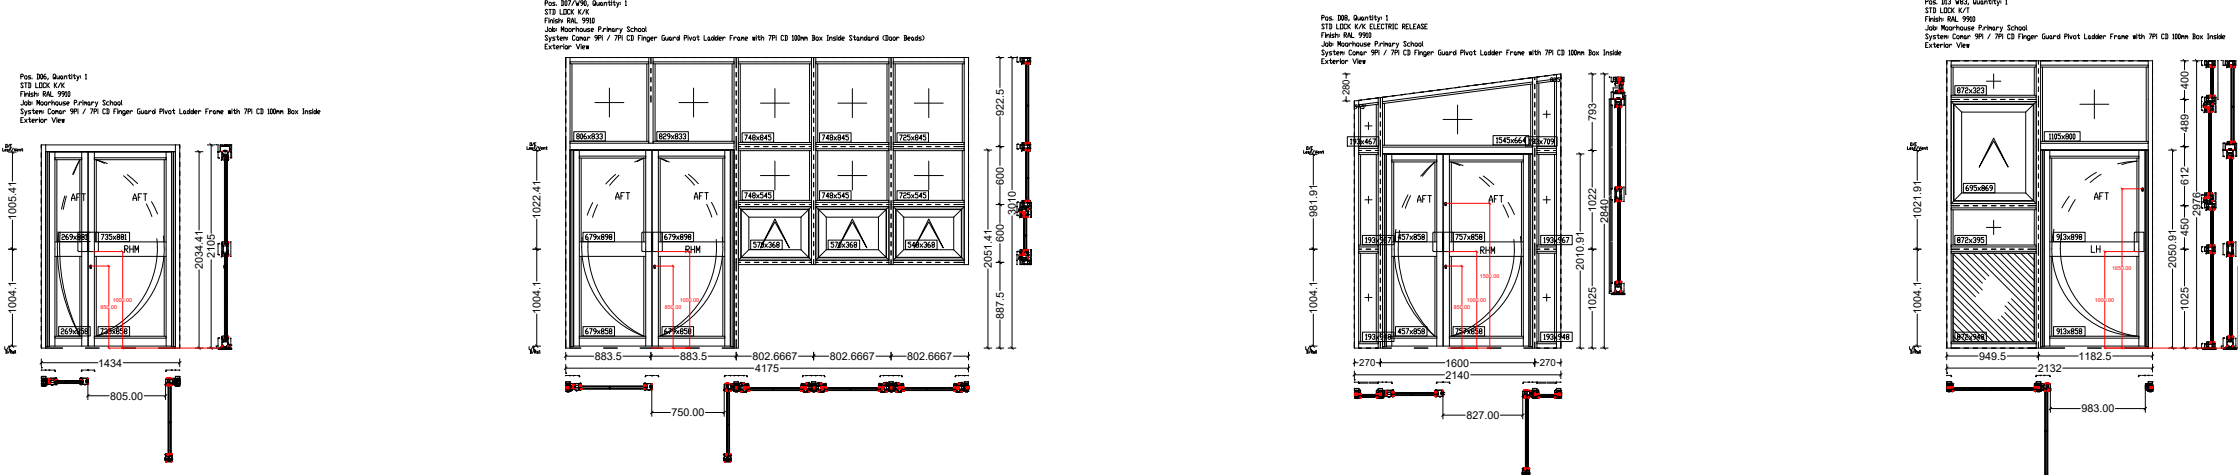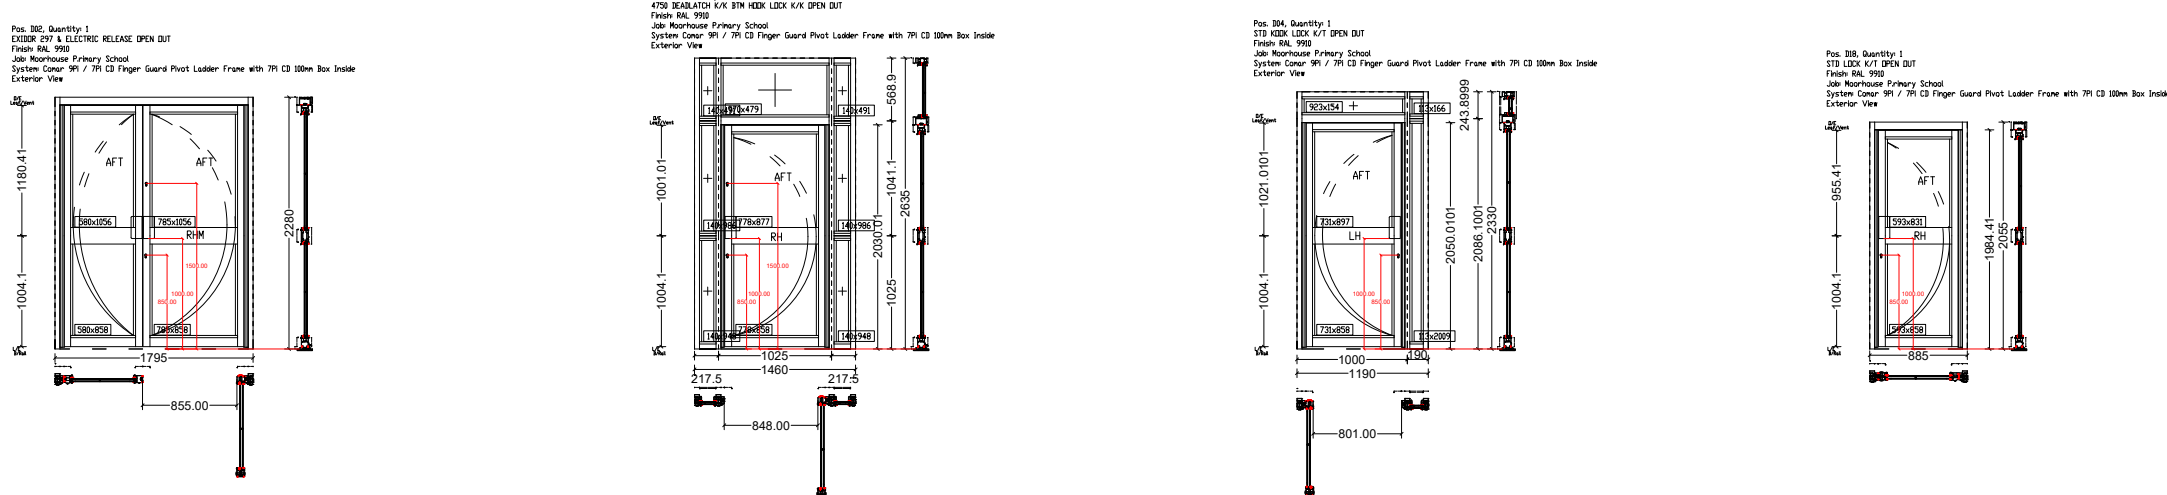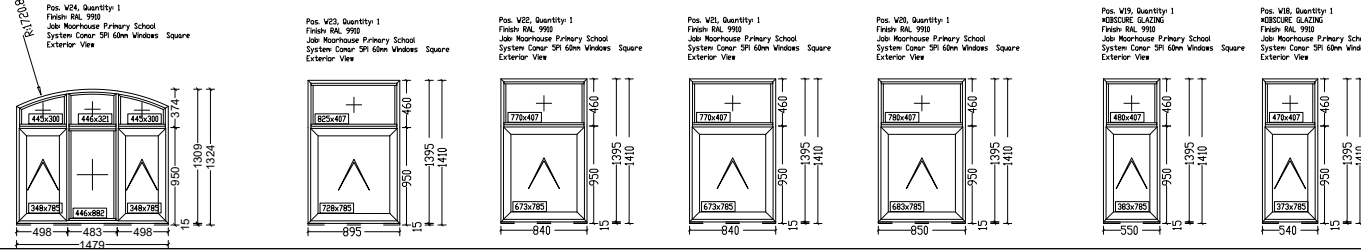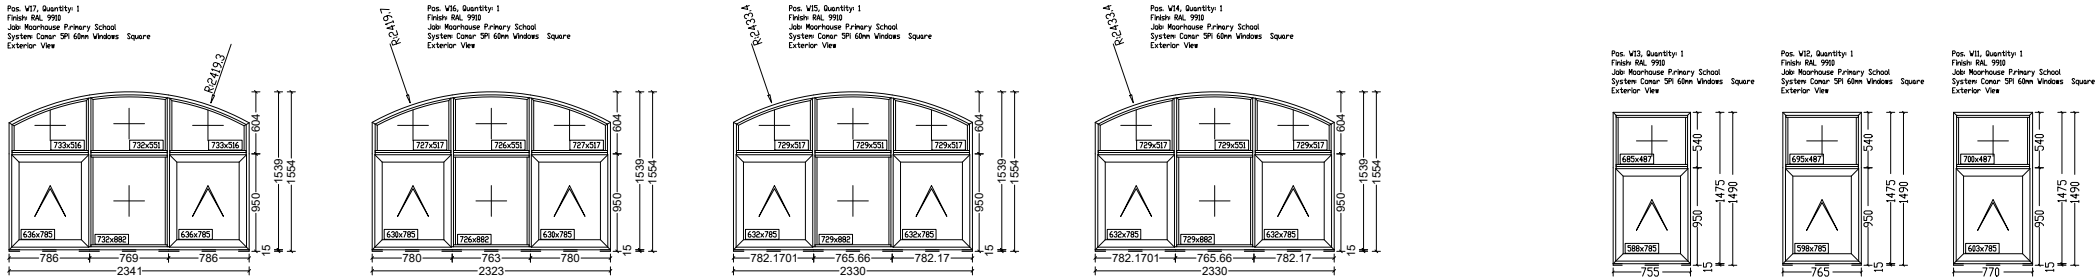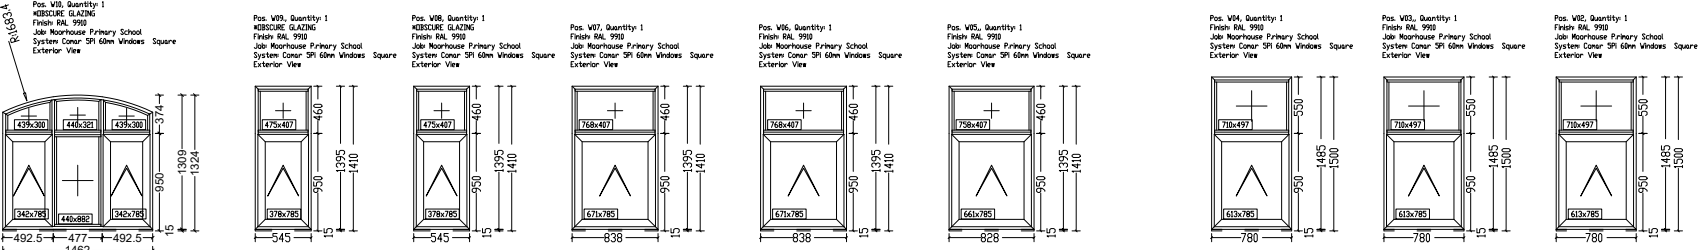

Window Schedule											
Structural Opening				Manufacturing Dimensions		Ironmongery					
Window Type	Quantities	Width (mm)	Height (mm)	Width (mm)	Height (mm)	Hinges	Locking	Operation	FRAMES RAL	DOORS RAL	Comments
D01	1	1474	2650	1460	2635	NHO CONCEALED CLOSER	DEADLATCH/HOOKLOCK K/K	BACK TO BACK PAD HANDLES RAL 9910	9910	5013	ELECTRIC STRIKE / ACCESS CONTROL.
D02	1	1810	2296	1795	2280	NHO CONCEALED CLOSER	DEADLATCH K/K/ PUSH PAD	BACK TO BACK PAD HANDLES RAL 9910	9910	5013	PUSH PAD OPERATION IN FAIL SAFE
D04	1	1205	2345	1190	2330	NHO CONCEALED CLOSER	HOOKLOCK K/T	BACK TO BACK PAD HANDLES RAL 9910	9910	5013	
D18	1	897	2070	885	2055	NHO CONCEALED CLOSER	HOOKLOCK K/T	BACK TO BACK PAD HANDLES RAL 9910	9910	5013	
DO6	1	1449	2120	1434	2105	NHO CONCEALED CLOSER	HOOKLOCK K/K	BACK TO BACK PAD HANDLES RAL 9910	9910	5013	
DO7/W90	1	4195	3040	4175	3010	NHO CONCEALED CLOSER	HOOKLOCK K/K	BACK TO BACK PAD HANDLES RAL 9910	9910	5013	PPC PANEL TO CLOAK RAKED HEAD
D08	1	2155	2855	2140	2840	NHO CONCEALED CLOSER	DEADLATCH/HOOKLOCK K/K	BACK TO BACK PAD HANDLES RAL 9910	9910	5013	ELECTRIC STRIKE / ACCESS CONTROL.
D13/W83	1	2147	2991	2132	2976	NHO CONCEALED CLOSER	HOOKLOCK K/T	BACK TO BACK PAD HANDLES RAL 9910	9910	5013	