



Pinning up of unfounded brick piers in B3c

Not to scale

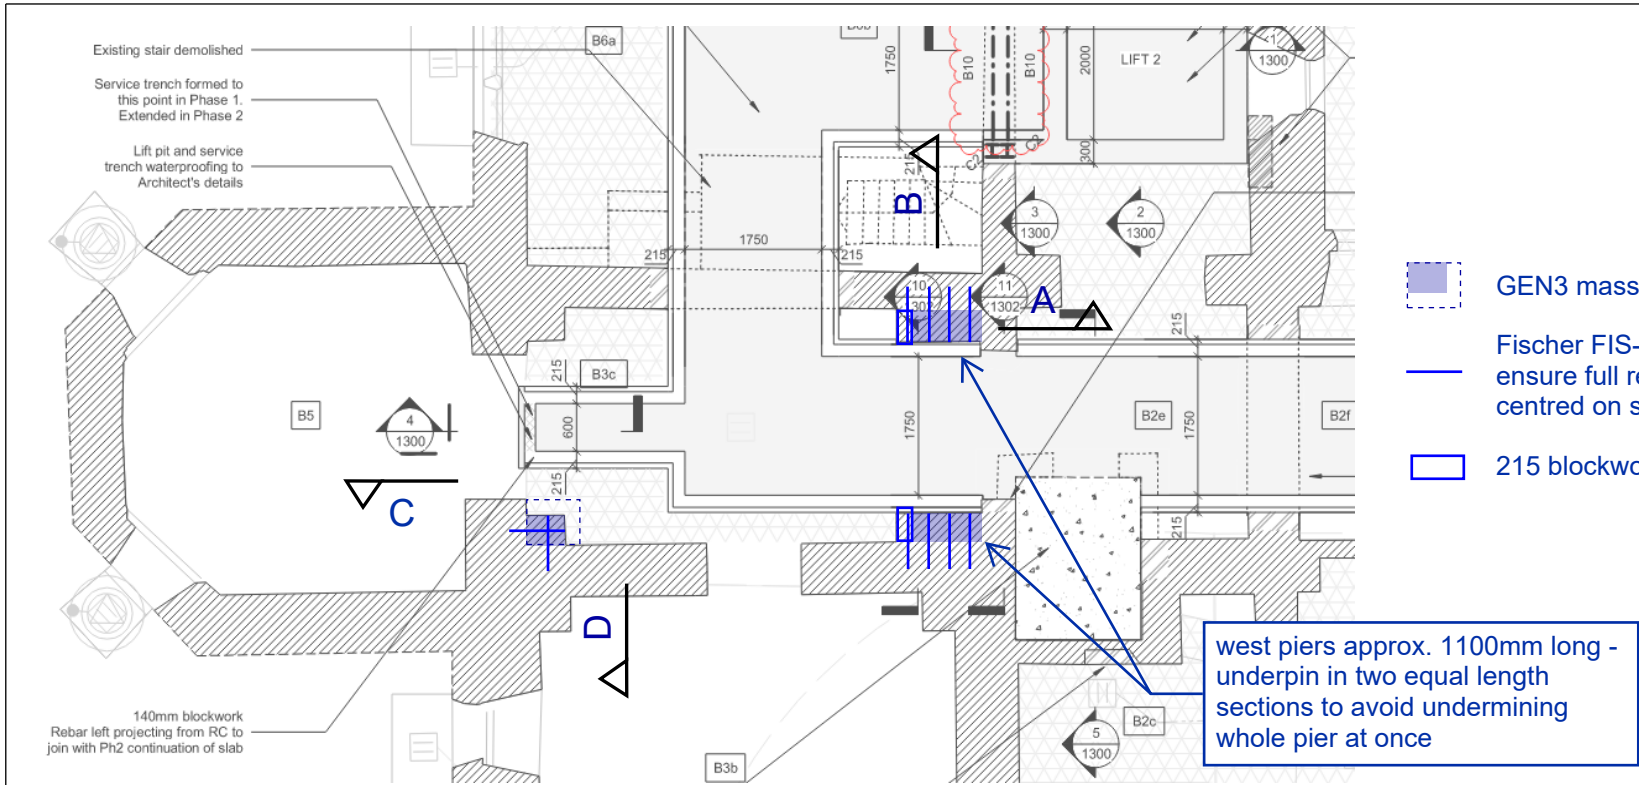


- GEN3 mass concrete underpinning below piers down to service trench slab level
- Fischer FIS-V with FIS A M12 8.8 galvanised anchor rod - Contractor methodology to ensure full resin fill with min. 200mm embedment into stone wall beyond pier. Anchors centred on stones as far as possible to maximise edge distance to mortar joints.
- 215 blockwork underpinning on service trench slab

PLAN

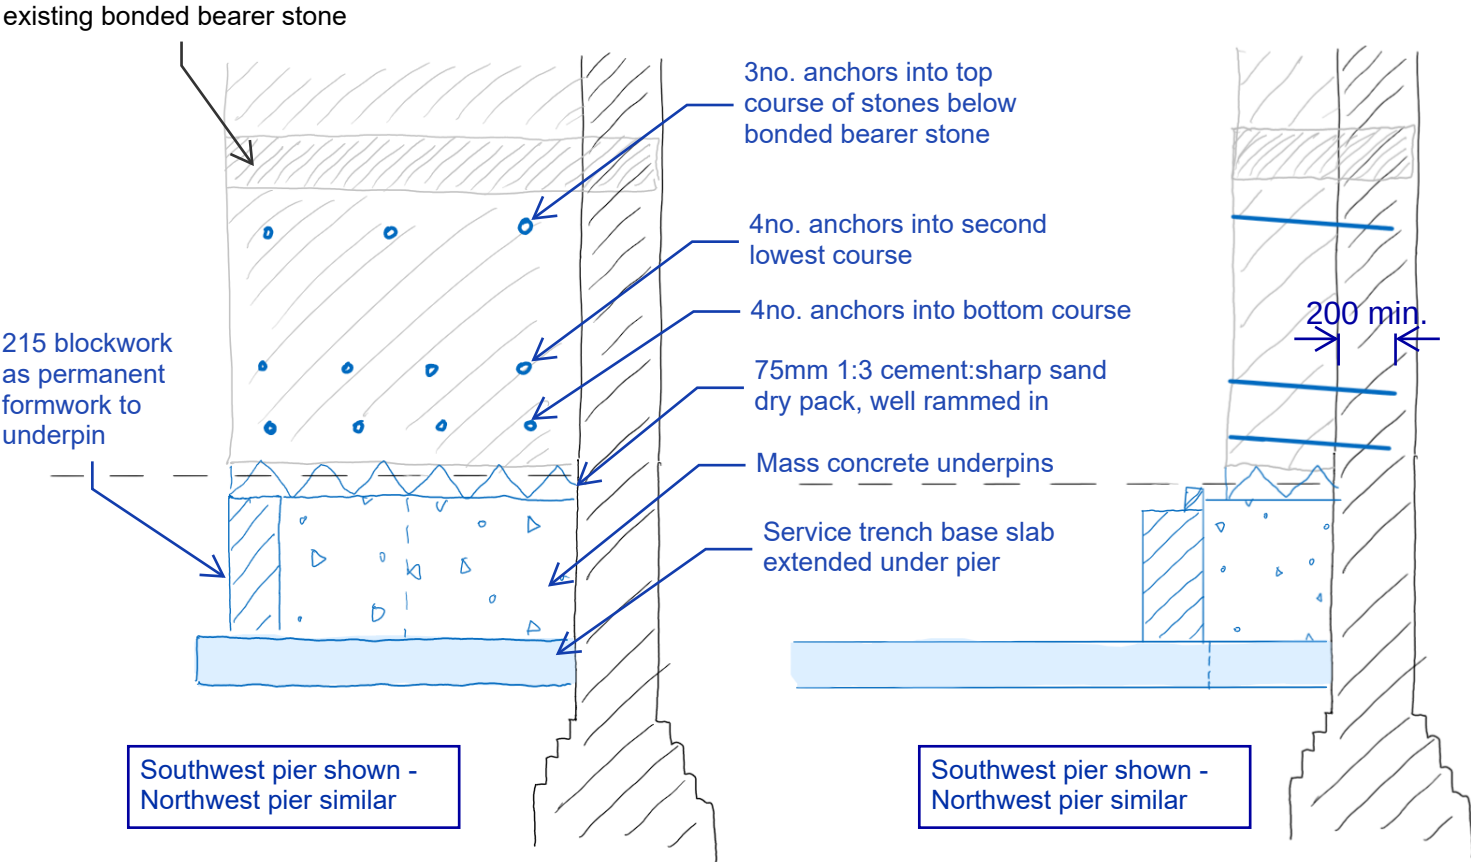

A-A

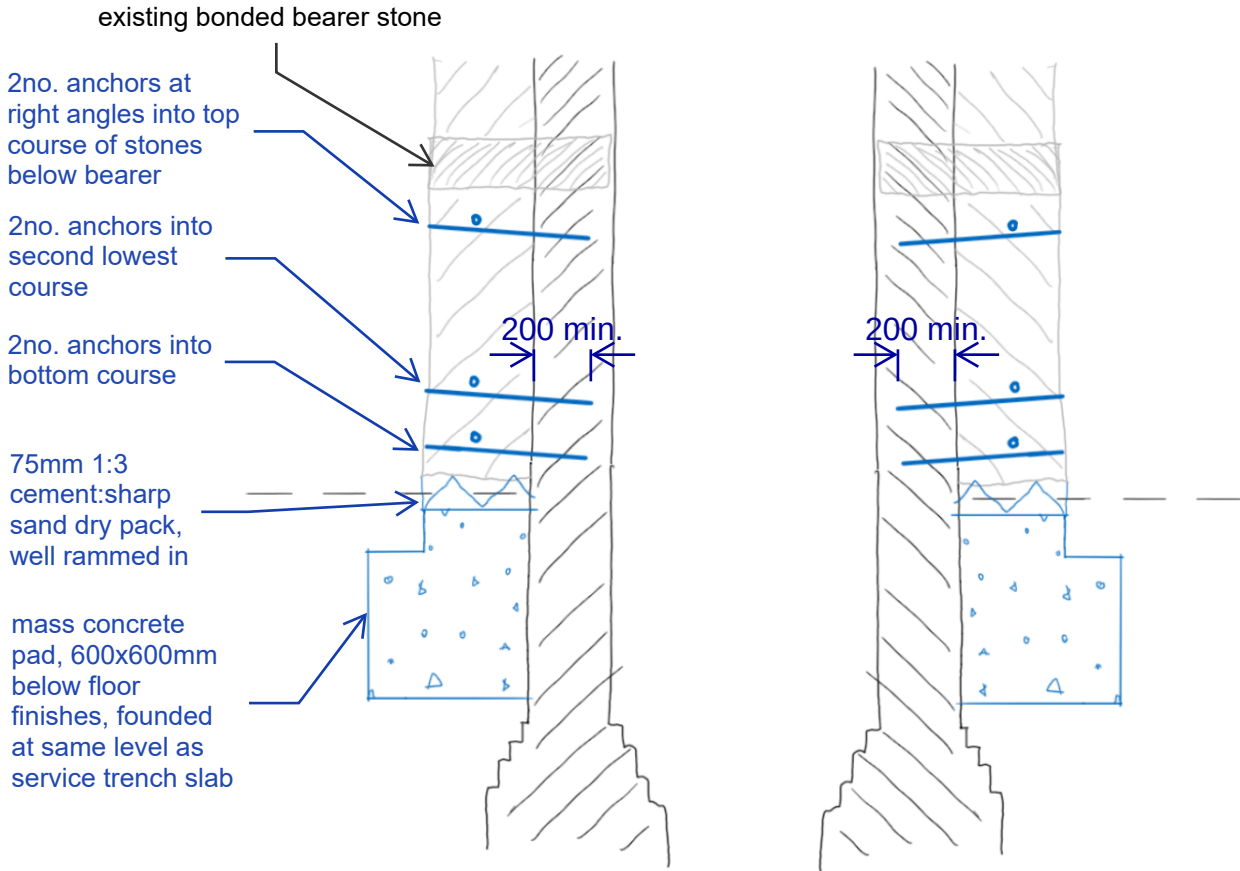

B-B

C-C

D-D