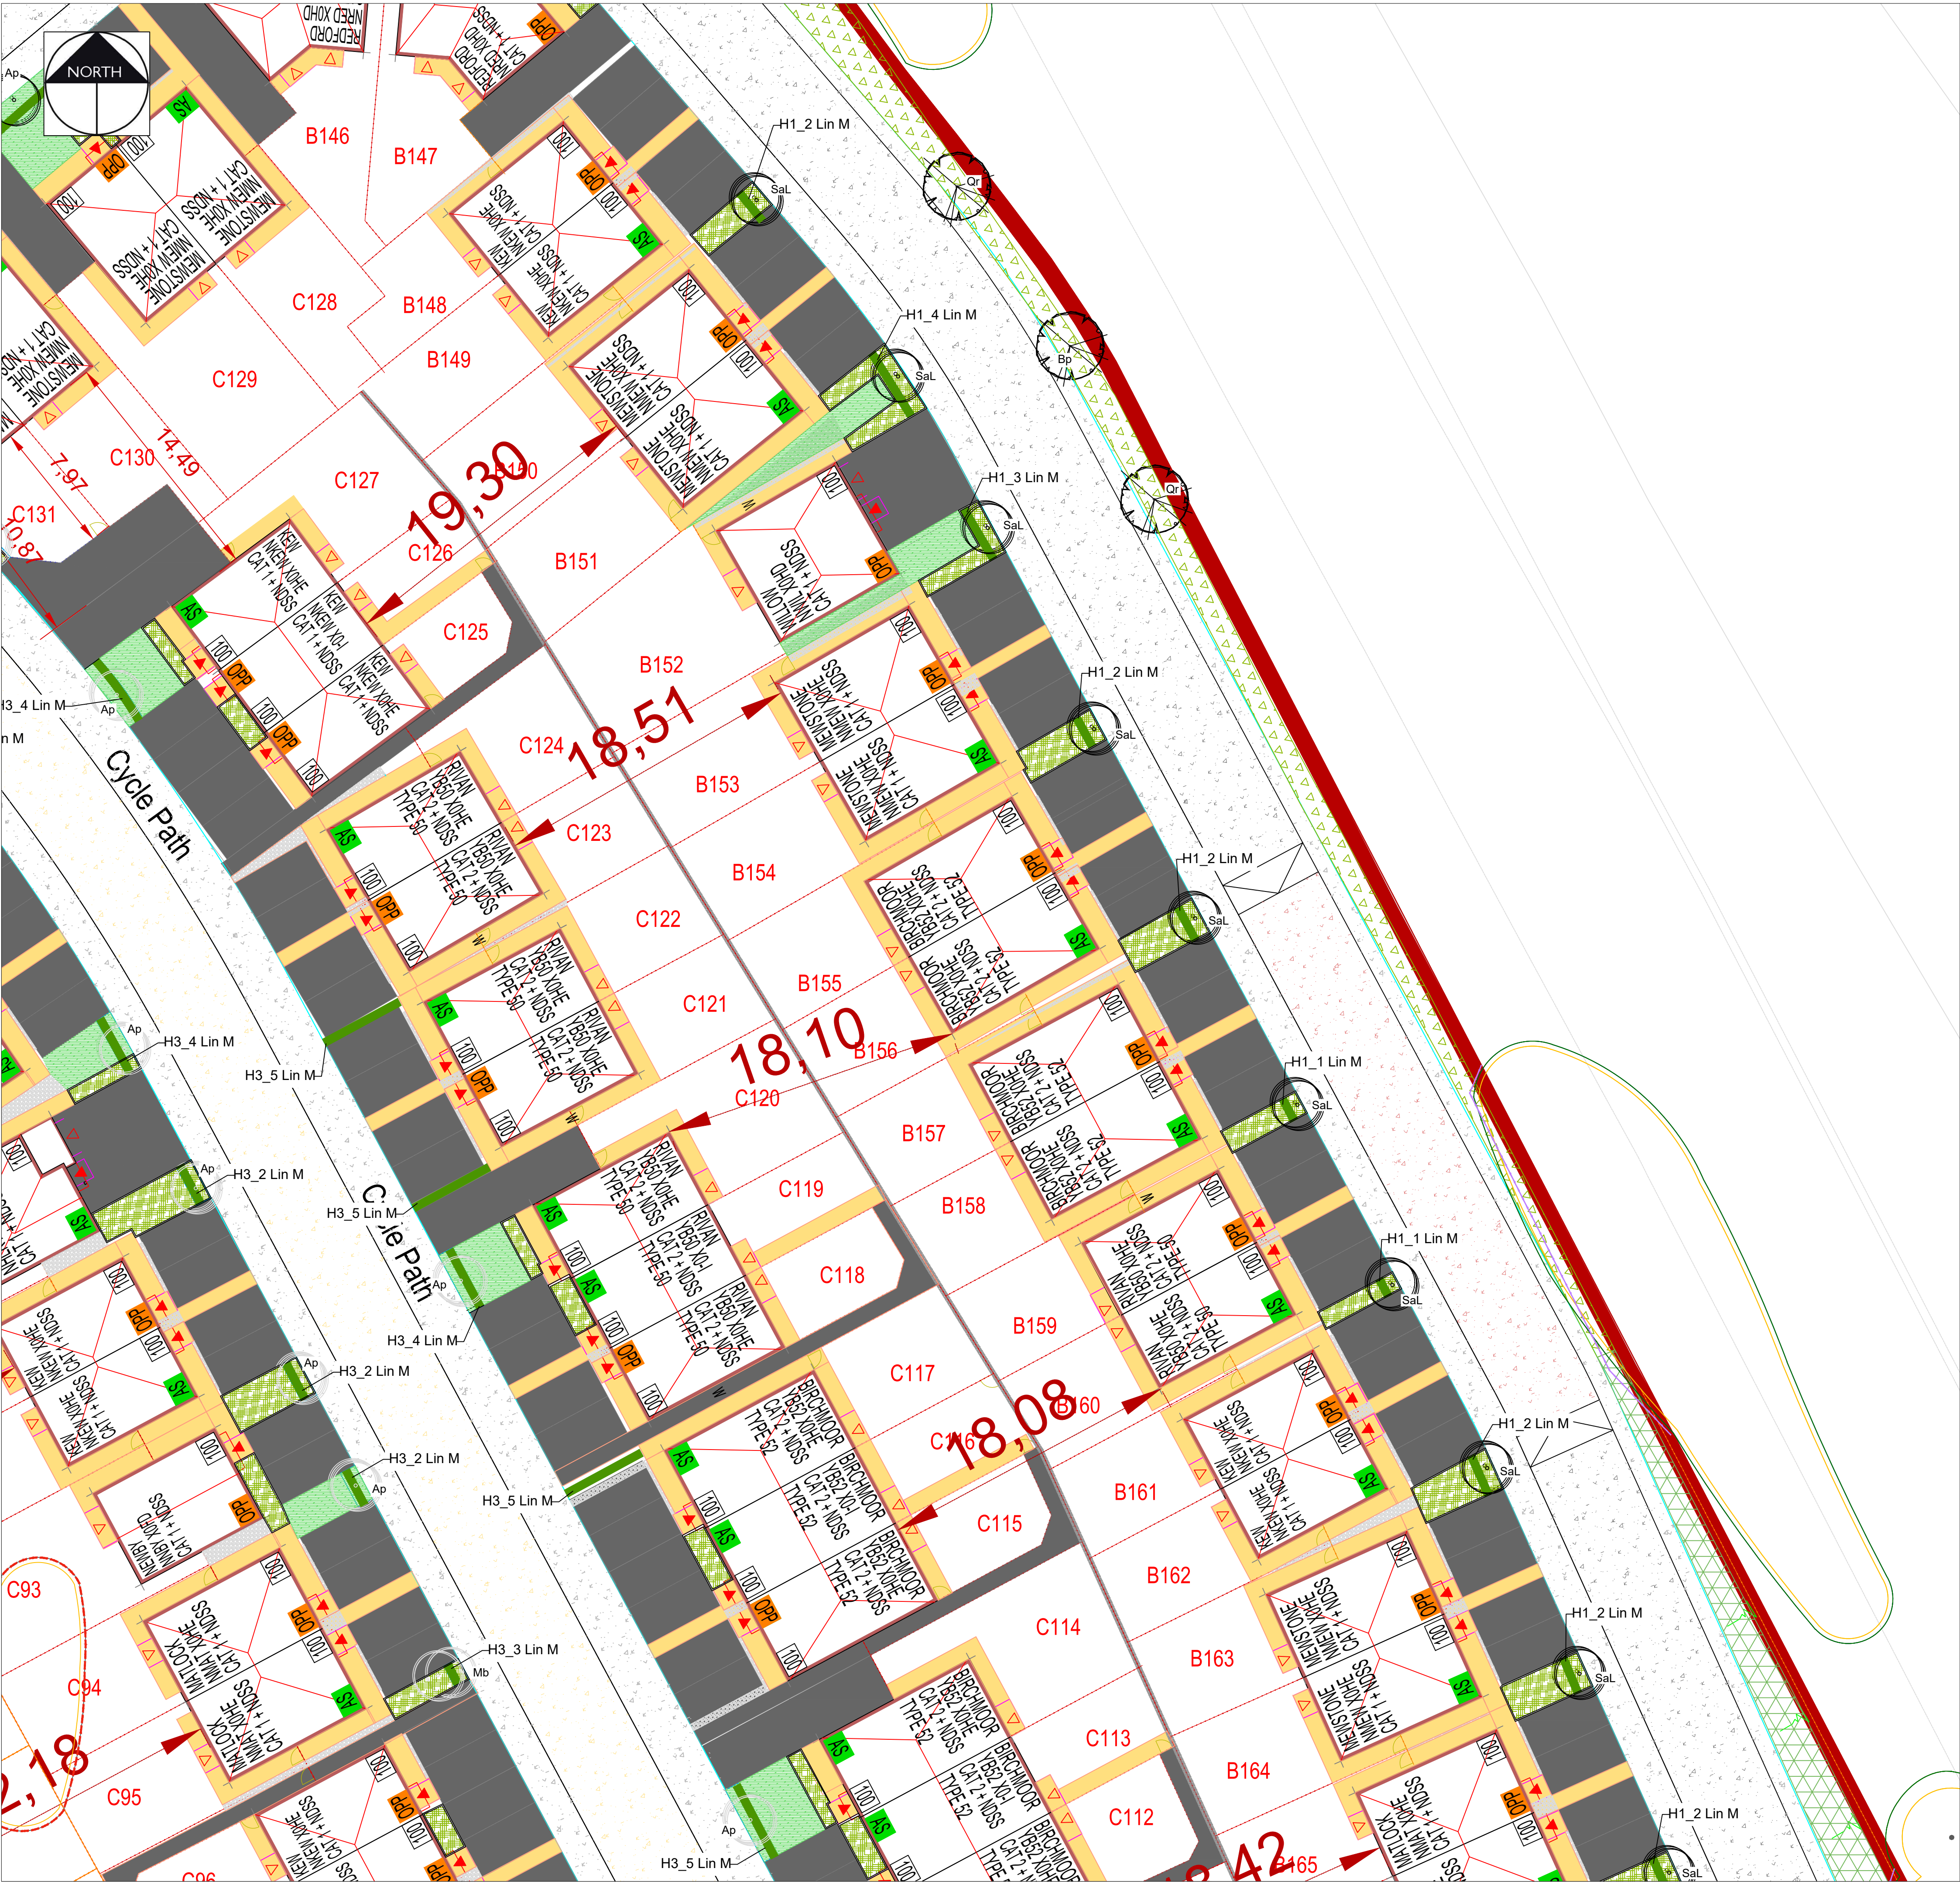
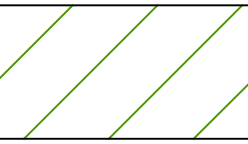
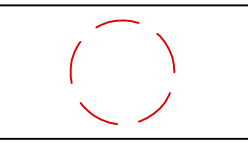
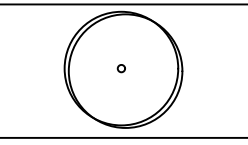


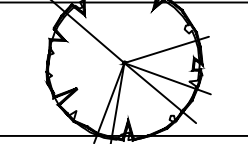


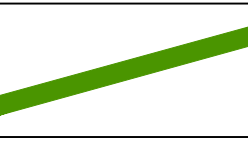
KEY

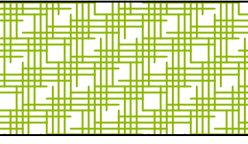
**EXISTING VEGETATION**
To be retained. Refer to the Tree Survey and Ecology Reports for further details on species & maintenance

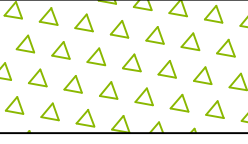
**EXISTING VEGETATION REMOVED**
To be removed. Refer to the Tree Survey and Ecology Reports for further details on species

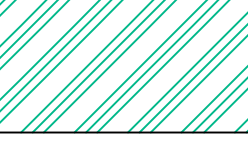
**PROPOSED PLOT TREE**
Refer to the planting schedule for details on species, quantities and nursery grades

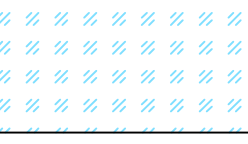
**PROPOSED POS TREE**
Refer to the planting schedule for details on species, quantities and nursery grades

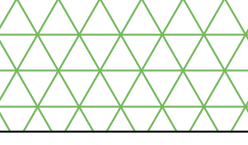
**HEDGE**
Refer to the planting schedule for details on species, quantities and nursery grades

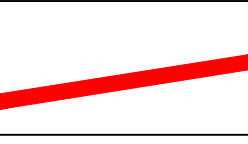
**SHRUB BEDS**
Refer to the planting schedule for details on species, quantities and nursery grades.

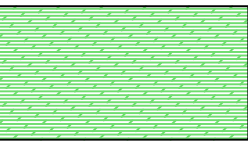
**WILDFLOWER GRASS MIX - WFM1**
Refer to the planting schedule for details on species, quantities and nursery grades.

**MARGINAL PLANTING - DRY MIX**
Refer to the planting schedule for details on species, quantities and nursery grades.

**MARGINAL PLANTING - WET MIX**
Refer to the planting schedule for details on species, quantities and nursery grades.

**NATIVE WHIP PLANTING**
Refer to the planting schedule for details on species, quantities and nursery grades.

**SITE BOUNDARY**

**AMENITY GRASS - GM1 (See Schedule)**

**Reed Planting**

P8	07.01.25	Update Plots and amend Planting and Schedule	PGG
P5	07.08.24	Update client details	PGG
P4	16.07.24	Updated to optimise BNG	PGG
P3	11.06.24	Updated to Revised Planning Layout	PGG
P2	20.10.22	Updated to Ecology + Barratt comments	KLJ
P1	19.09.22	Initial Issue	KG

Rev	Date	Description	Initials

pglalandscapearchitects

PGLA Ltd

Landscape Architects

Station Hop Offices

815 Stockport Road

Manchester

M19 3BS

t: 0161 238 9138

e: info@pgla.co.uk

w: www.pgla.co.uk

Client

BARRATT HOMES, DWL & GLP TROWS LLP

Project

COWM TOP LANE, CASTLETON

Description

PLANTING PLAN

SHEET 16

Status

FOR PLANNING

Scale	Drawn	Checked	Date
1:200@A1	KLJ	PGG	SEPT 2022
Job number	Drawing number	Revision	
TRO1902	PP01.16	P8	

Original size 100mm @ A1