


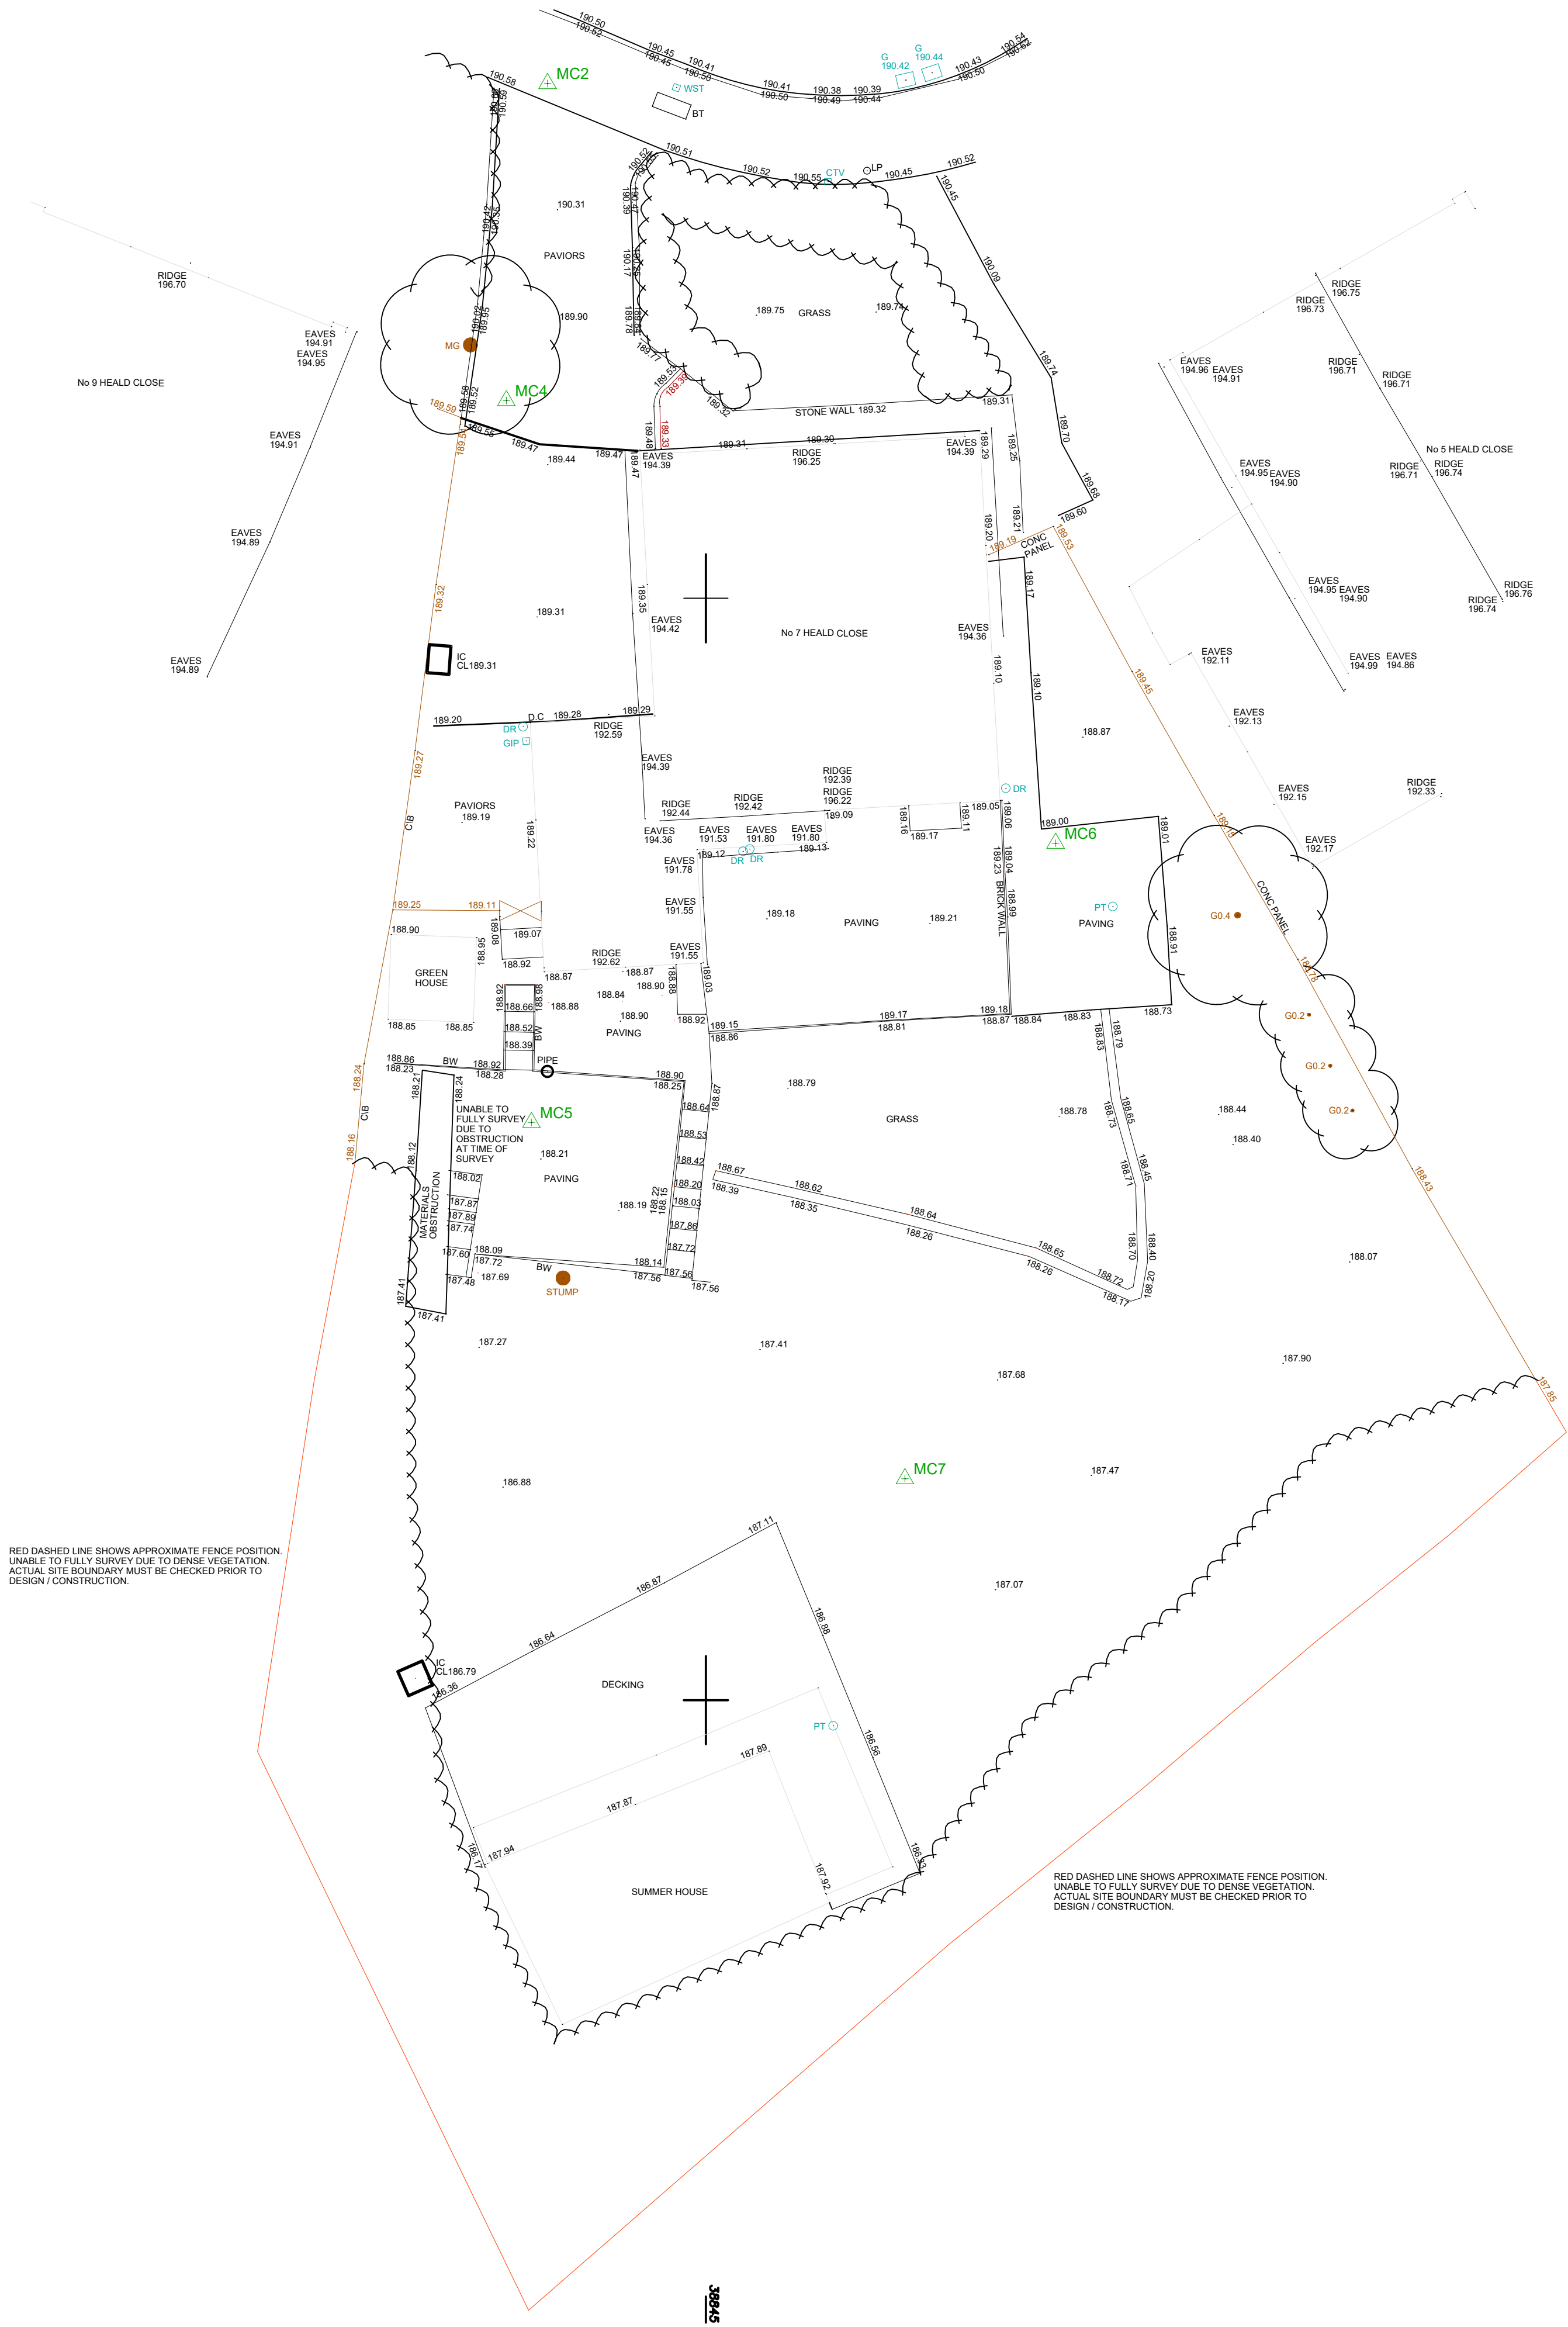

existing topographic plan
scale 1:100

IMPORTANT NOTES: Do Not Scale from this Drawing. Use Figured Dimensions Only.	DRAWING STATUS:		INFORMATION		FOOTPRINT DESIGN		E: info@footprintdesign.net W: www.footprintdesign.net		
	REVISION	DATE	DESCRIPTION	CLIENT:	KHURRAM HABIB	SCALE:	1:100@A1	DATE:	24.06.24
				PROJECT: 7 HEALD CLOSE, SHAWCLOUGH					
				DRAWING TITLE: EXISTING TOPOGRAPHIC PLAN					
			DRAWING NO: A130_L(00)014						

© Copyright Footprint Design Ltd