

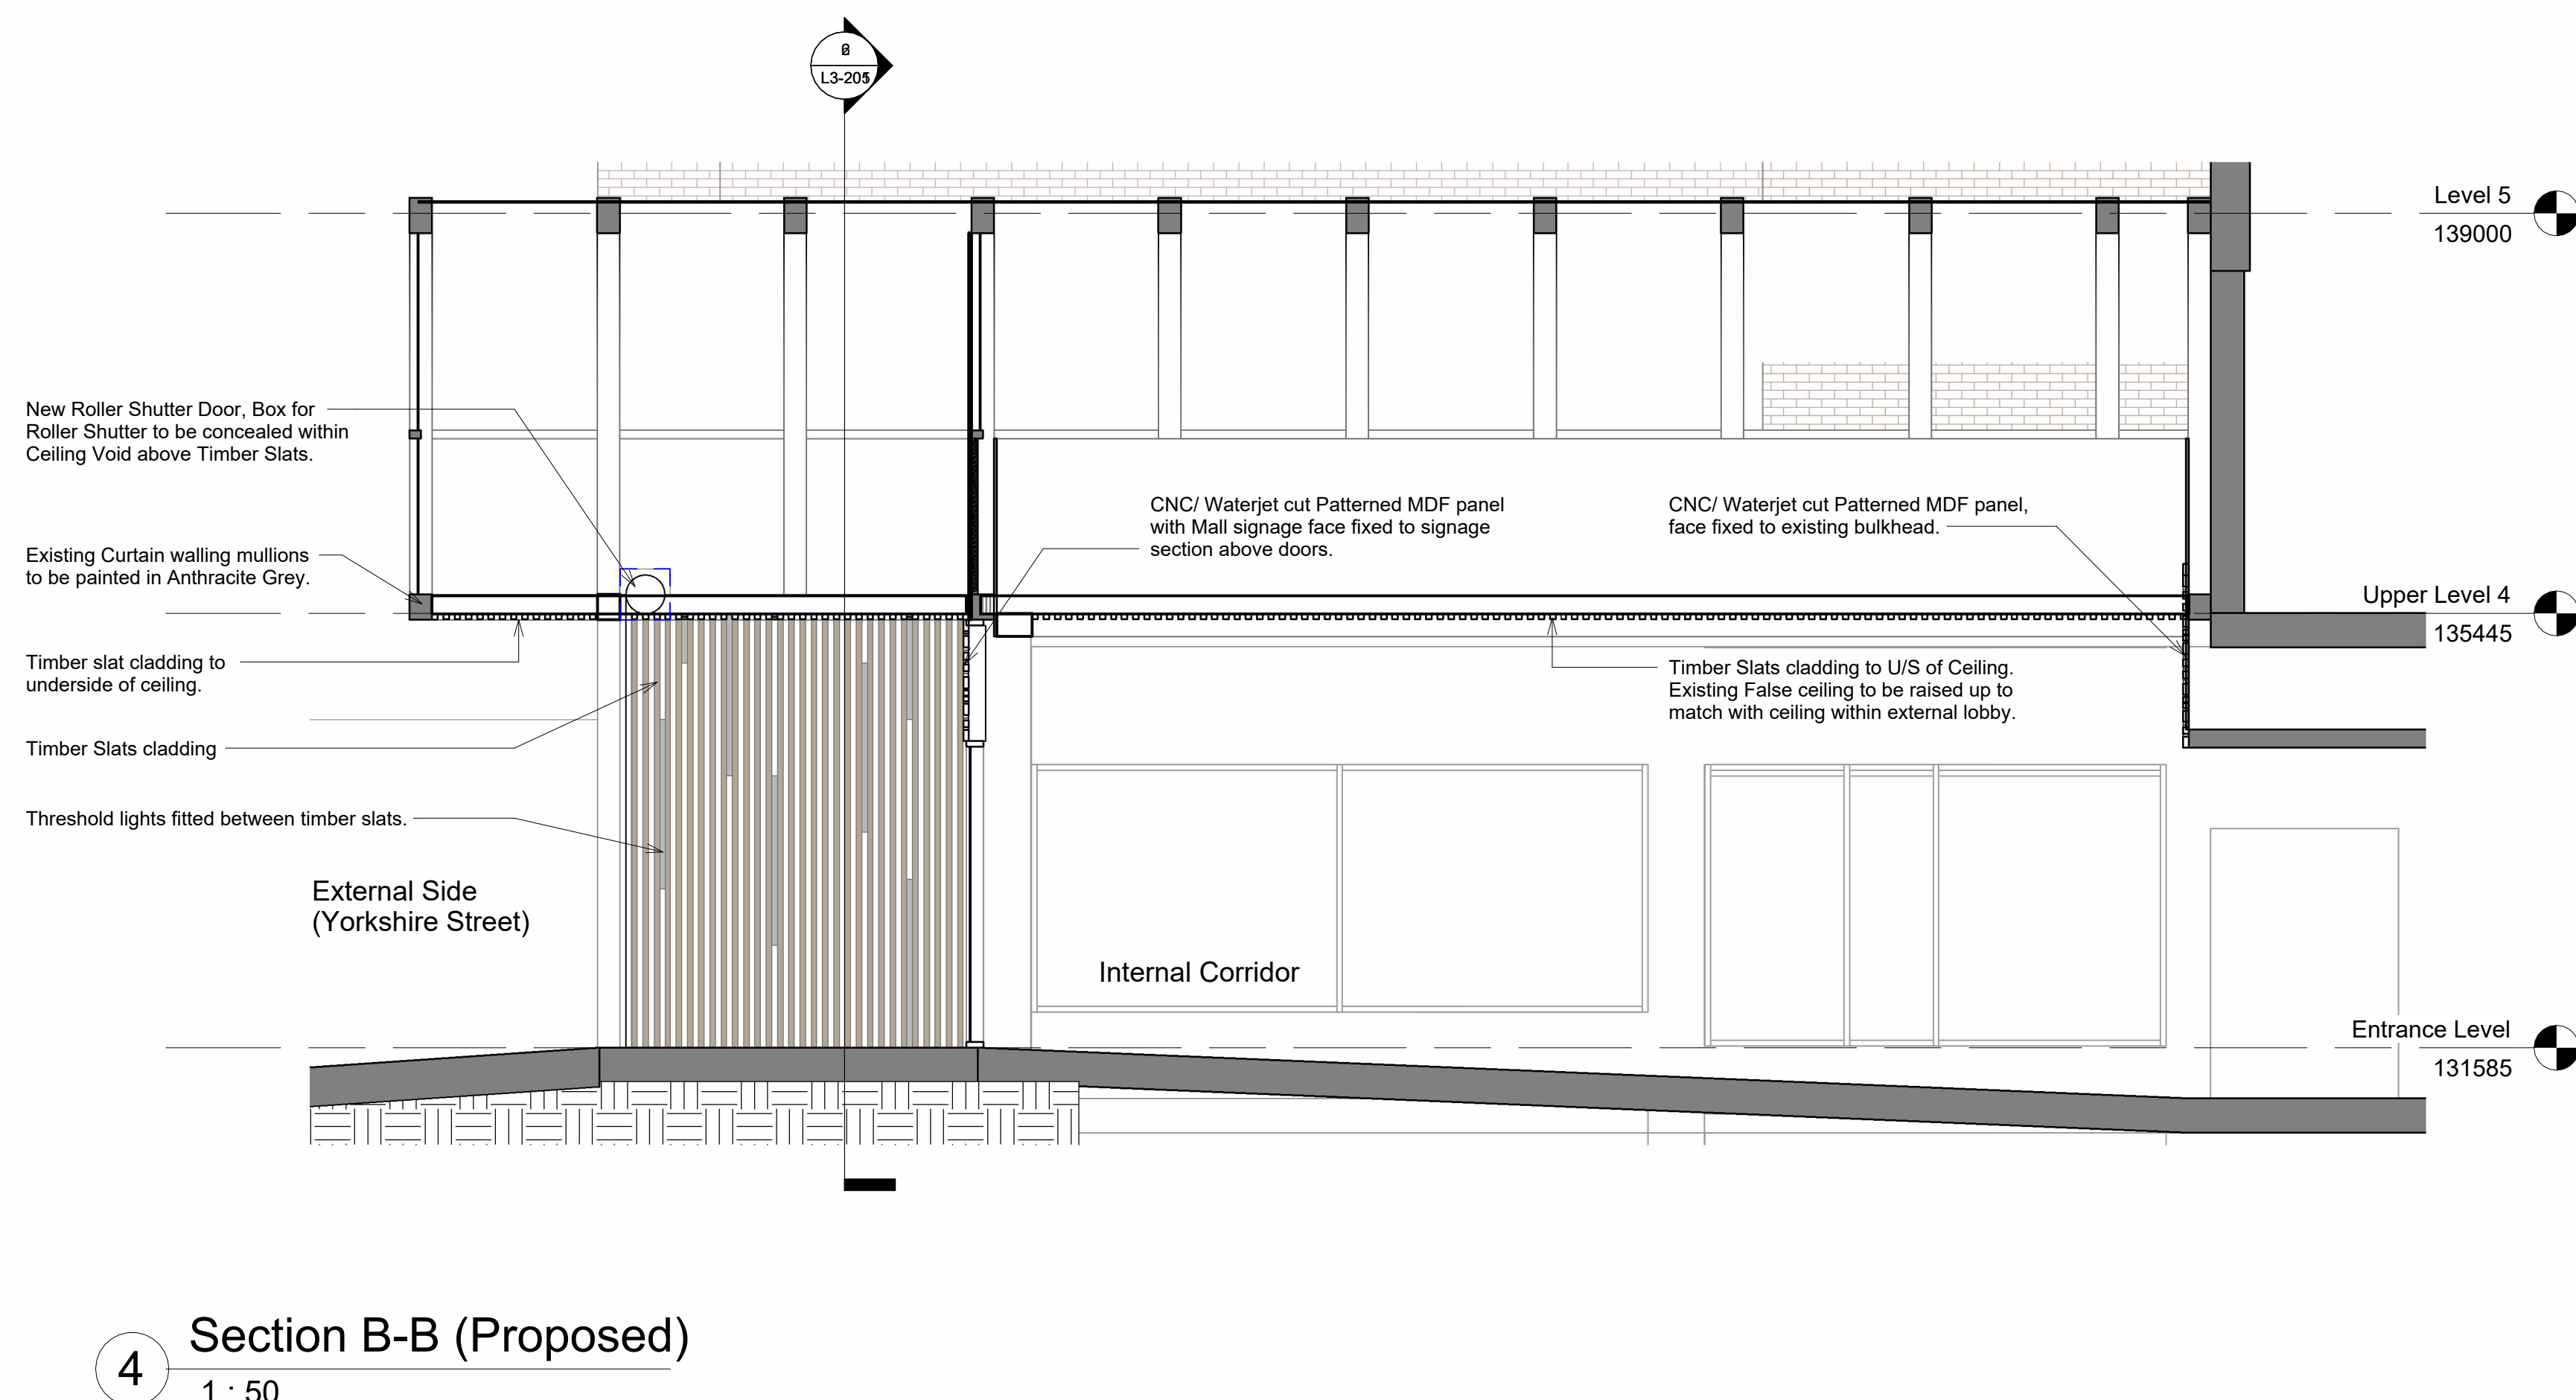
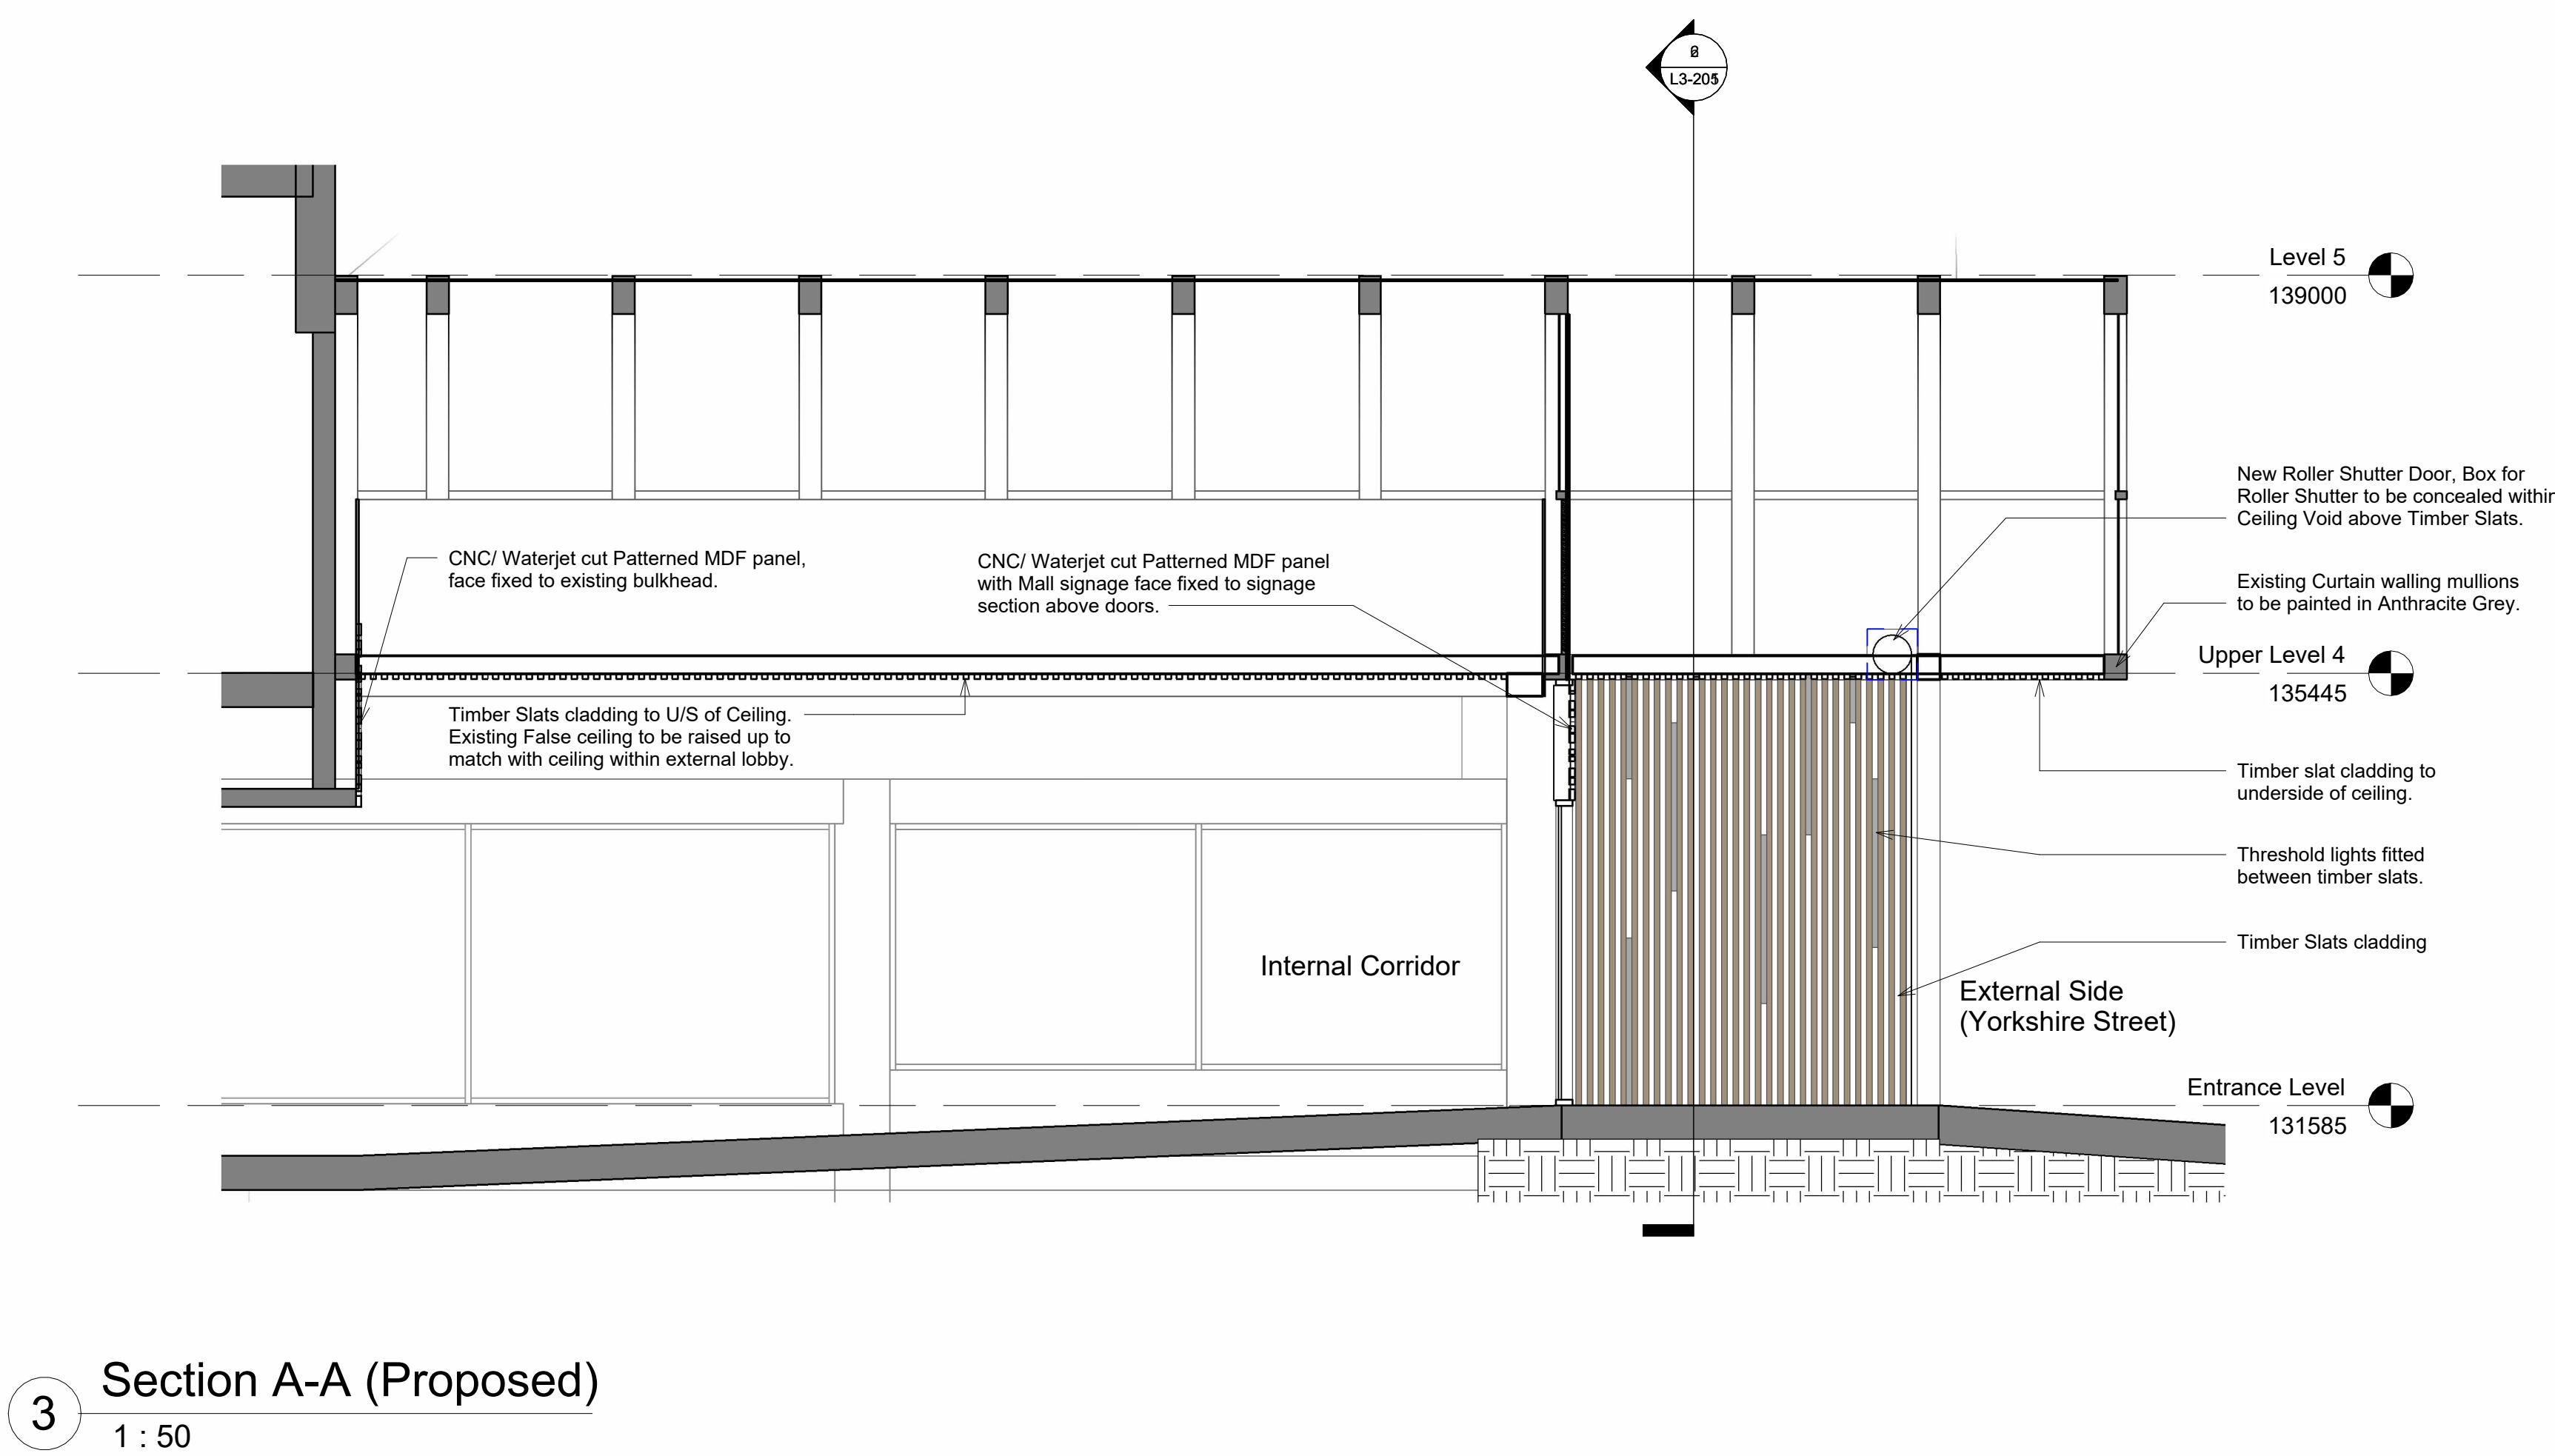


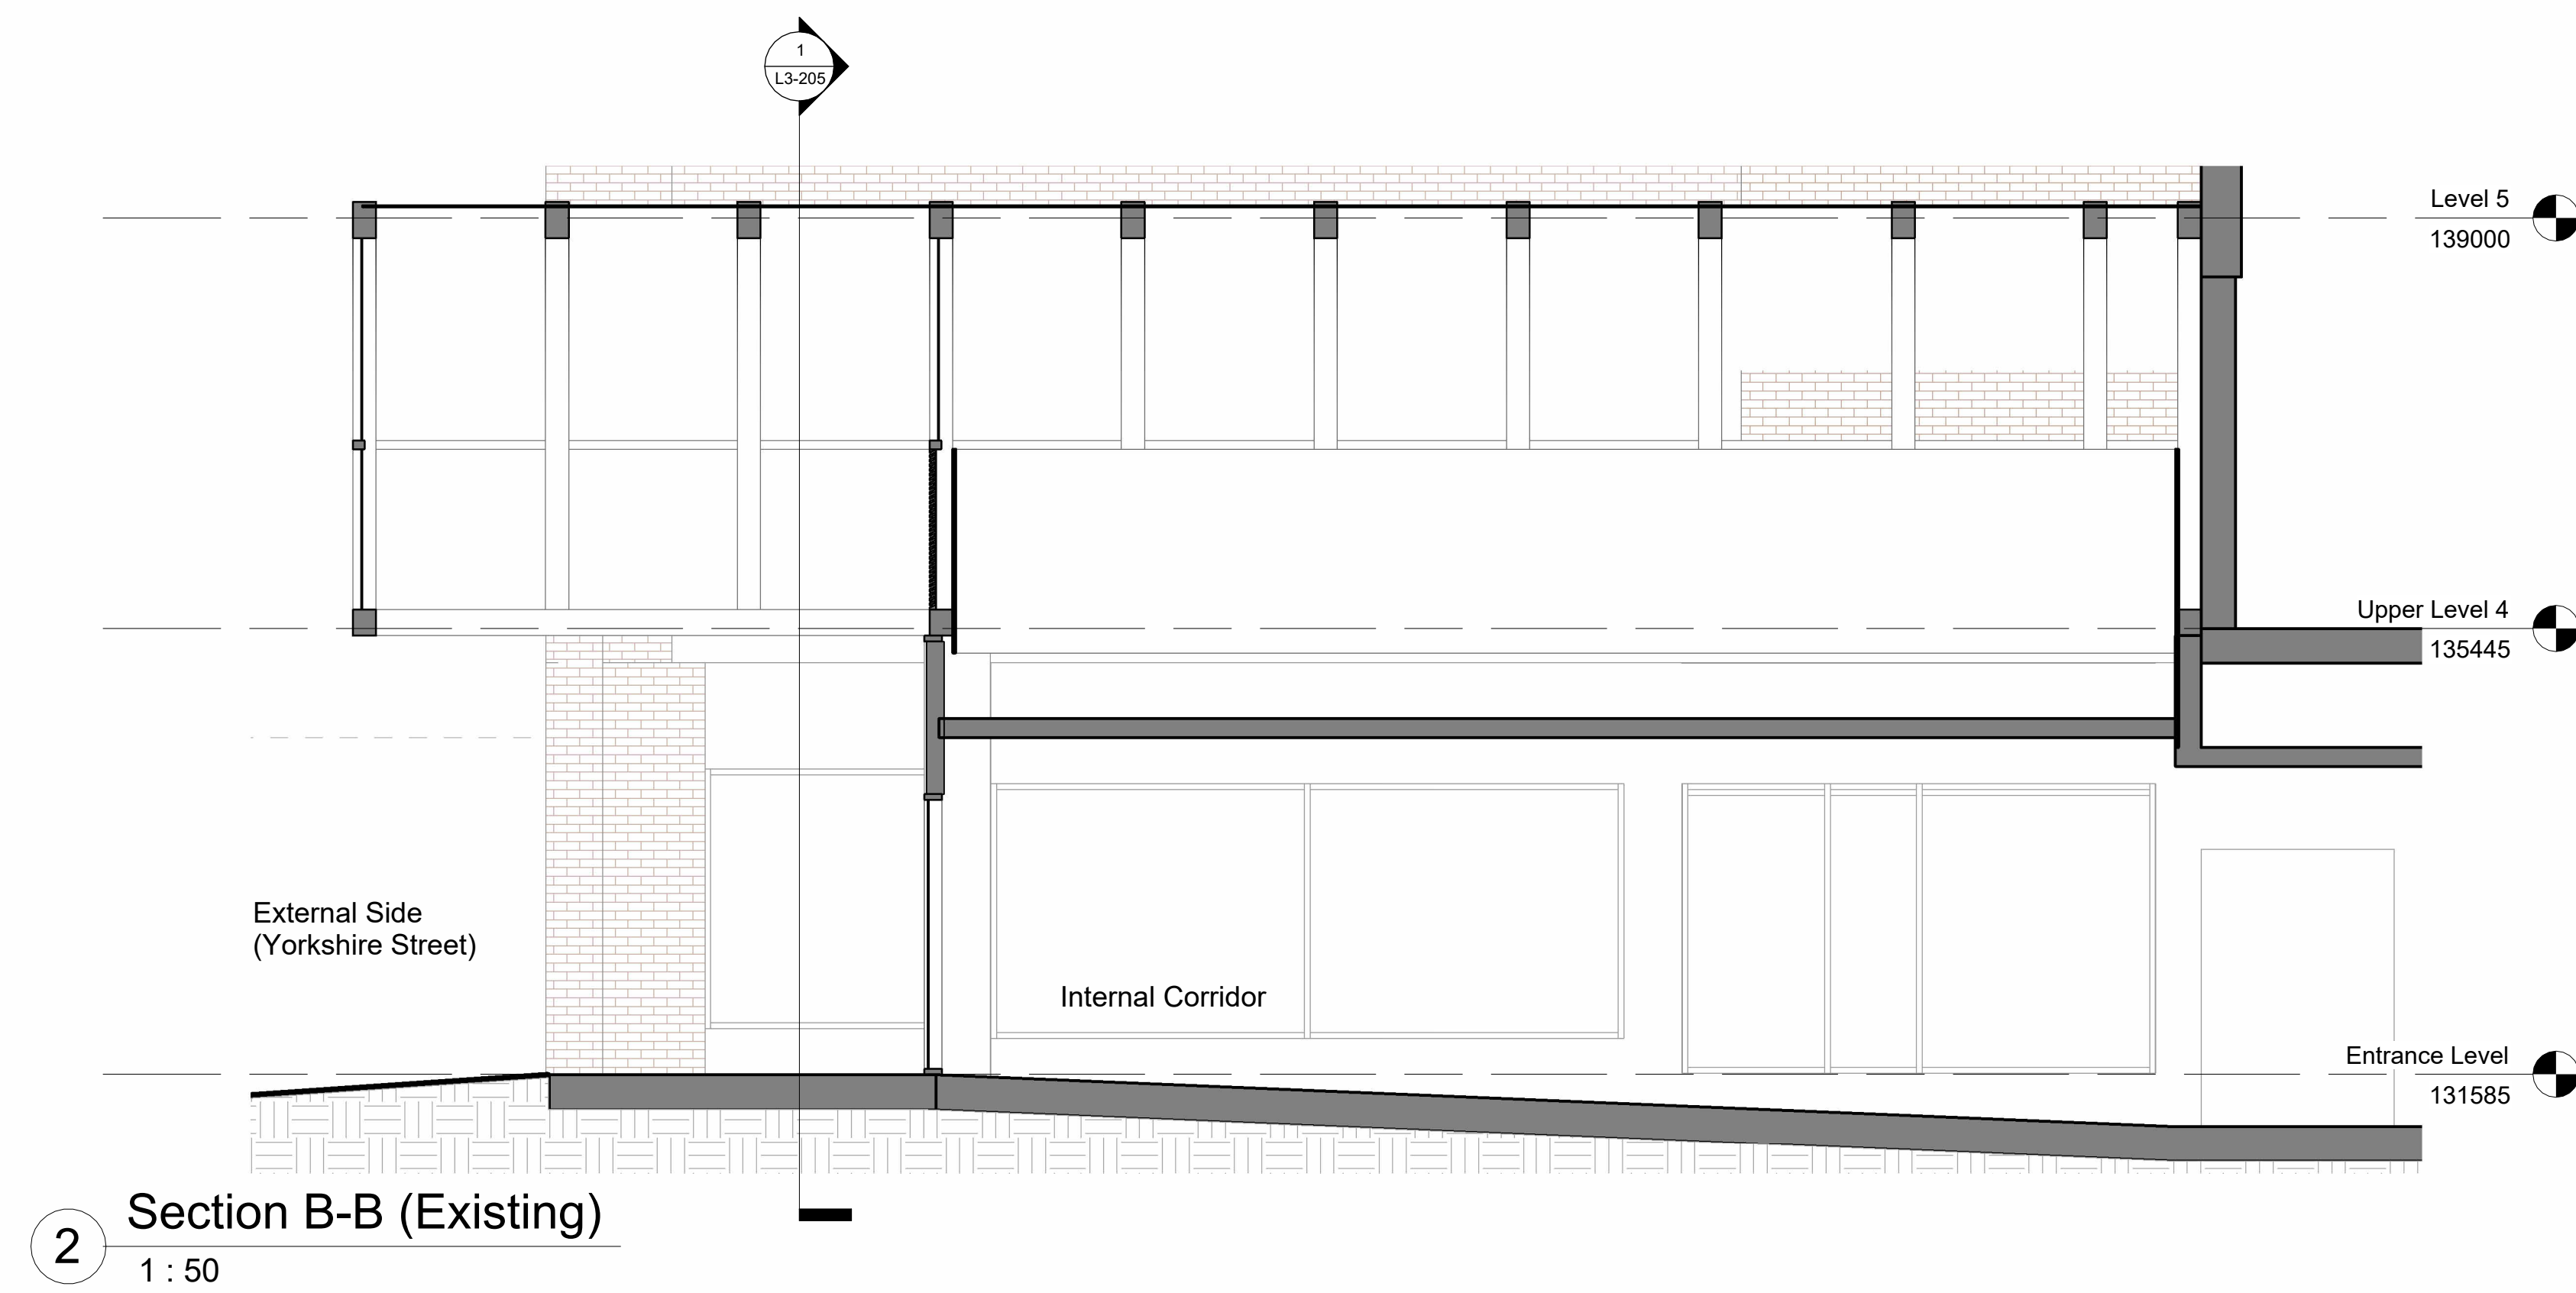

Rev	Description	Date
1	Planning Issue	20/05/24
2	Drawn	JA

DO NOT SCALE OFF THIS DRAWING

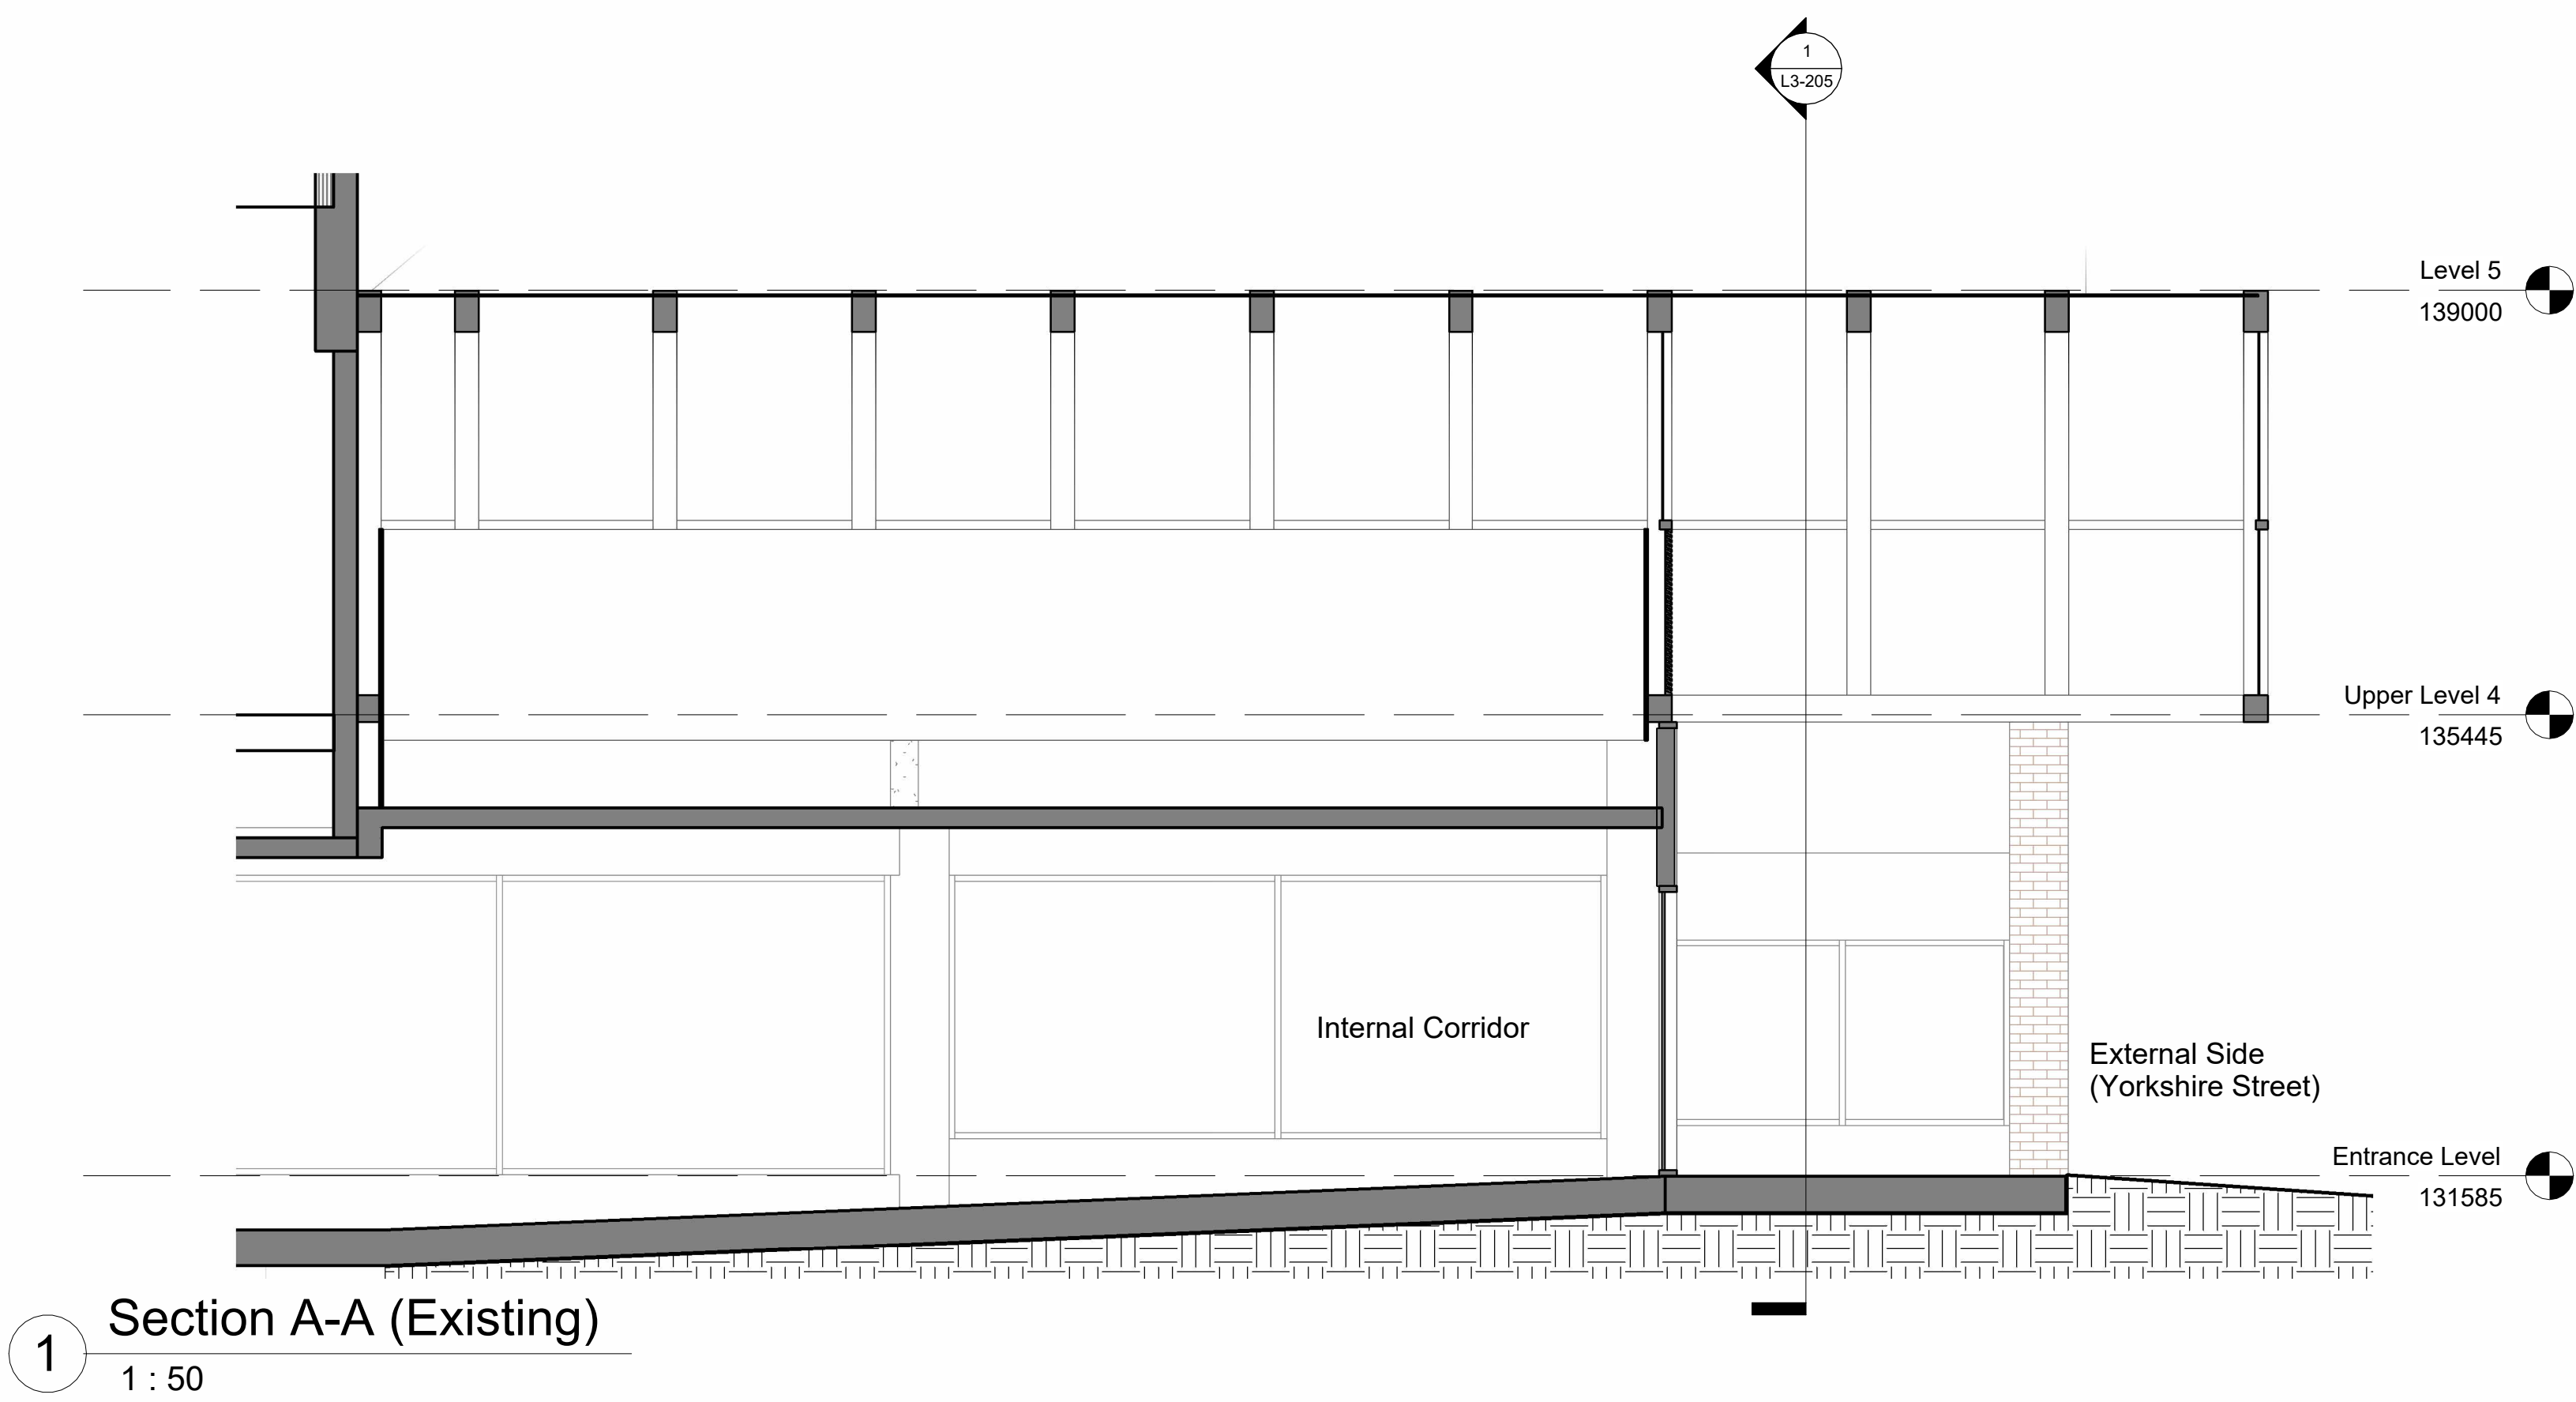

Client
DHA Corporates

Project
Festival Mall (Former Wheatsheaf Centre), Rochdale

Description
Proposed Entrance Lobby - Sections as Existing & Proposed

Drawing No
2401- L3-204

Rev No
P1

Scale
1 : 50 @ A0

Date Drawn
21/05/24

Drawn By
JA

Authorised By
JA

Purpose of Issue
Planning ☒ Building Regs ☐ Tender ☐ Construction ☐ Comment ☐ Info ☐