


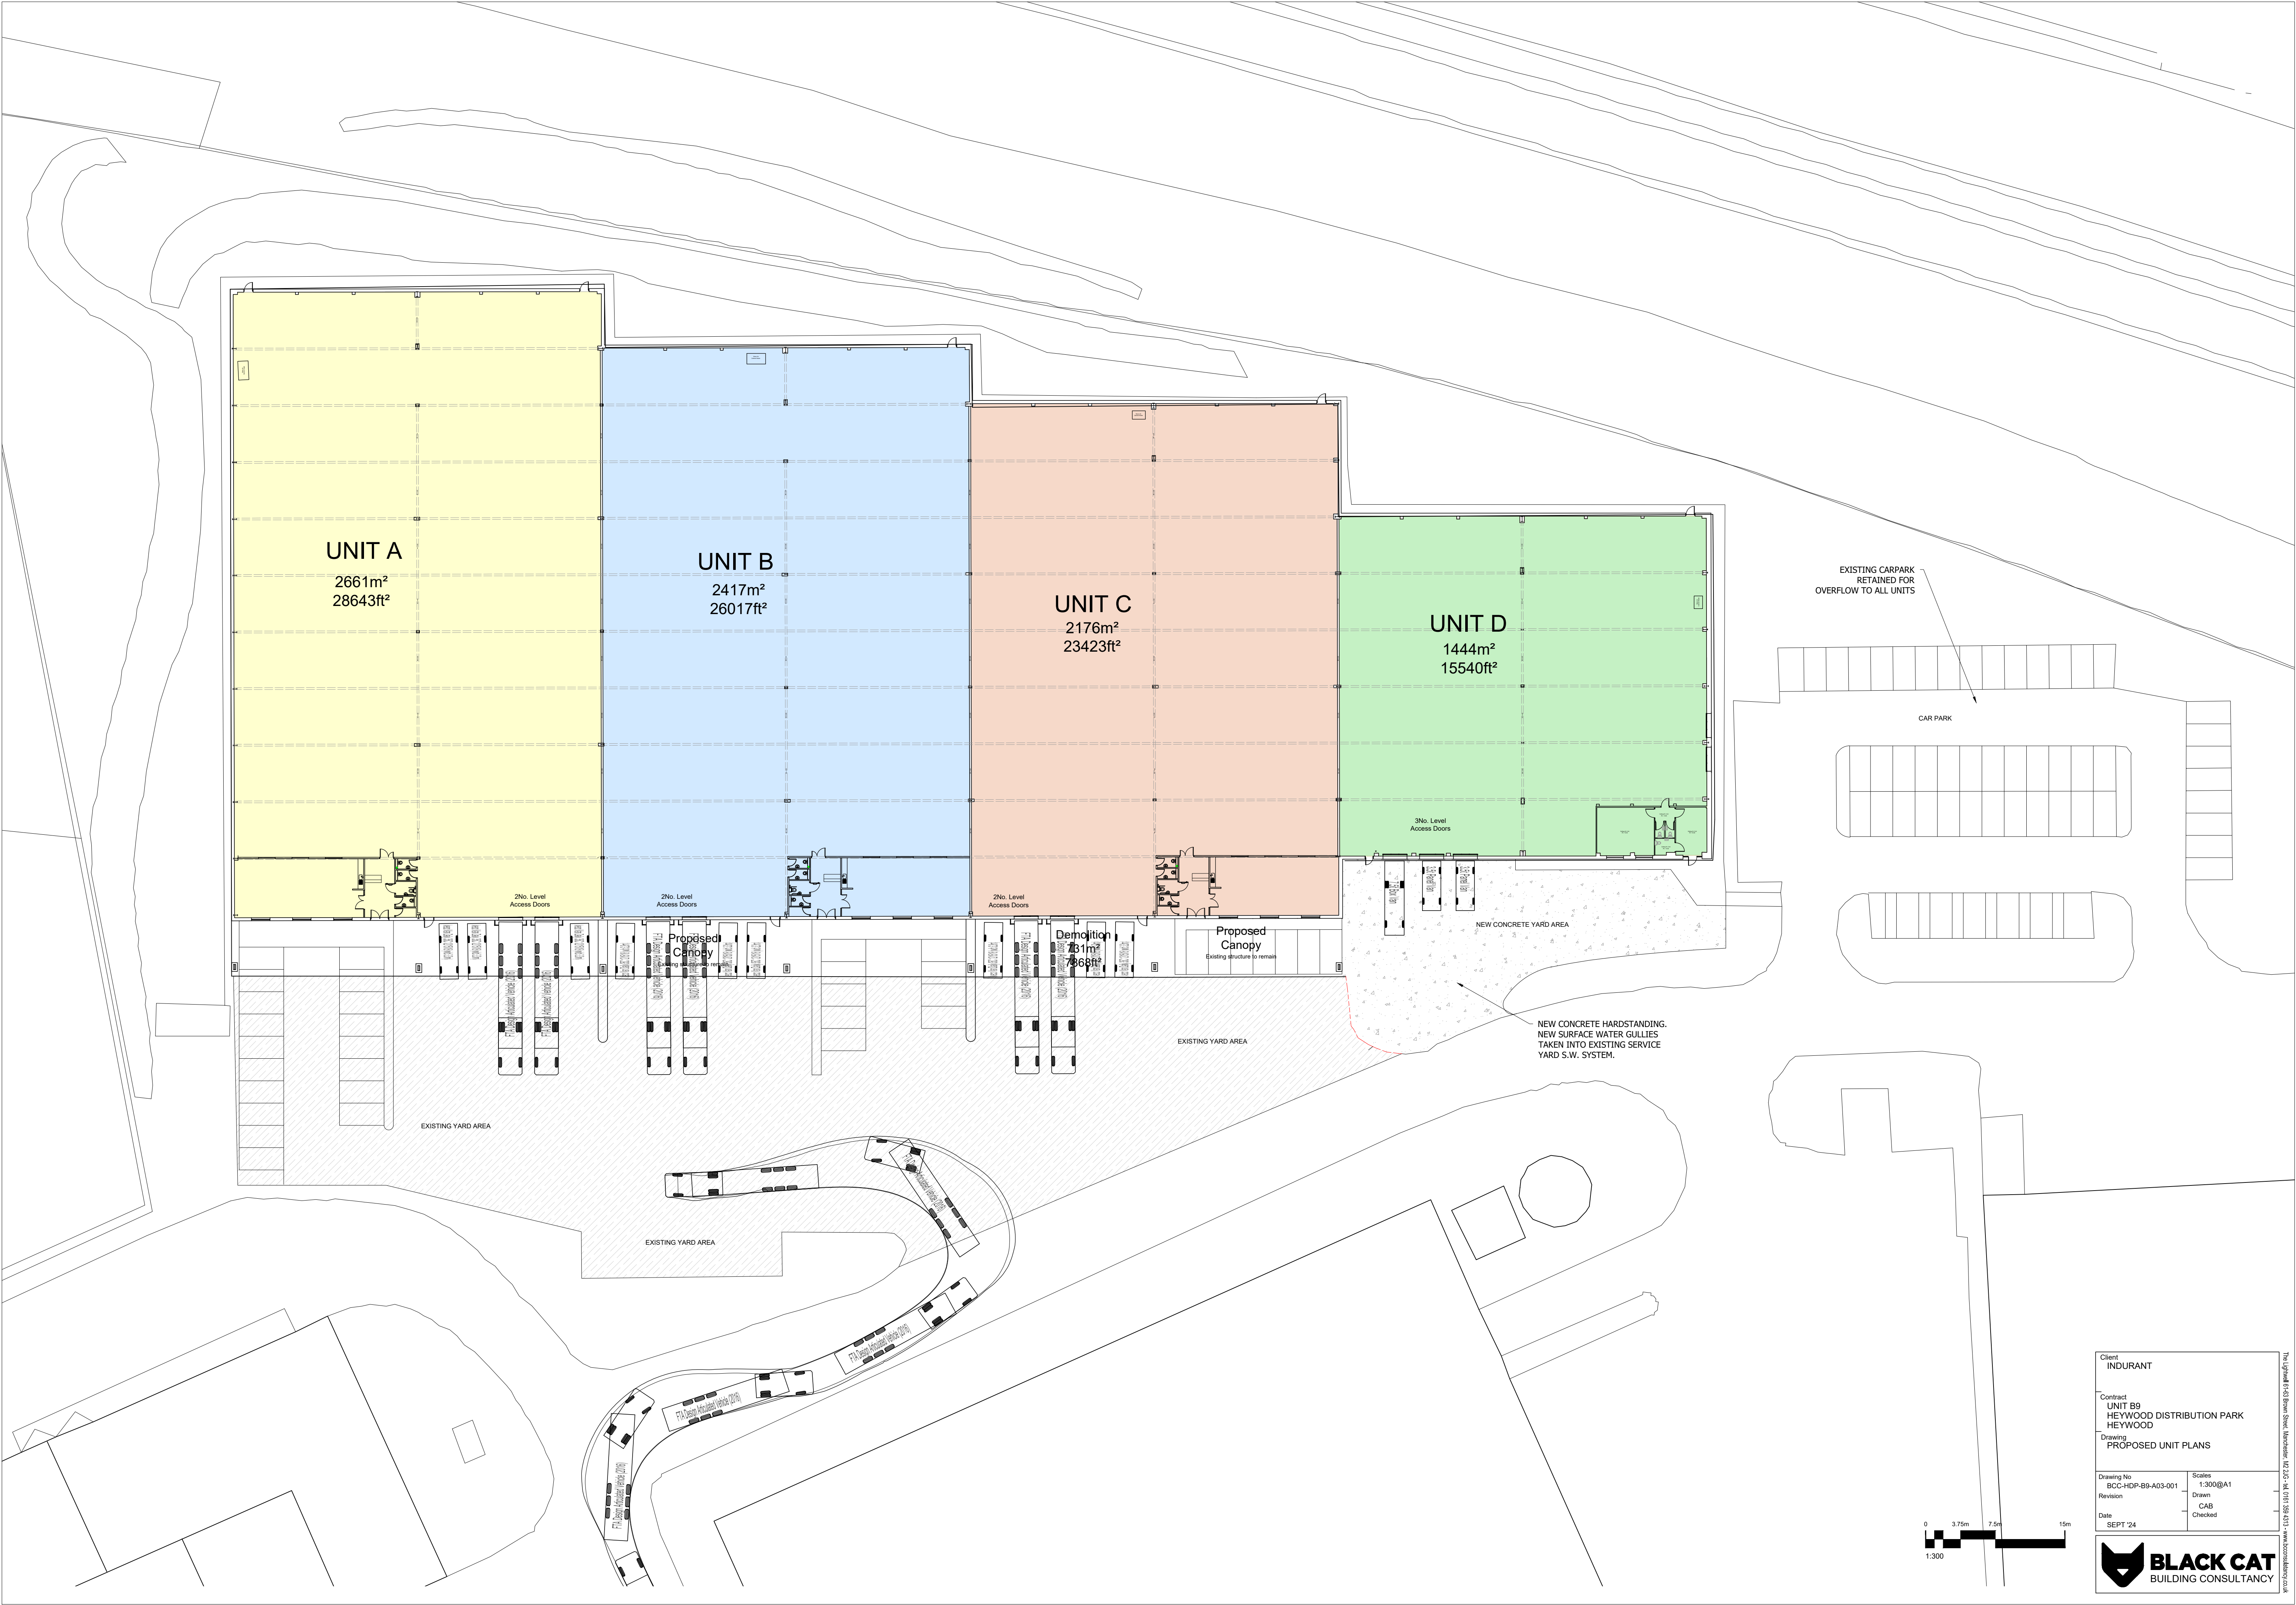

Client
INDURANT

Contract
UNIT B9
HEYWOOD DISTRIBUTION PARK
HEYWOOD

Drawing
PROPOSED UNIT PLANS

Drawing No
BCC-HDP-B9-A03-001


Revision

Date
SEPT '24

Scales
1:300@A1

Drawn
CAB

Checked

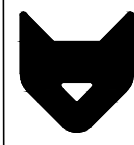

BLACK CAT
BUILDING CONSULTANCY

The information is shown as a guide only. It is not to be used for any other purpose without the written consent of Black Cat Building Consultancy.