

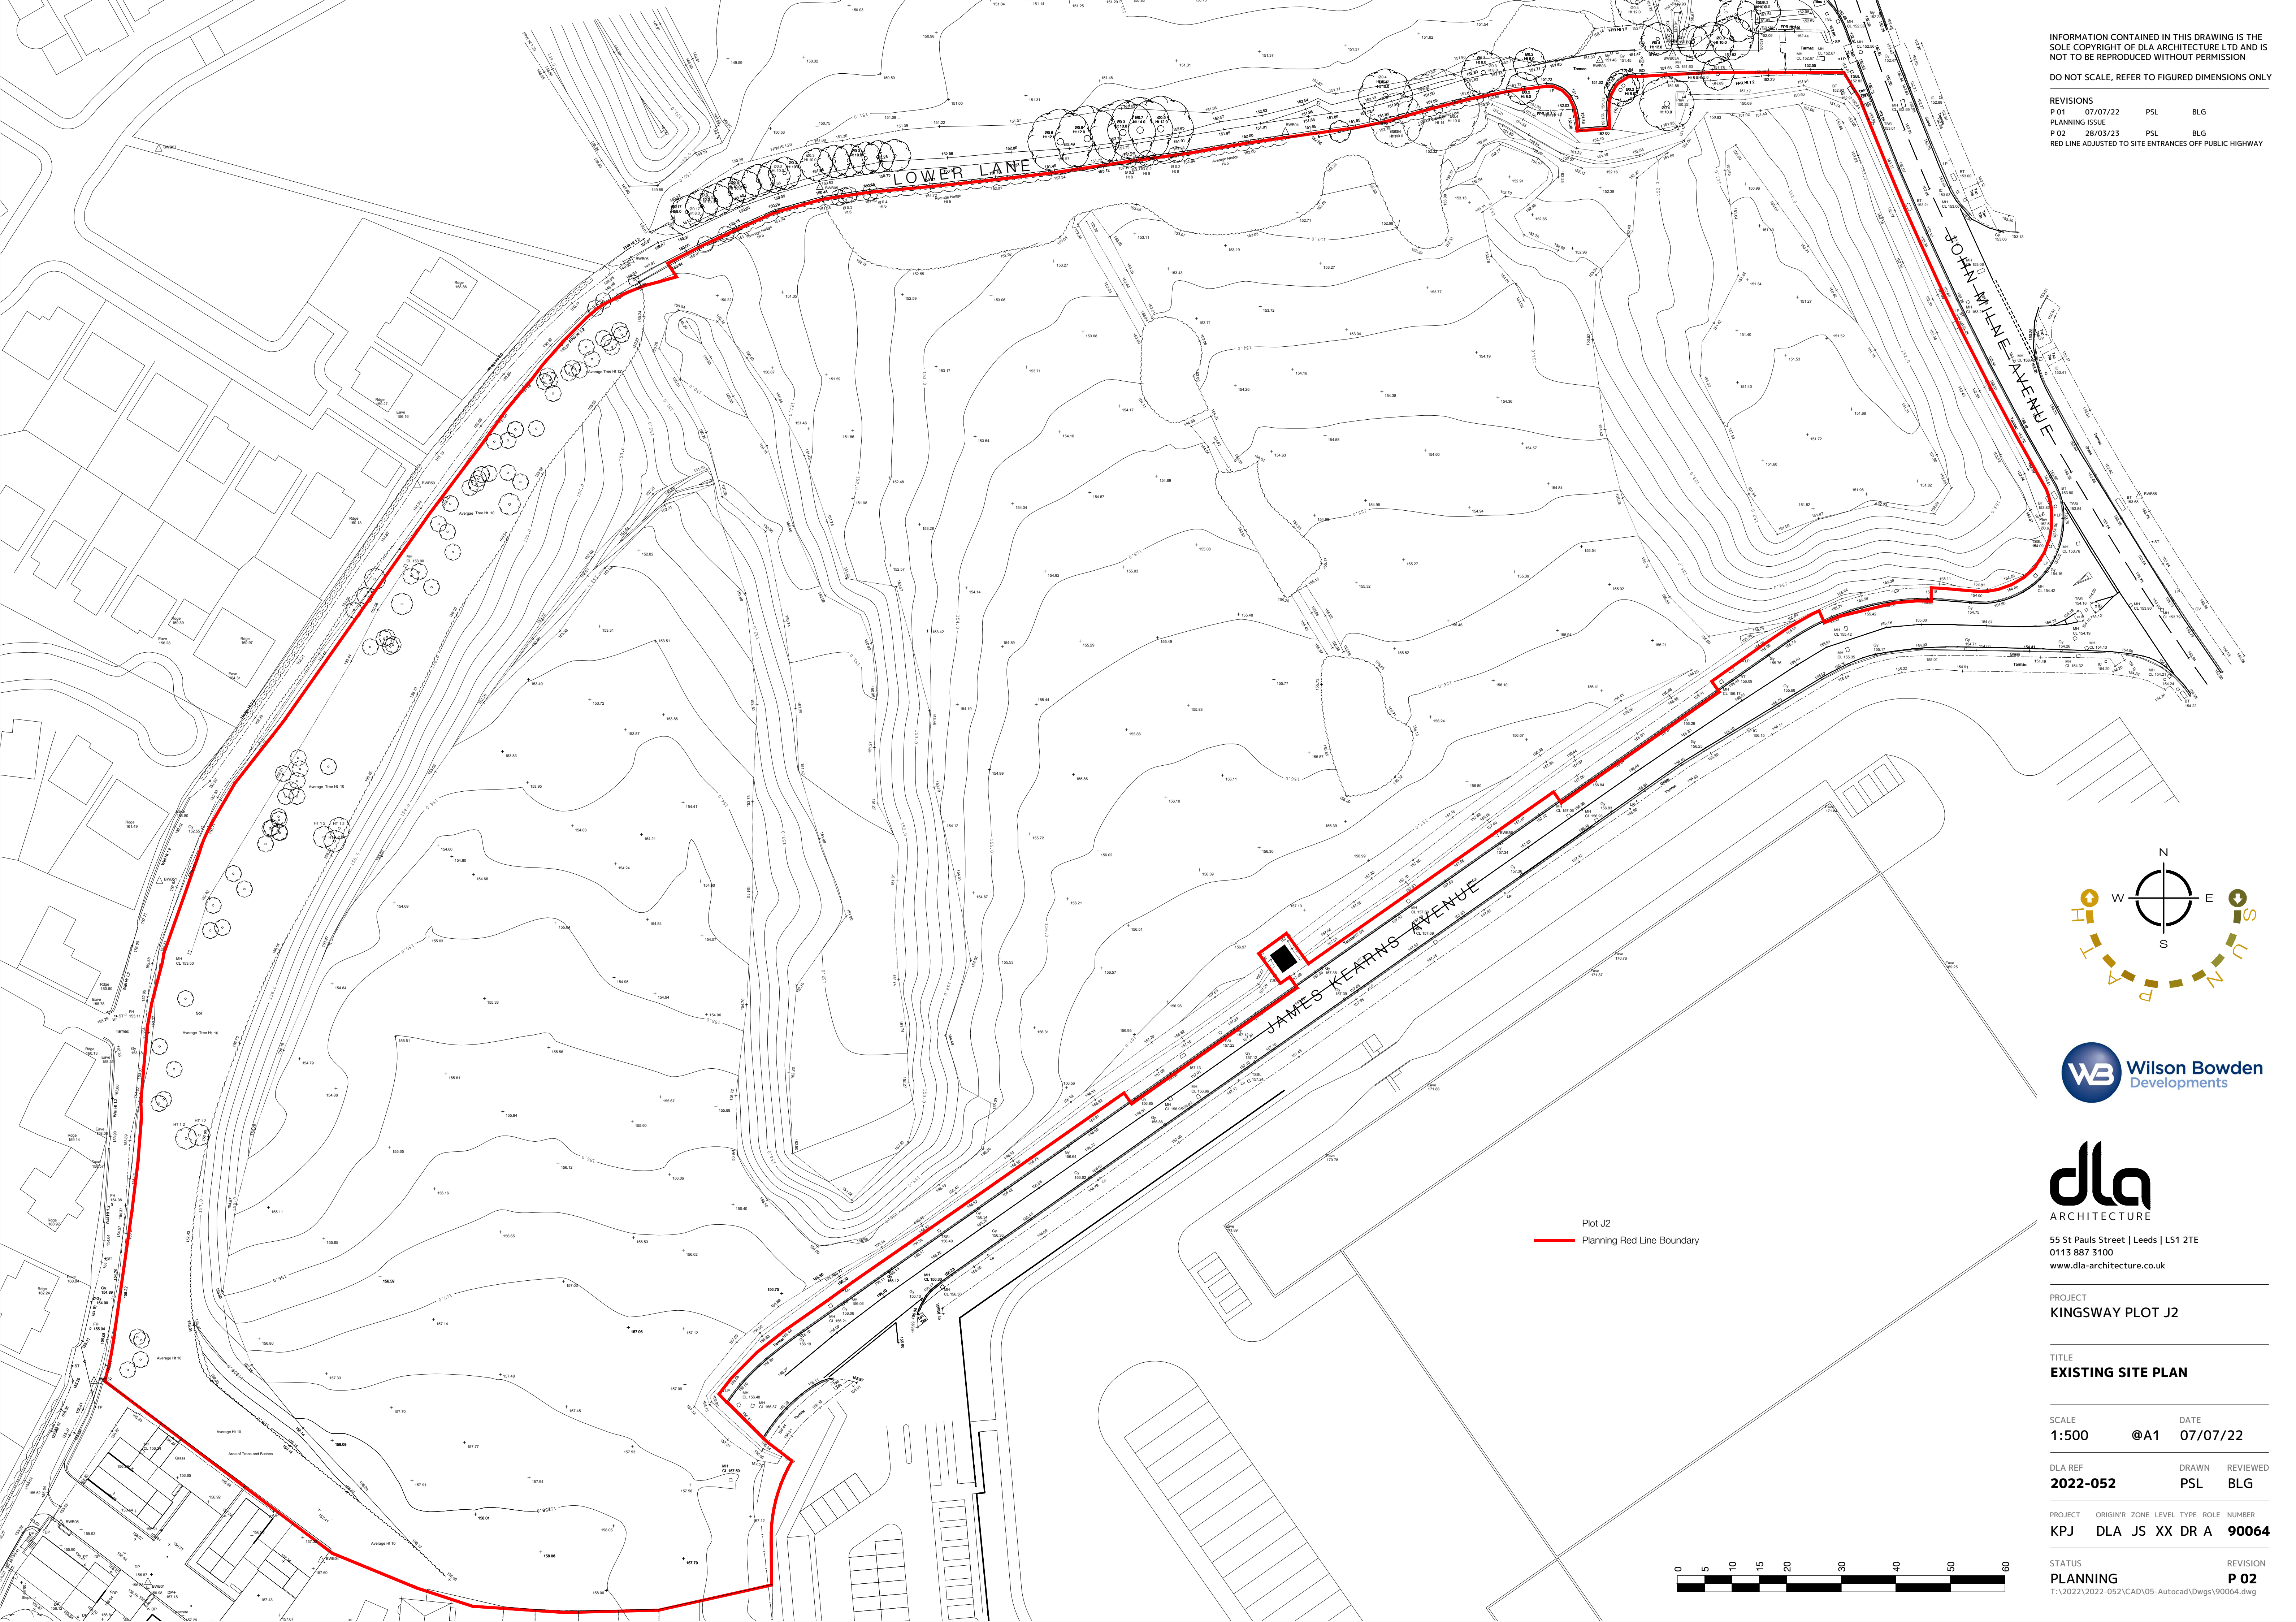


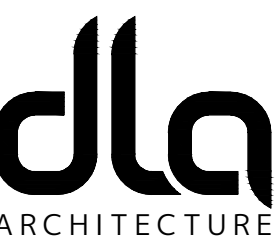

INFORMATION CONTAINED IN THIS DRAWING IS THE
SOLE COPYRIGHT OF DLA ARCHITECTURE LTD AND IS
NOT TO BE REPRODUCED WITHOUT PERMISSION

DO NOT SCALE, REFER TO FIGURED DIMENSIONS ONLY

REVISIONS			
P 01	07/07/22	PSL	BLG
PLANNING ISSUE			
P 02	28/03/23	PSL	BLG
RED LINE ADJUSTED TO SITE ENTRANCES OFF PUBLIC HIGHWAY			

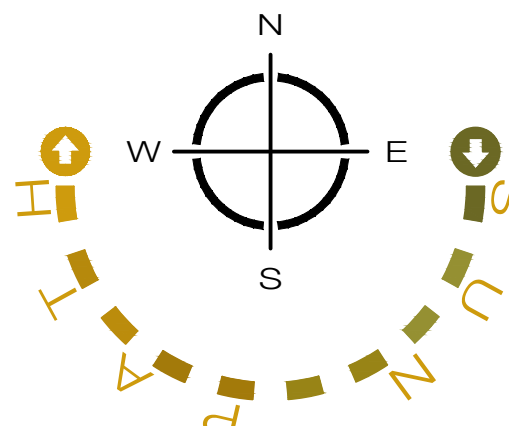

55 St Pauls Street | Leeds | LS1 2TE
0113 887 3100
www.dla-architecture.co.uk

PROJECT
KINGSWAY PLOT J2

TITLE
EXISTING SITE PLAN

SCALE
1:500

DATE
07/07/22

DLA REF
2022-052

DRAWN
PSL

REVIEWED
BLG

PROJECT
KPJ

ORIGIN/R
DLA

ZONE
JS

LEVEL
XX

TYPE
DR

ROLE
A

NUMBER
90064

STATUS
PLANNING

REVISION
P 02