


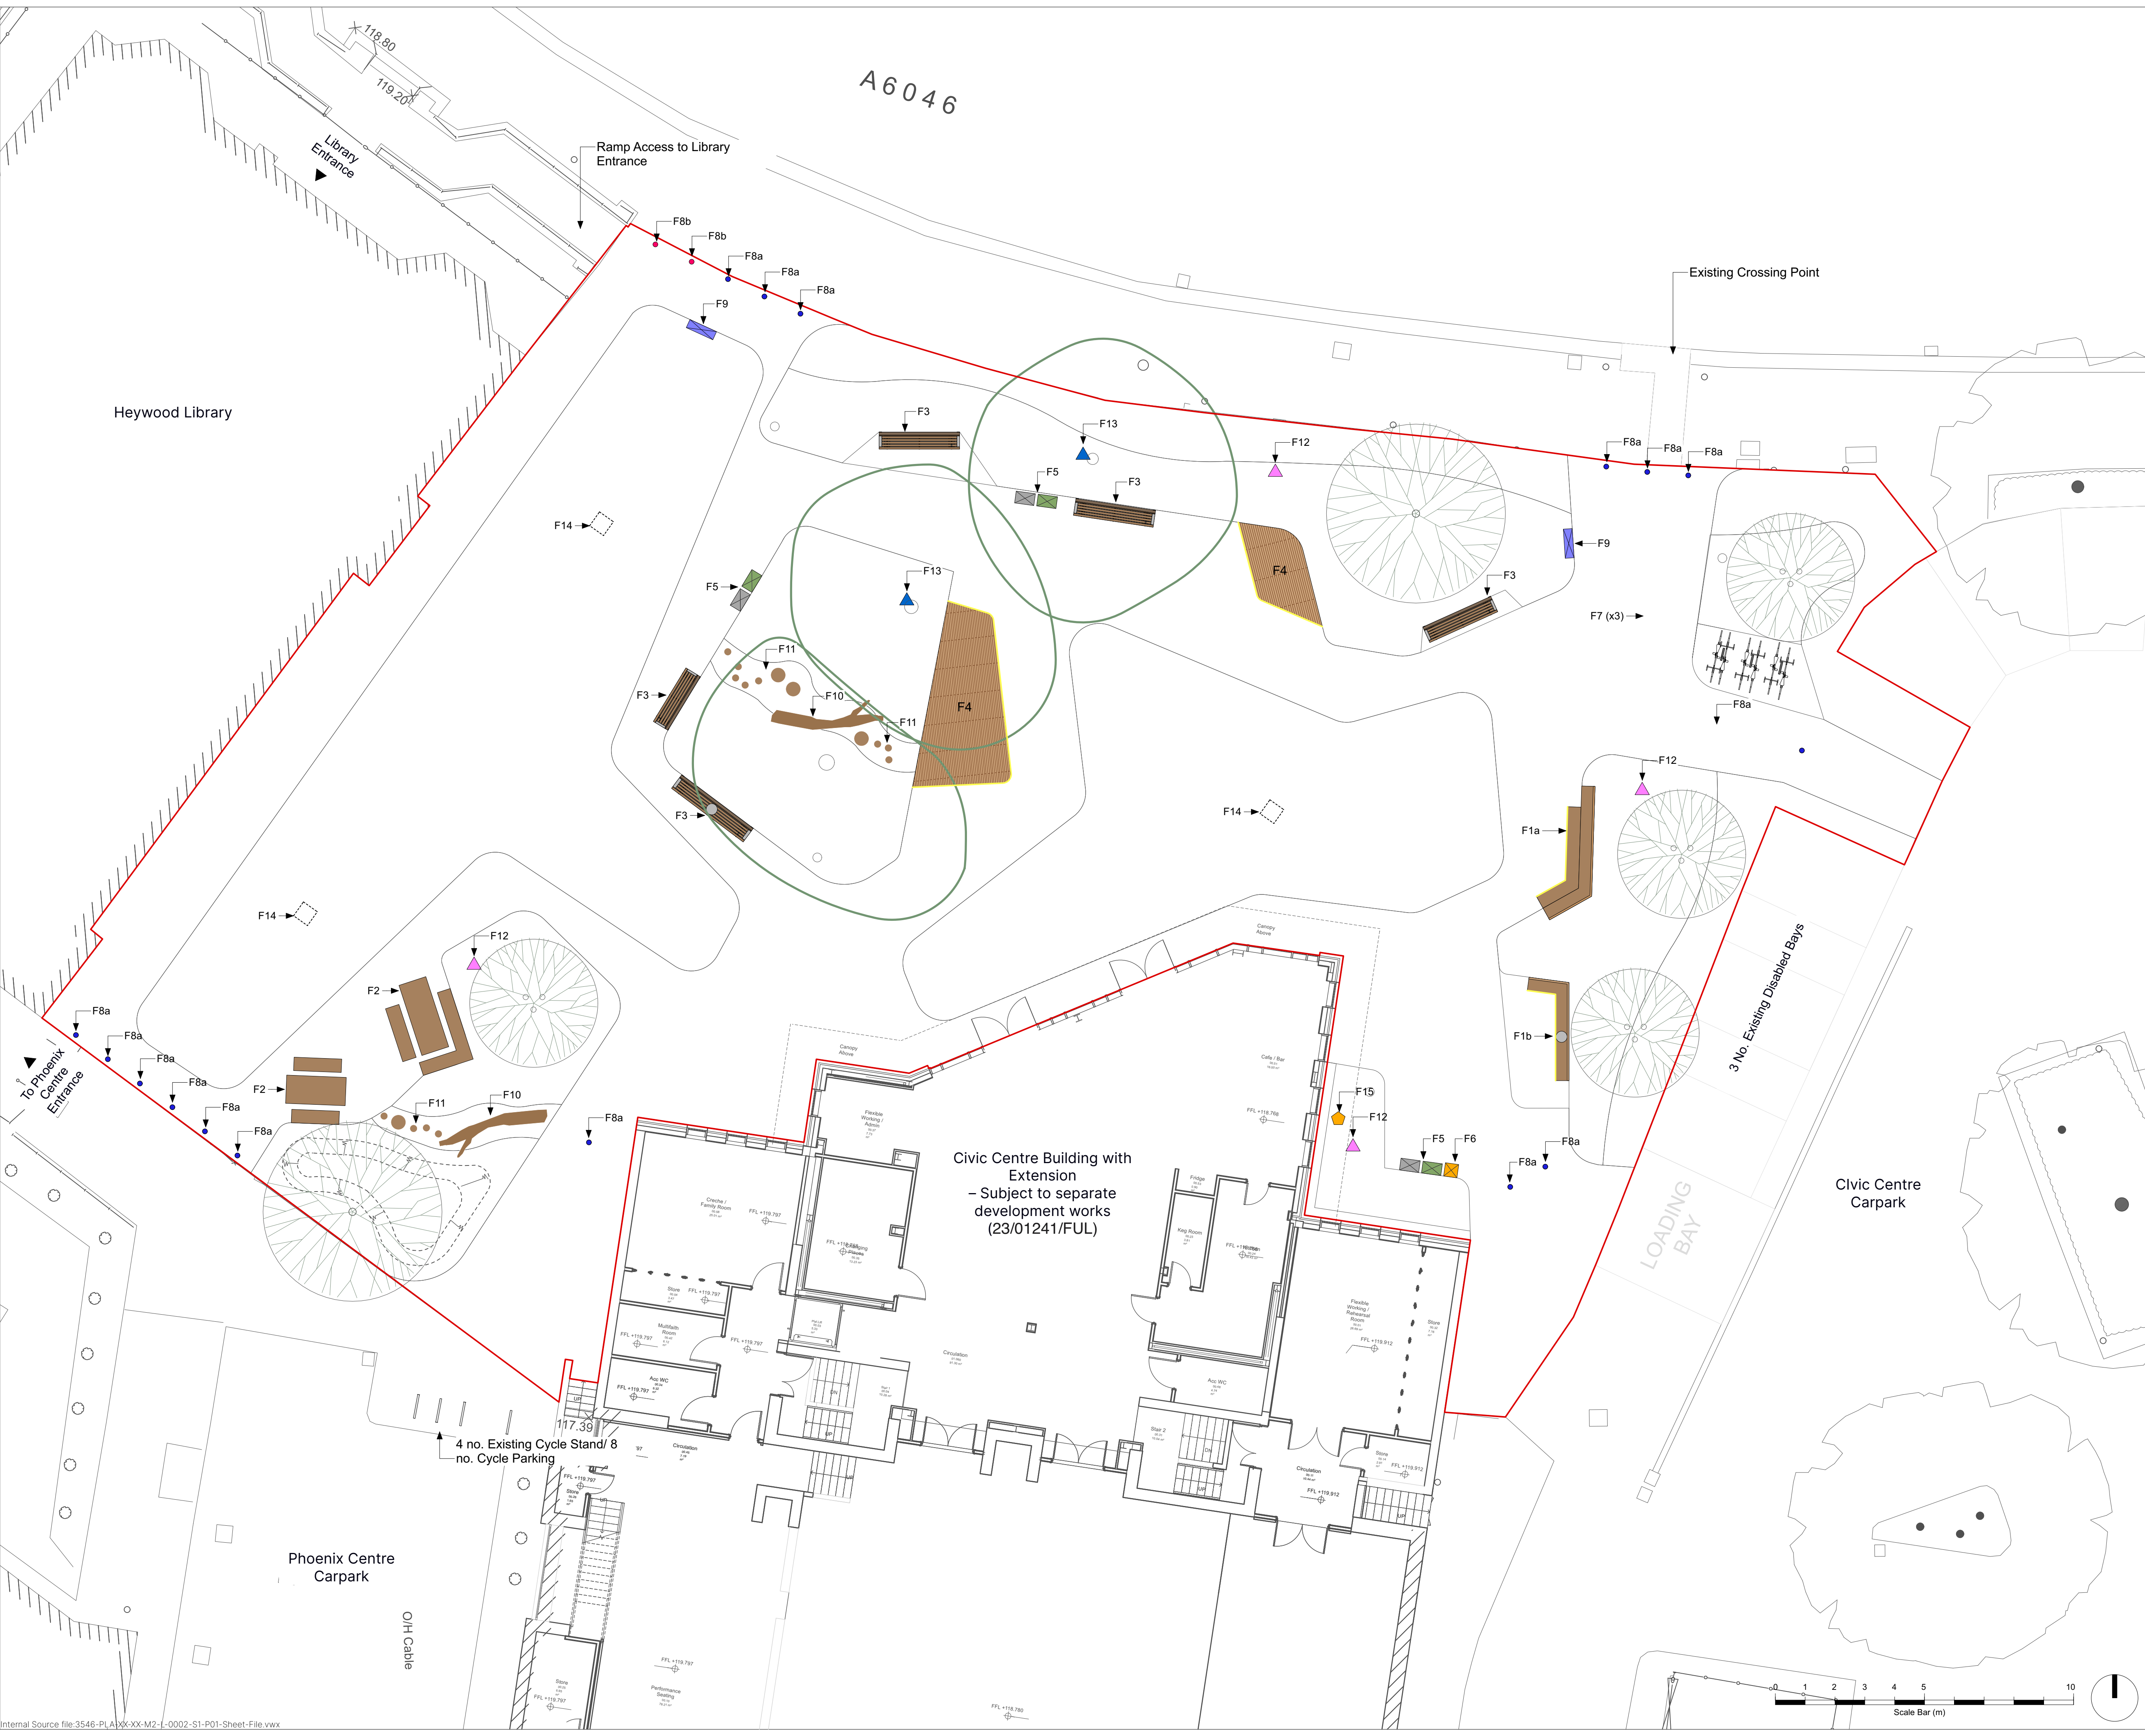

This drawing is copyright protected and may not be reproduced in whole or part without written authority from the owner.

- NOTES:
- Do not scale from this drawing; always work to noted dimensions.
 - All dimensions are in millimetres unless otherwise stated.

KEY

	Planning Boundary
	Timber Bench - Type 1 - 2 tiered chunky timber slatted bench with backrest on top tiered
	Timber Bench - Type 2 - Chunky timber slatted bench with backrest
	Timber Picnic Table & Chair Set - Chunky timber picnic table and chair set with extended end for wheelchair accessibility
	Timber Bench with Mini Table - Chunky timber bench with armrests, backrests and a small table in centre - Various sizes
	Composite Decked Mini Stage - Decking to be made with recycled materials with anti-slip finish
	Litter & Recycle Bin Set
	Dog Waste Bin
	Cycle Hoop
	Static Bollard
	Telescopic Bollard
	Wayfinding Totem
	Fallen Tree Trunk - Potential to be made with trees to be removed as part of Civic Building works. Subject to further coordination
	Timber Stepping Logs - Potential to be made with trees to be removed as part of Civic Building works. Subject to further coordination
	Timber Bee Post
	Bird Box - To be mounted on existing trees
	In-ground Popup Power Supply - Subject to further co-ordination with ME engineers
	Floor Recessed Tap - Subject to further co-ordination with ME engineers

P02	28/11/24	Stage 3	MB	SPL
P01	04/10/24	Stage 2	MB	SAS
Revision	Date	Description	Drawn	Apprvd.

PLANIT

Manchester | London | Liverpool | Leeds | Standish

Manchester
2 Back Graton Street
Altrincham
Cheshire
WA14 1DY

W: planit-ie.com
E: info@planit-ie.com
T: 0151 363 1230

Client Rochdale Borough Council

Project Heywood Civic Square

Drg Title Furniture General Arrangement Plan

Created on 27/09/24	Created by MB	Approved by SPL
-------------------------------	-------------------------	---------------------------

Scale 1:100	Size A1	Workstage RIBA 3
-----------------------	-------------------	----------------------------

Drg No. 3546-PLA-XX-XX-DR-L-4000	Suitability S4	Revision P02
--	--------------------------	------------------------

© Planit I.E. Limited