


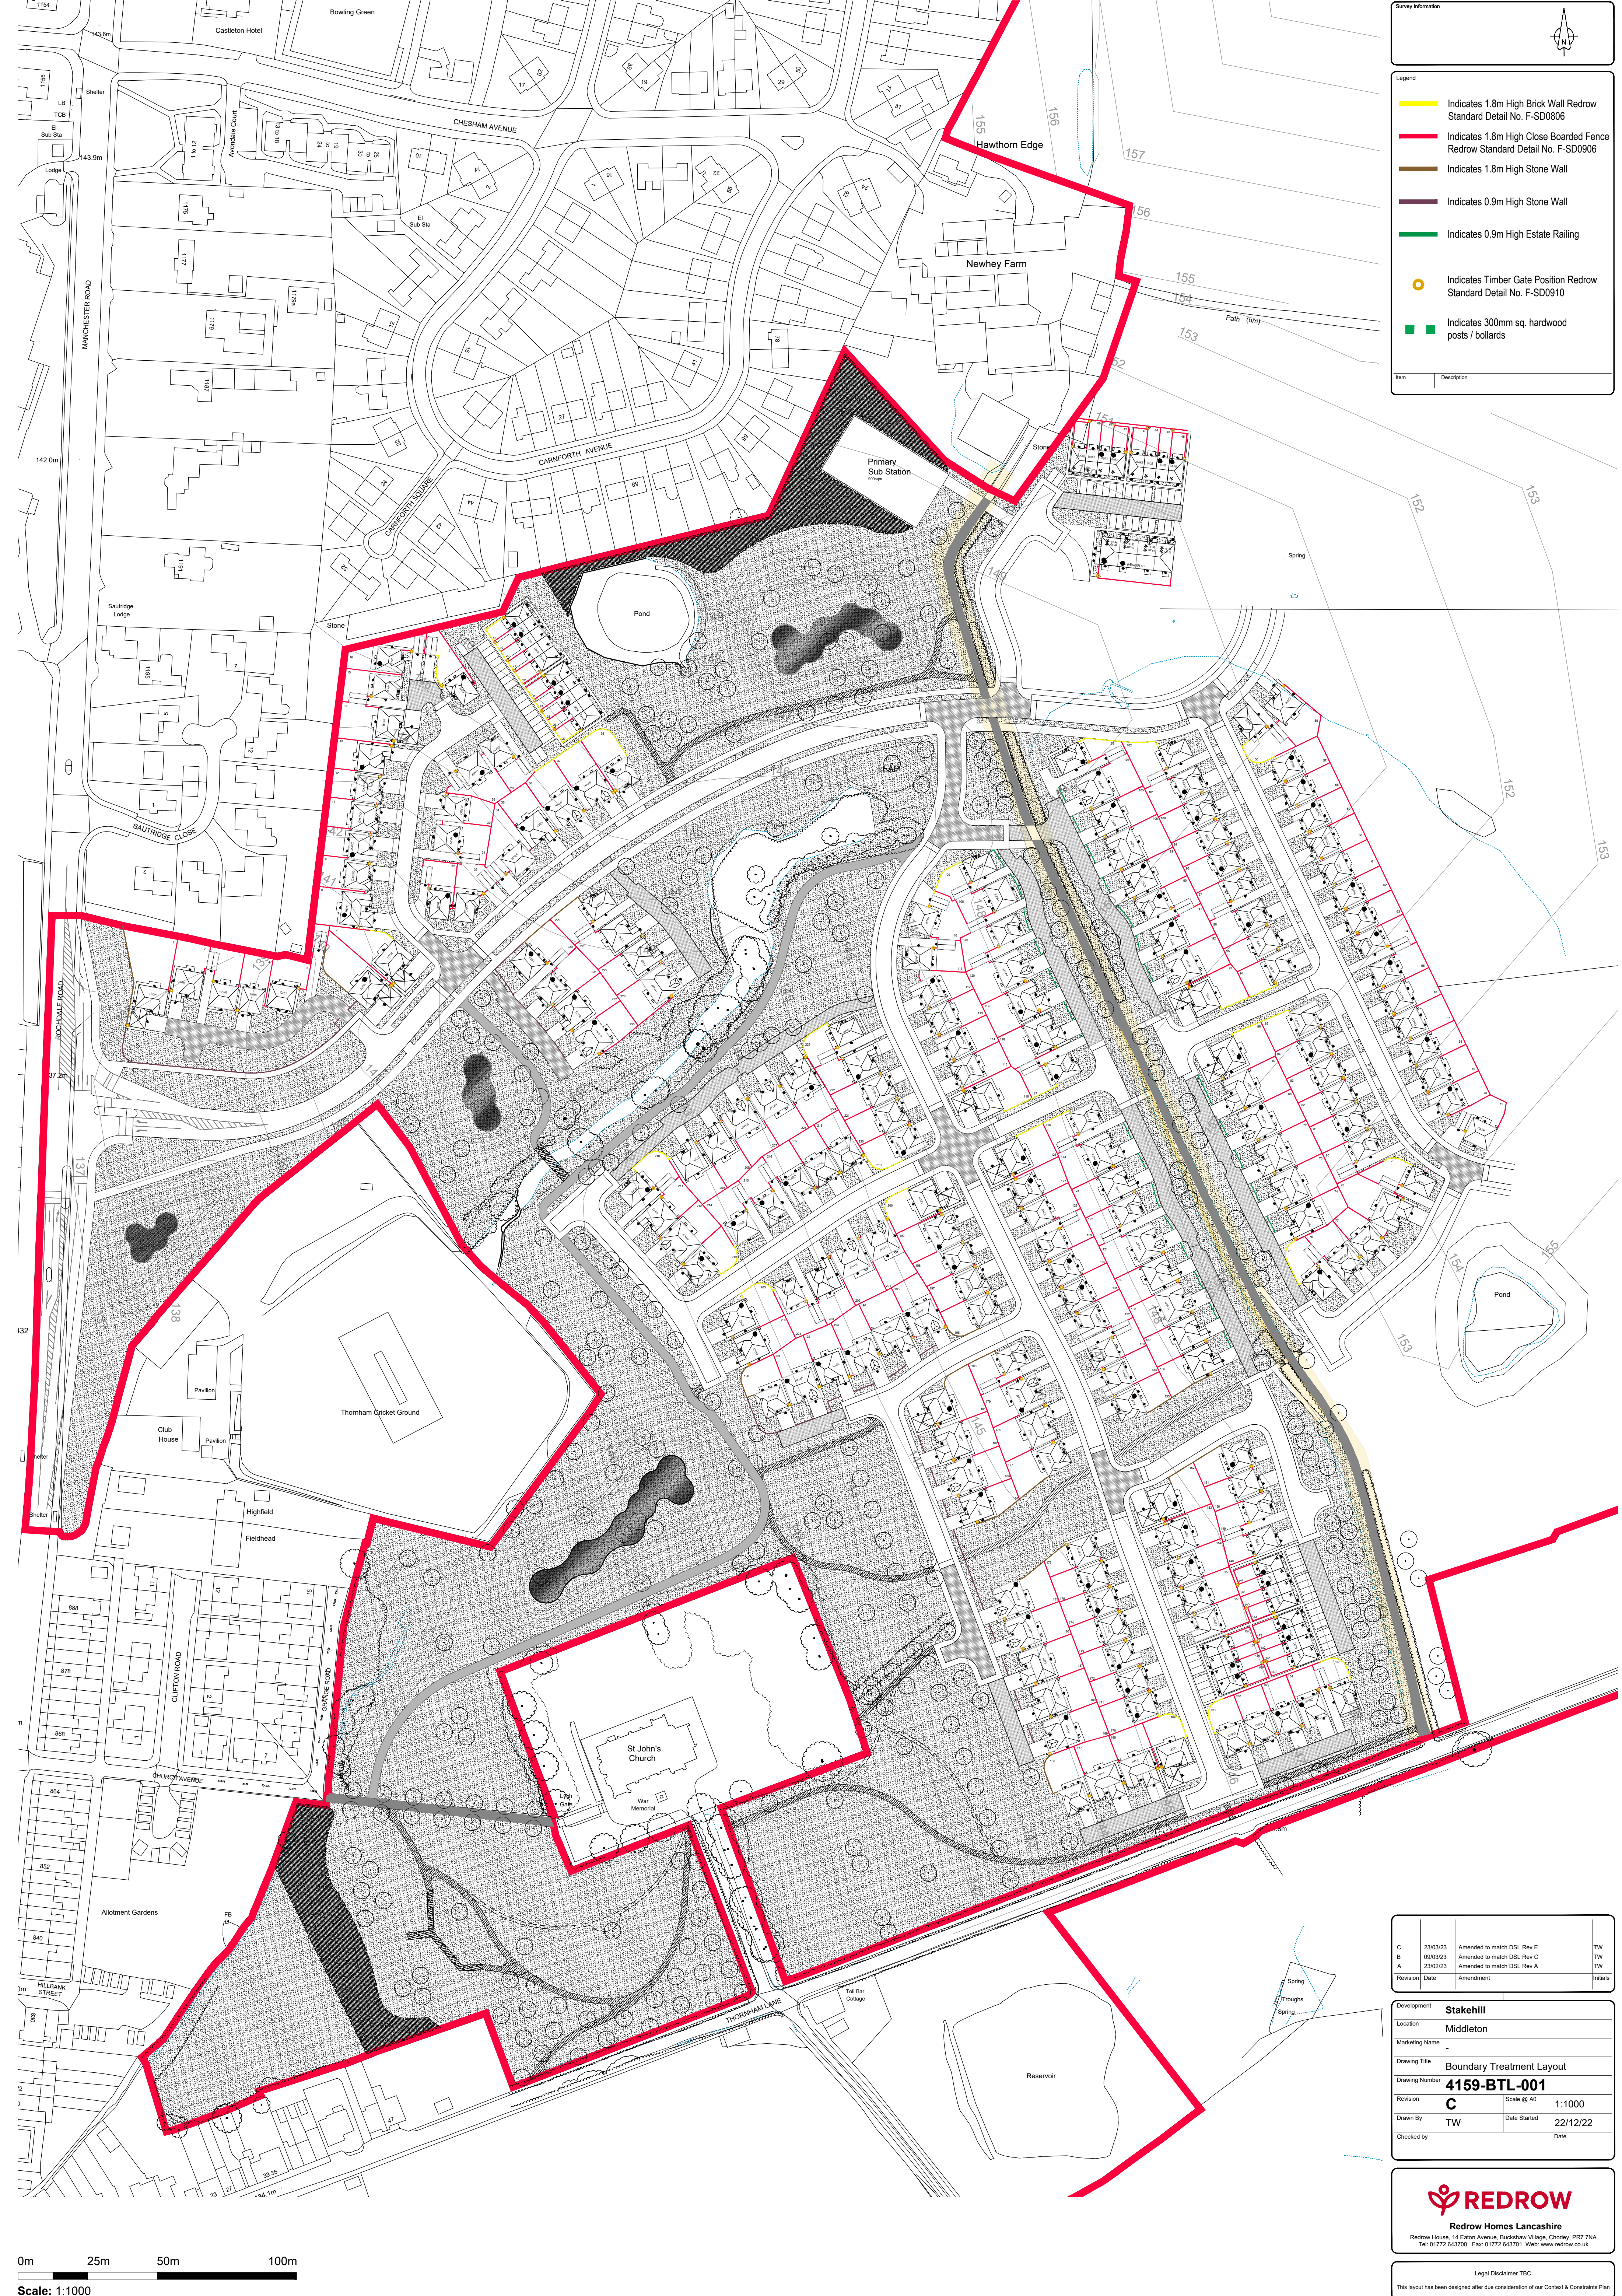

Survey Information

Legend

Indicates 1.8m High Brick Wall Redrow Standard Detail No. F-SD0806

Indicates 1.8m High Close Boarded Fence Redrow Standard Detail No. F-SD0906

Indicates 1.8m High Stone Wall

Indicates 0.9m High Stone Wall

Indicates 0.9m High Estate Railing

Indicates Timber Gate Position Redrow Standard Detail No. F-SD0910

Indicates 300mm sq. hardwood posts / bollards

Item

Description

0m 25m 50m 100m
Scale: 1:1000

C

23/03/23

Amended to match DSL Rev E

TW

B

09/03/23

Amended to match DSL Rev C

TW

A

23/02/23

Amended to match DSL Rev A

TW

Revision

Date

Amendment

Initials

Development

Location

Marketing Name

Drawing Title

Drawing Number

Revision

Drawn By

Checked by

Stakehill

Middleton

Boundary Treatment Layout

4159-BTL-001

C

Scale @ AD

1:1000

TW

Date Started

22/12/22

Date

REDROW

Redrow Homes Lancashire

Redrow House, 14 Eaton Avenue, Buckshaw Village, Chorley, PR7 7NA.
Tel: 01772 843700 Fax: 01772 843701 Web: www.redrow.co.uk

Legal Disclaimer TBC

This layout has been designed after due consideration of our Context & Constraints Plan