


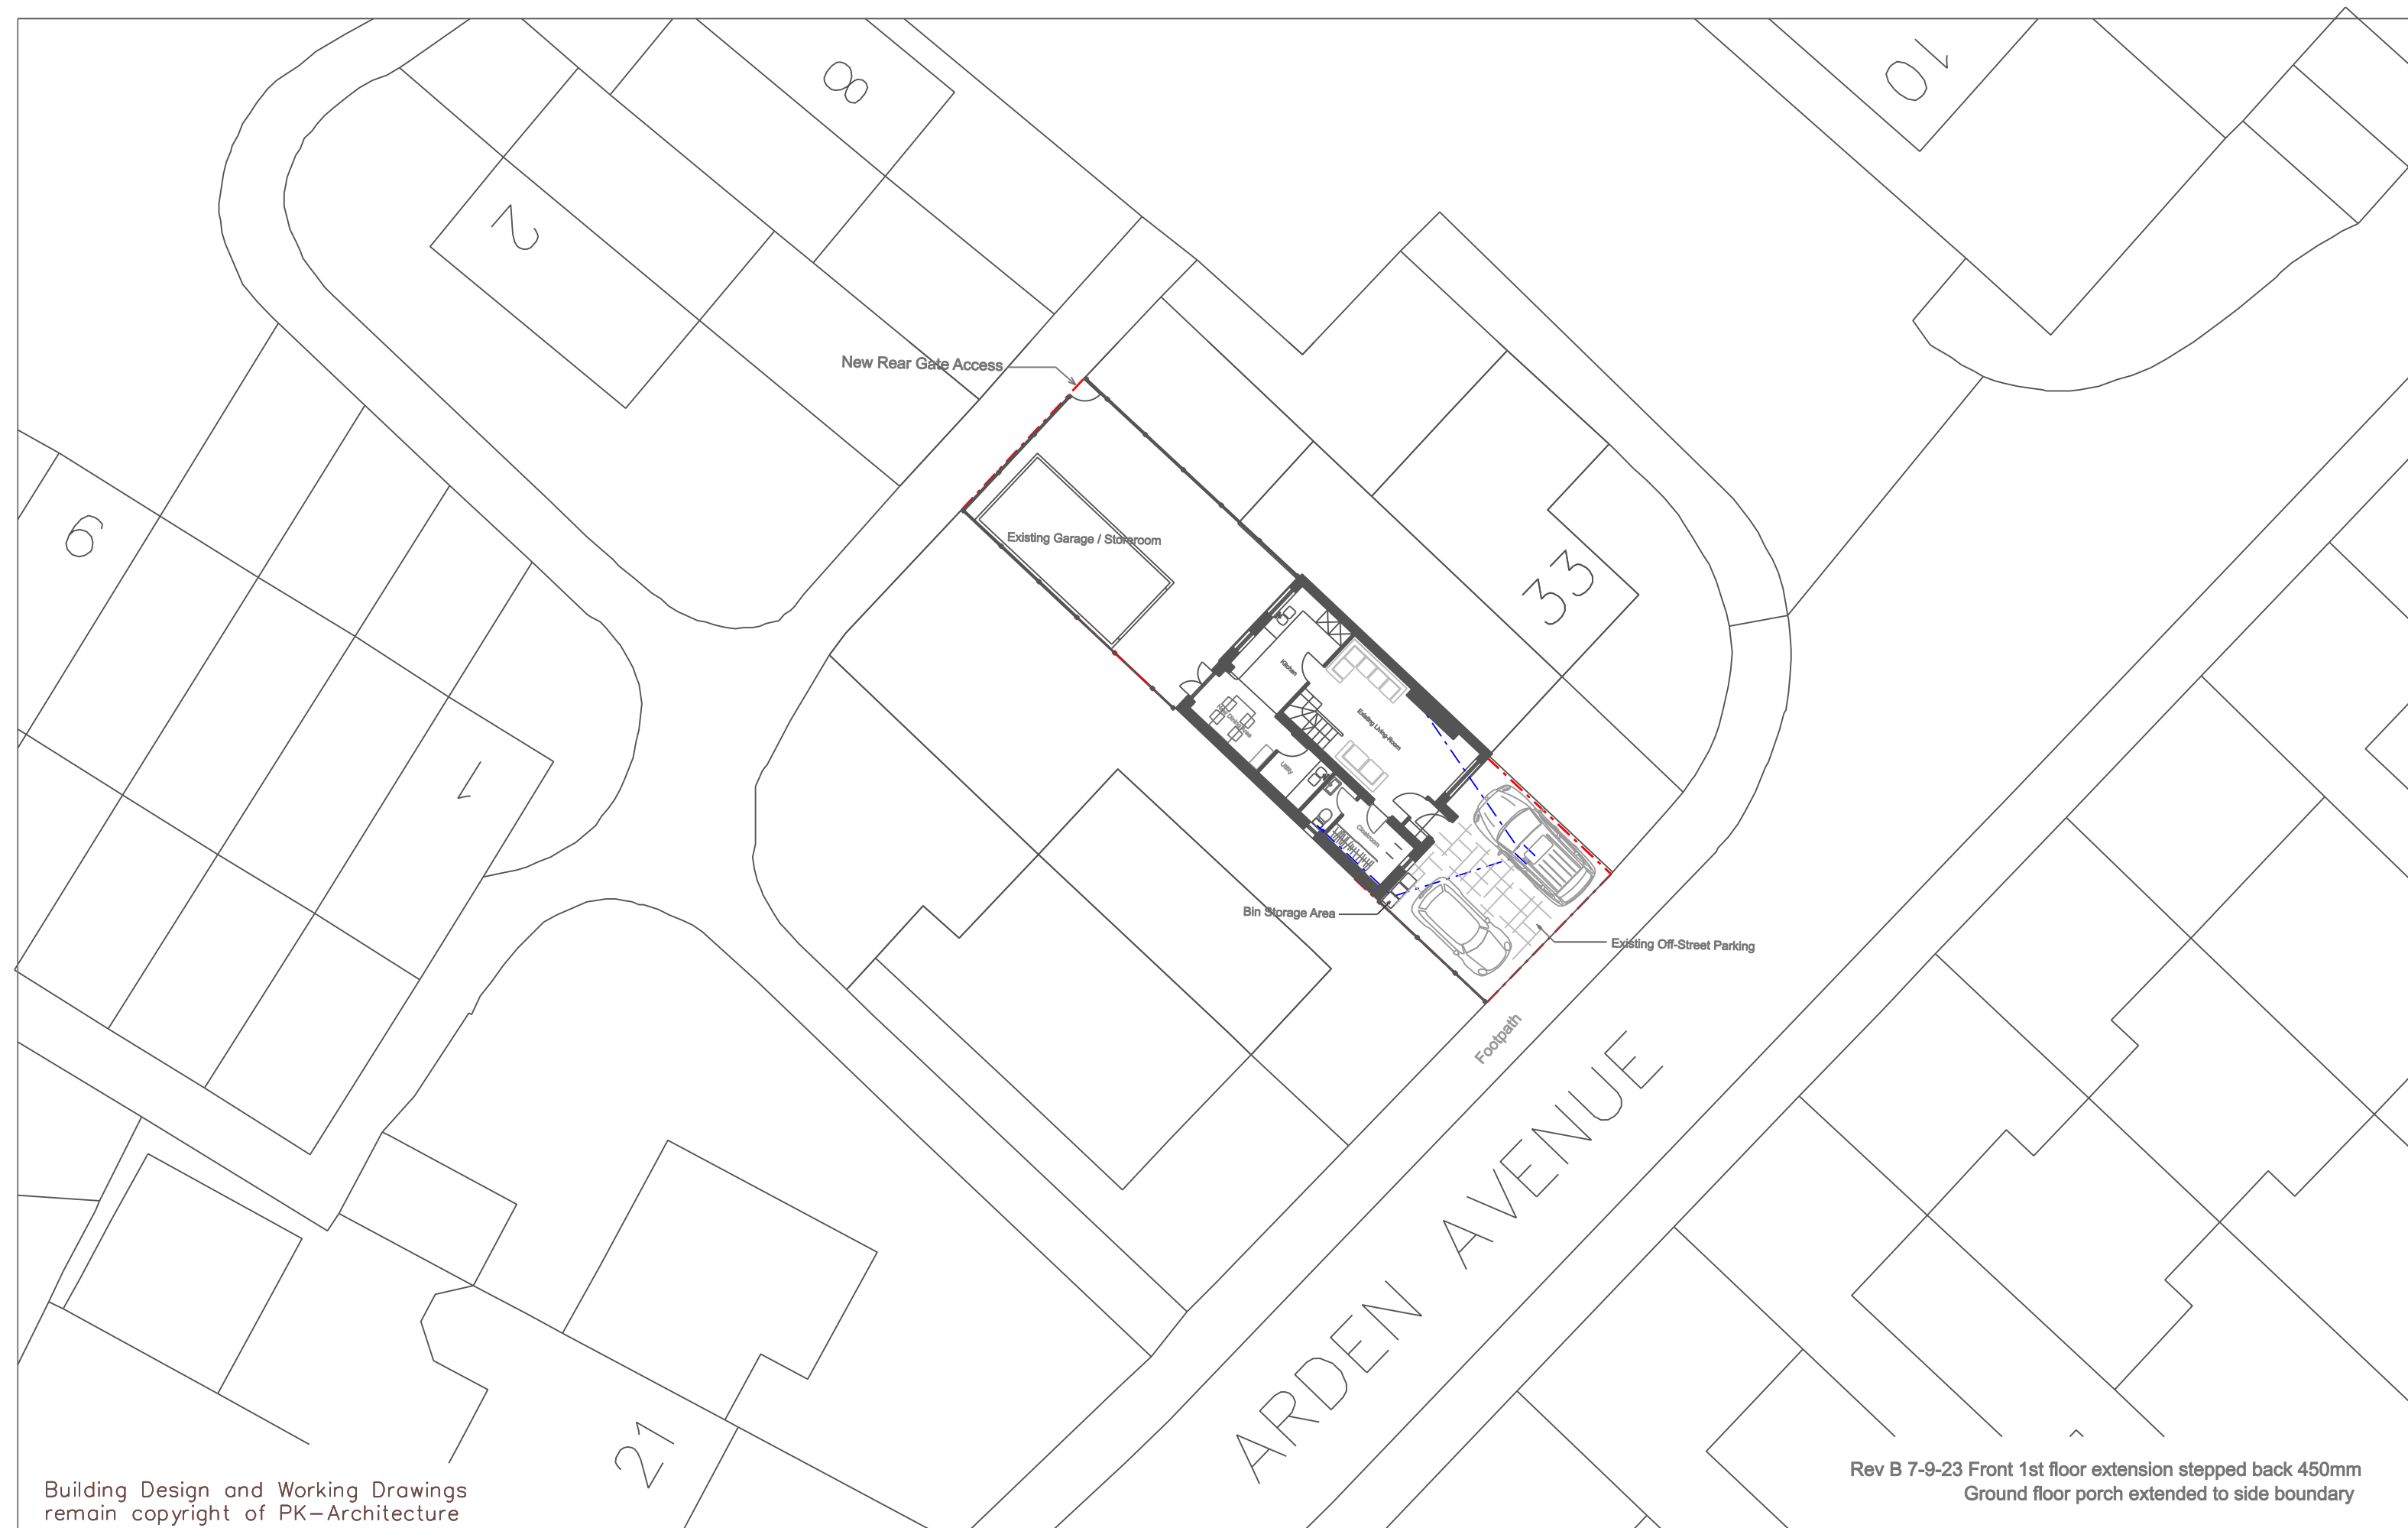

Building Design and Working Drawings
remain copyright of PK–Architecture

Rev B 7-9-23 Front 1st floor extension stepped back 450mm
Ground floor porch extended to side boundary

PK Architecture

Architectural Design & Planning Services peter.kelly@pk-architecture.co.uk
Scalehill Congleton Road Alderley Edge Cheshire SK9 7AB M 07971 280592 T 01625 582341

Site / Block Plan
29 Arden Avenue
Middleton
M24 1PN

Drwg No.: PK109 - 005B
Date: June 2023
Scale: 1:200 @ A3